
This drawing is copyright and may not b
photographed or used for any purpose ot
it is issued without consent of Broadgate


All dimensions to be checked on site –
from drawing, any discrepancies please r
office as soon as possible.



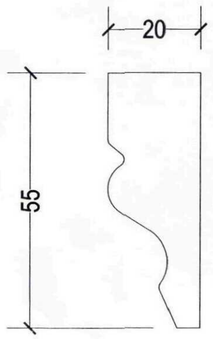


Profile of Ex 25x60
Hardwood frame


scale = 1:1

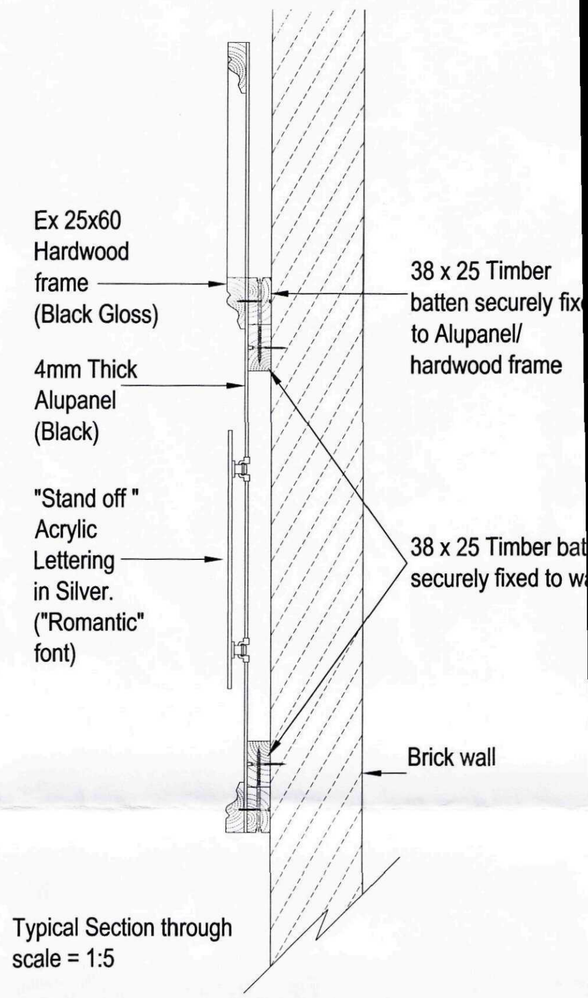

Typical Section through
scale = 1:5

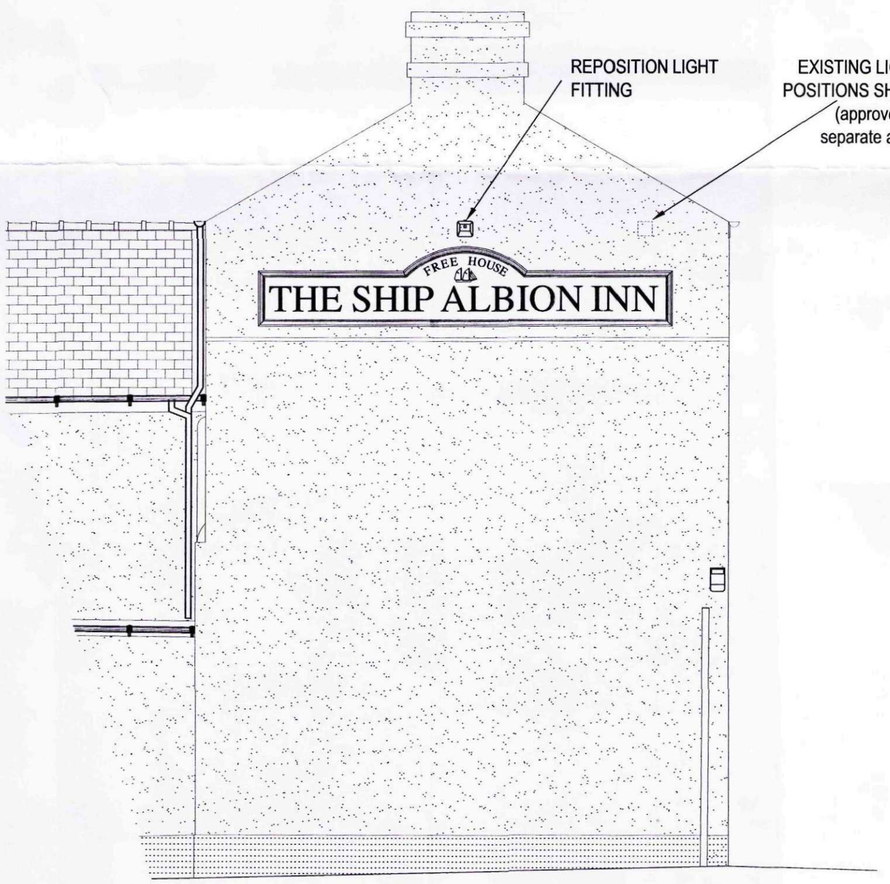

SOUTH ELEVATION SCALE 1:50

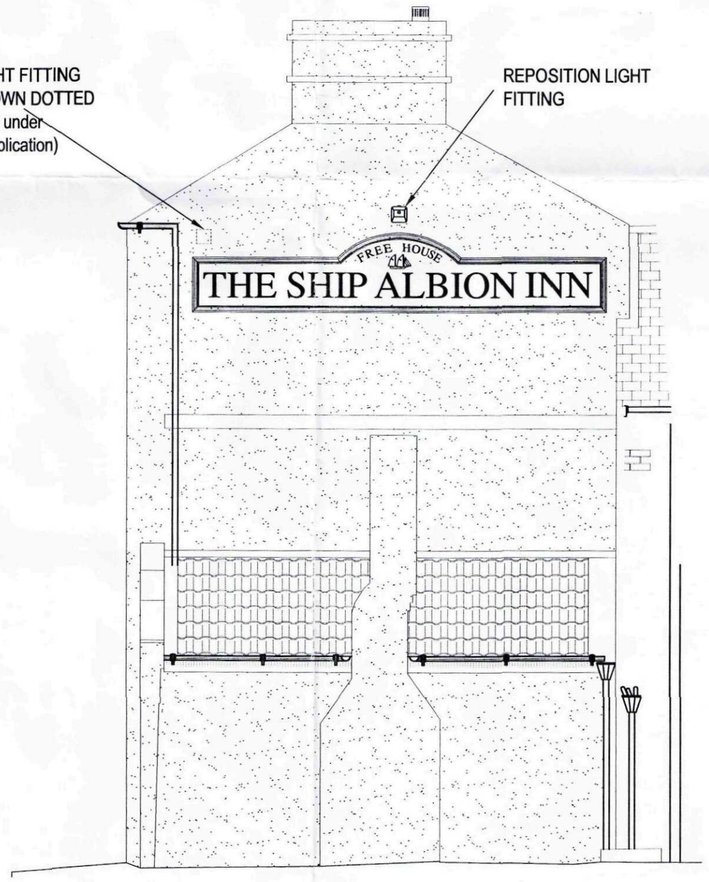

NORTH ELEVATION SCALE 1:50

AMENDED PLAN
Ref. A1

SHDC
Planning & Development
15 JAN 2010
Ref: 0712-09

BROADGATE
BUILDERS
Broadgate Builders (Spal
Broadgate House, Weston Hill
Spalding, Lincolnshire. PE12 6
Telephone: 01406 380532 Fax:0140

PROJECT TITLE. REVISED EXTERNAL
SIGNAGE
THE SHIP ALBION IN
ALBION STREET
SPALDING
LINCS

DRAWING.
ELEVATIONS - SIGNAGE

REV	DESCRIPTION

SCALE	DRAWN
1:50 1:20 1:5 1:1	PM
DATE	DRAWING No.
JAN 2010	0901/RS