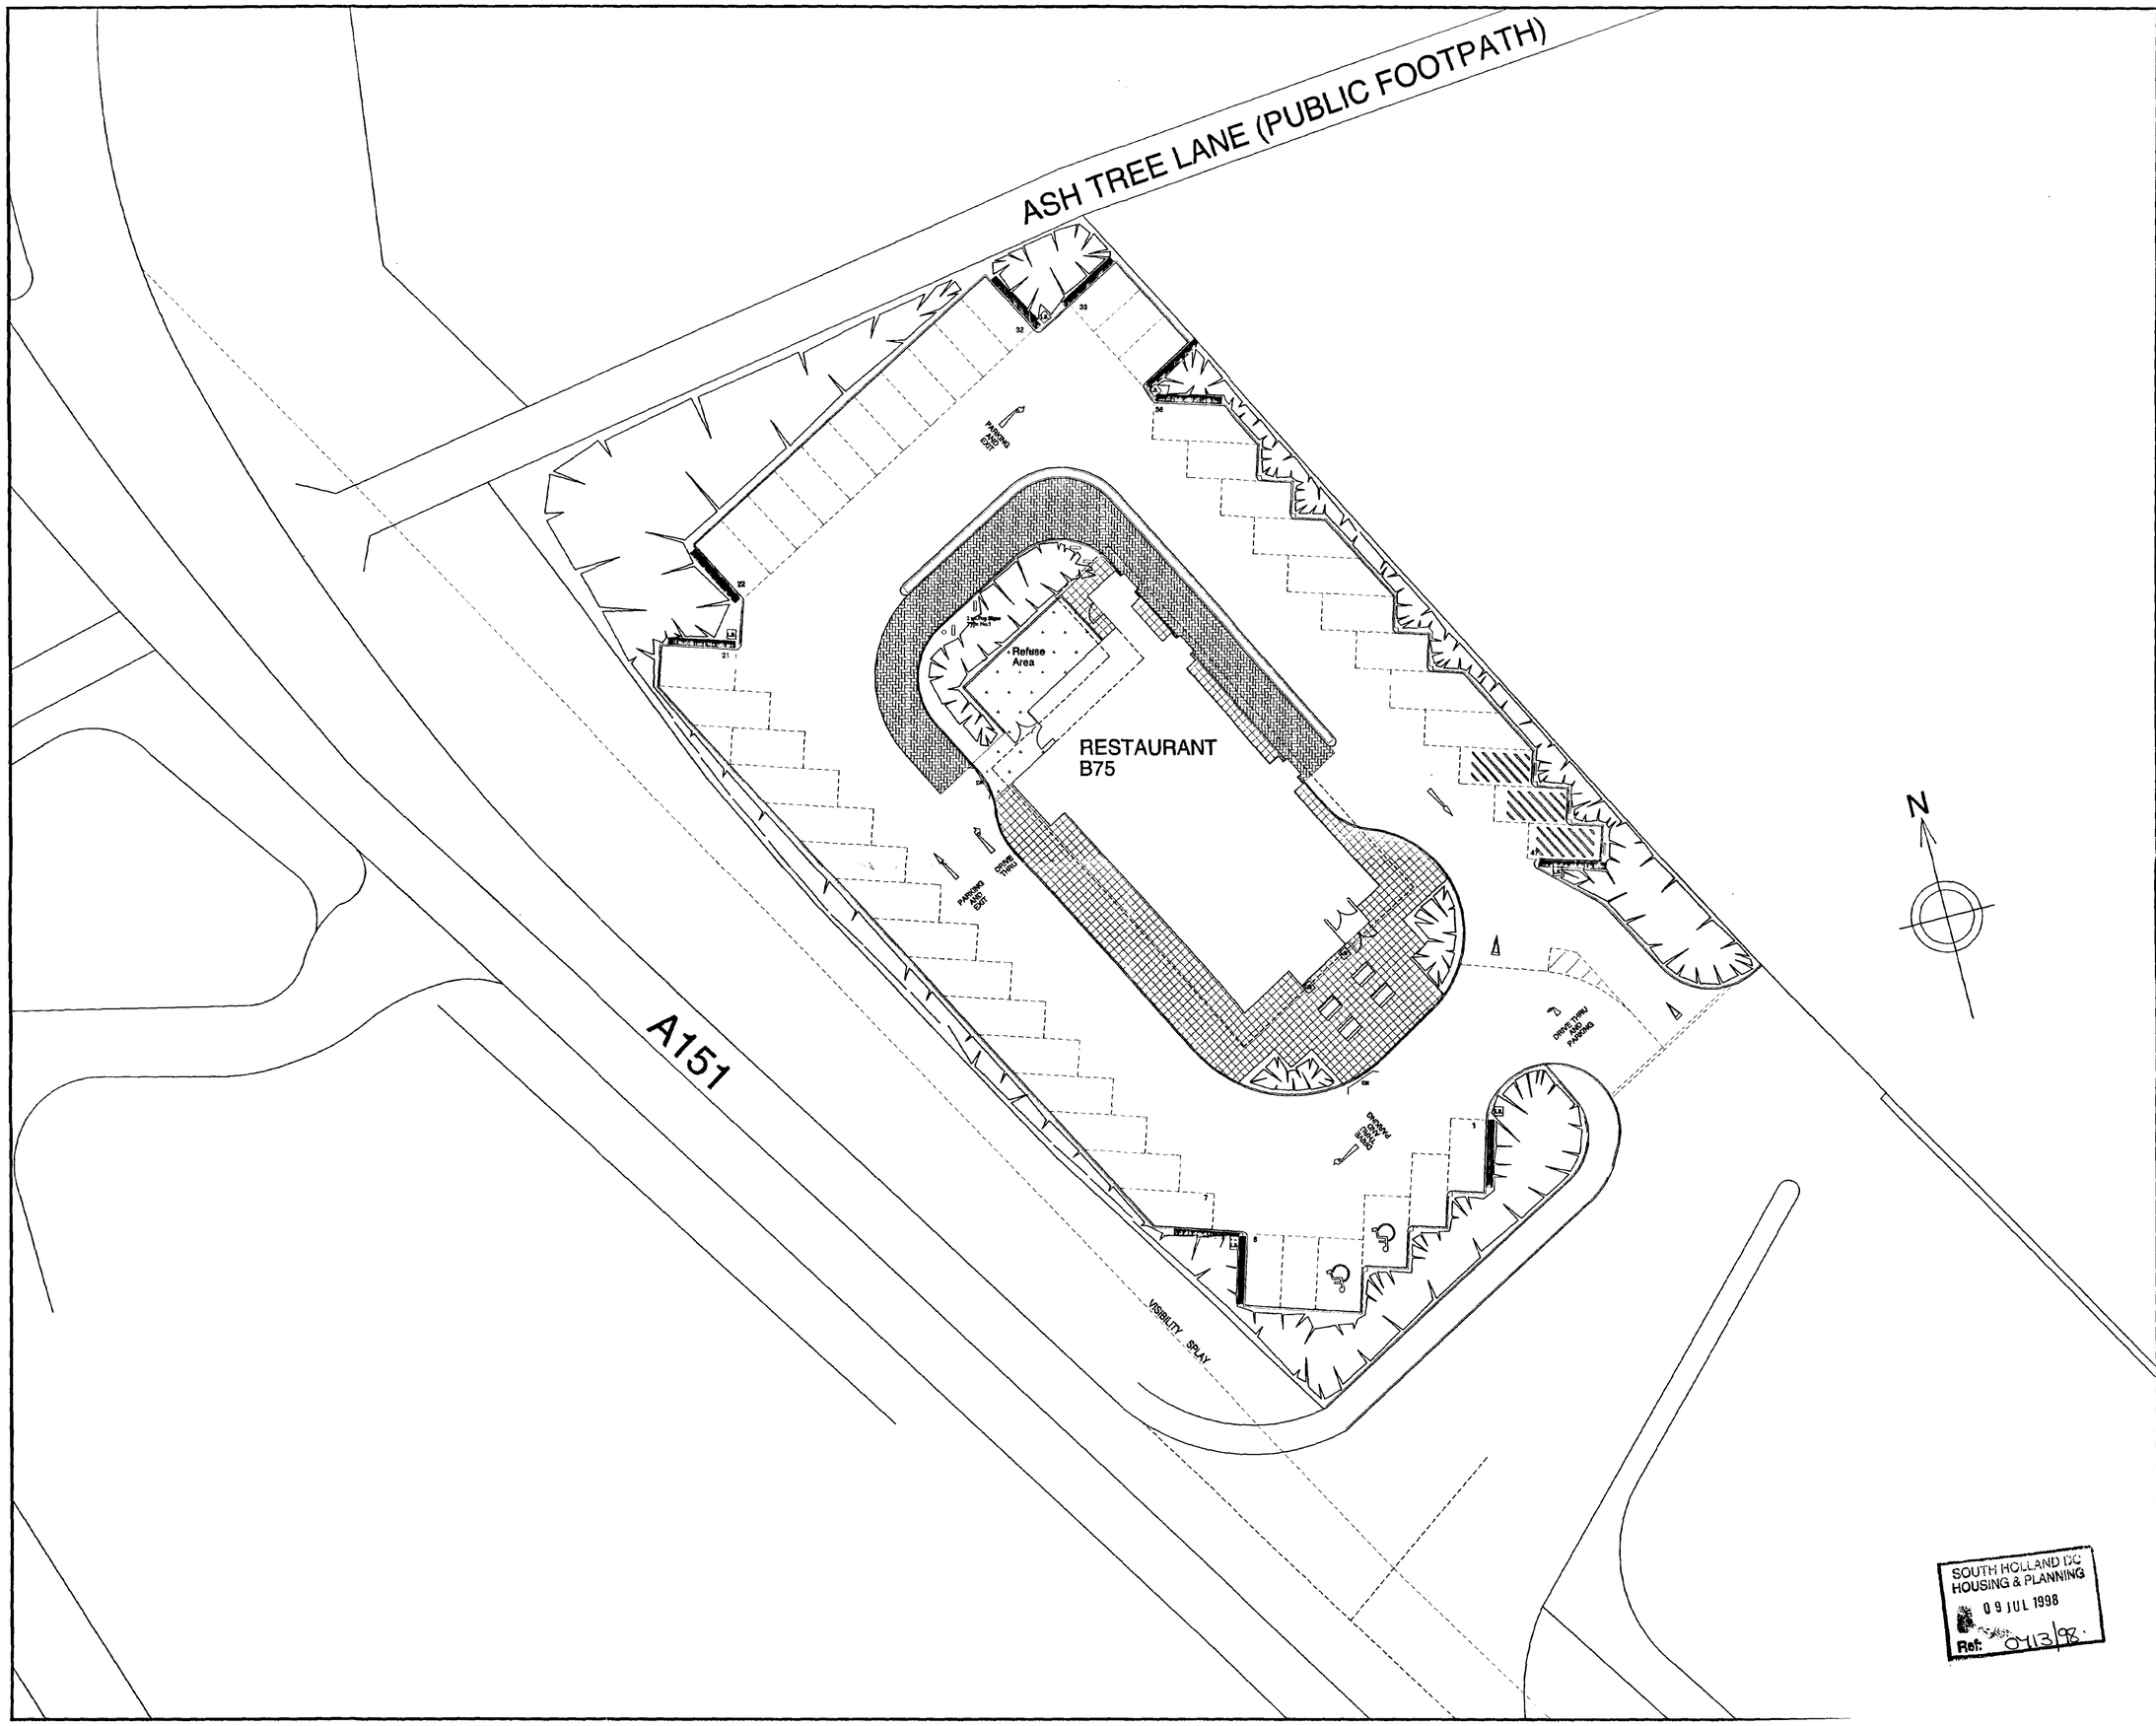


McDonald's TM

KEY :

- CAR PARK FINISH TO BE : 30MM HRA ON 55mm DBM ON 175mm DOT TYPE 1 ALL TO McDONALD'S LATEST SPECIFICATION. TO BE READ IN CONJUNCTION WITH STRUCTURAL ENG'S SPECIFICATION CLAUSES
- 200 X 100 x 65mm BLOCK PAVIOUR PATIO. REF: BRINDLE
- 200 x 100 x 65mm BLOCK PAVIOUR DRIVE-THRU LANE. REF: BRINDLE
- CONCRETE HARDSTANDING
- SOFT LANDSCAPE AREAS INDICATIVE ONLY. FOR DETAILS REFER TO LANDSCAPE ARCHITECTS DRAWING
- 600X600X50mm PLAIN PAVING SLABS TO CAR PARK AREAS
- DROP KERBS
- BOLLARDS FROM SAVEWOOD PRODUCTS LTD - 01983 299935
- L/B LITTER BINS BOLTED TO CONCRETE PADSTONE BENEATH PAVING SLABS FROM GLASDON (UK) LTD. Tel: 01253 694811

AMENDMENTS

REF.	DATE	DESCRIPTION

DETERMINED PLAN

SOUTH HOLLAND DC HOUSING & PLANNING 09 JUL 1998 Ref: 0713/98


DOWNWARD SULLIVAN PARTNERS
ARCHITECTS DESIGNERS
87 Caroline Street
Birmingham B3 1UP
Tel 0121 212 0411 Fax 0121 212 0414
DSP

PROJECT
McDonald's Restaurants Ltd
Spalding

TITLE
Hard + Soft Landscaping

DATE	DRAWN
21/04/97	gas CAD
SCALE	DRG.No.
1:200	97.106.104

©COPYRIGHT BRIGHTSOLO LIMITED
do not scale this drawing

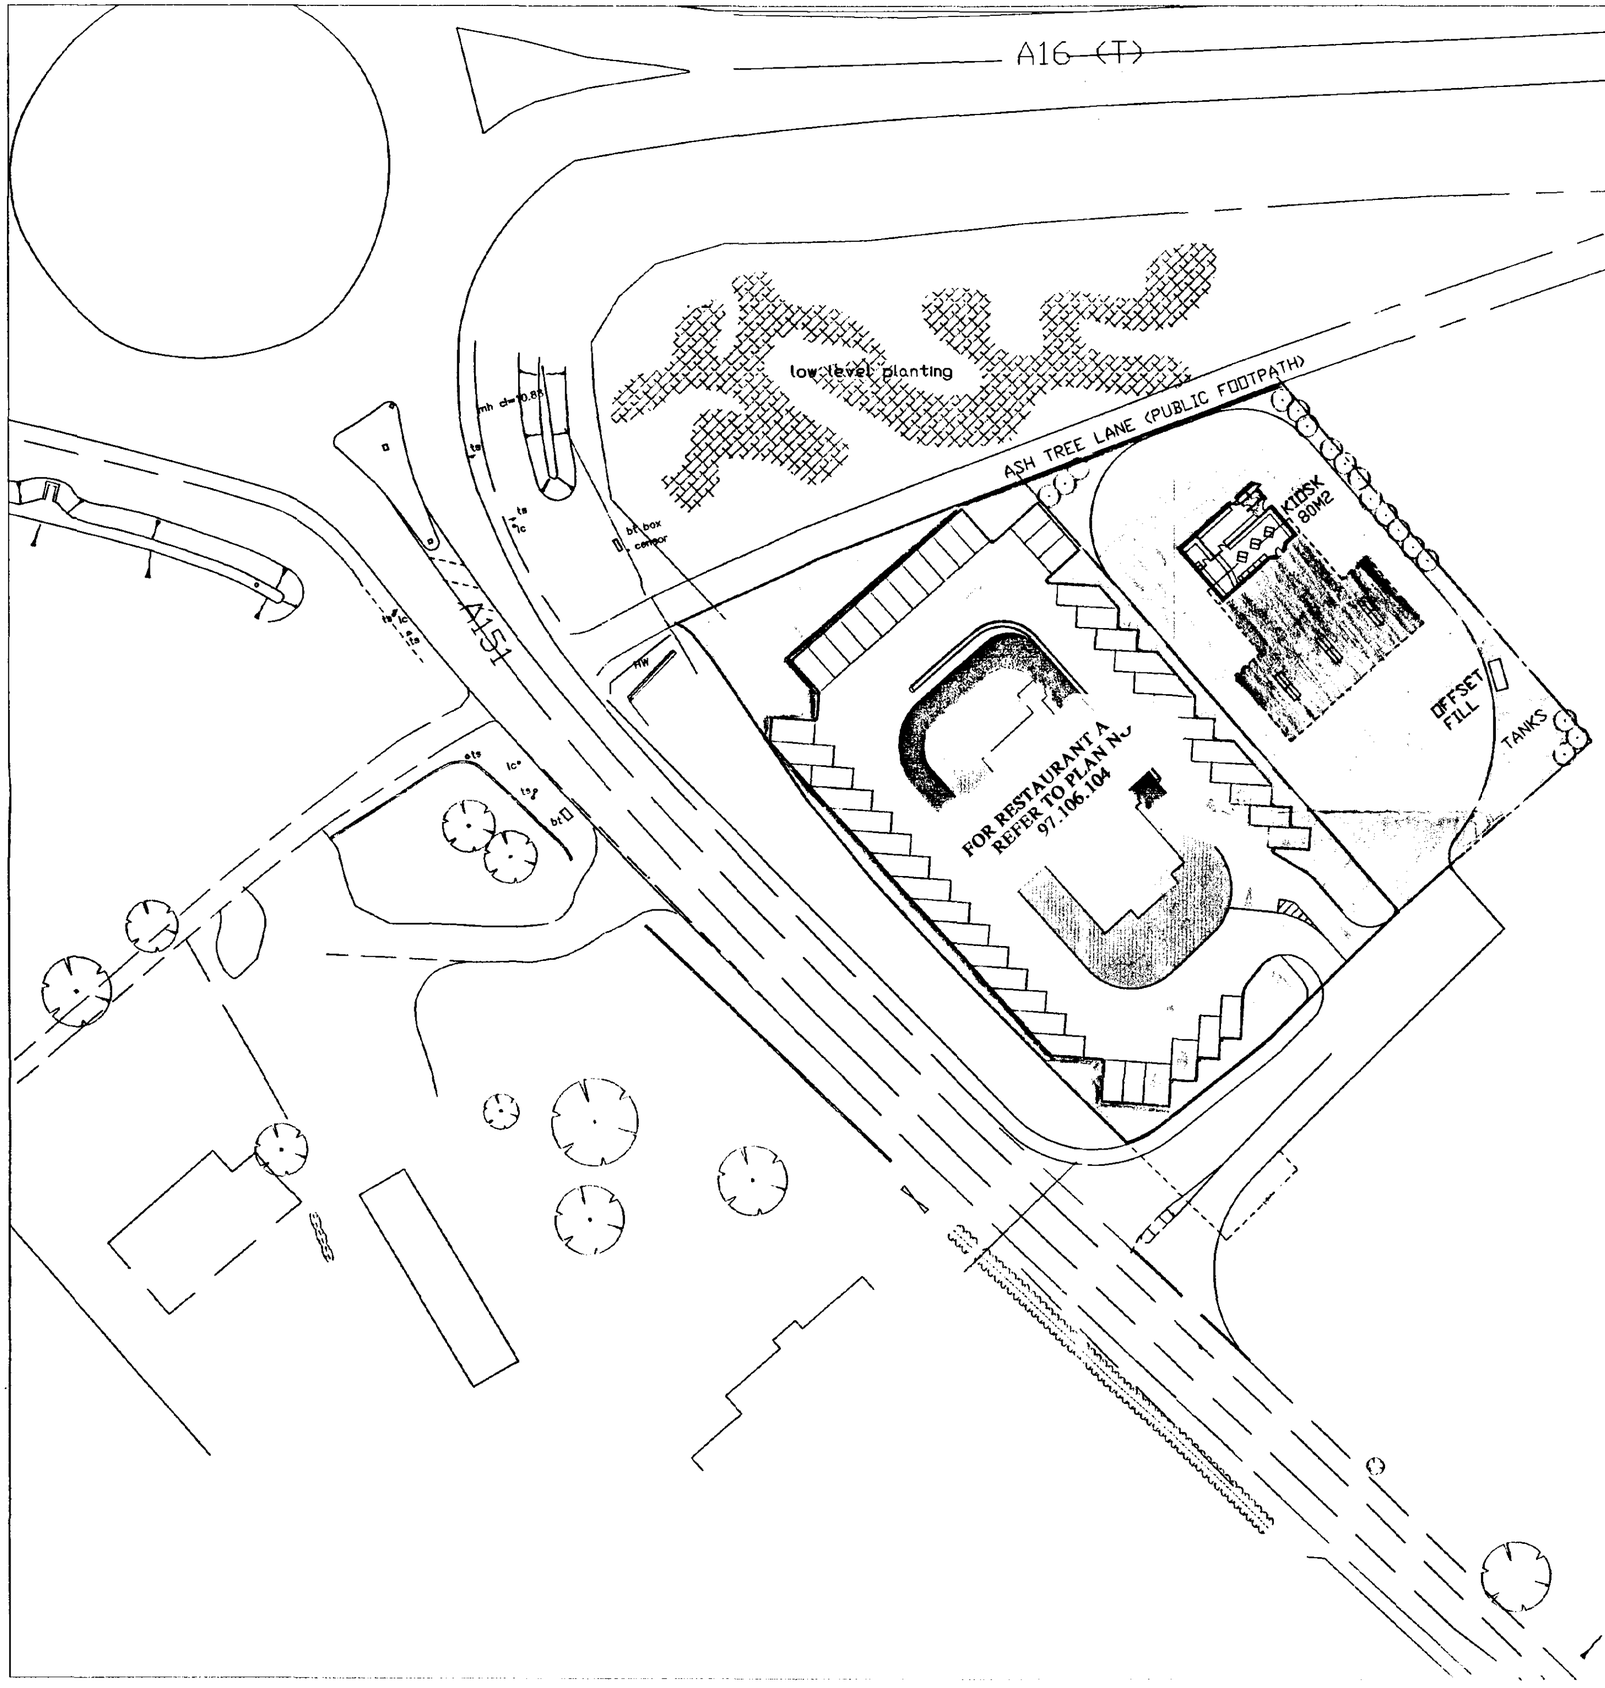

KEY

AREA SHADED BROWN - Concrete with brush finish and trowelled edges.

Specification - 200mm thick air entrained concrete reinforced to suit joint spacing
Minimum 500 gauge polythene membrane
150mm Type 1 sub-base
350mm capping layer
Geotextile

AREA SHADED YELLOW - Hot Rolled Asphalt (black)

Specification - 40mm Hot Rolled Asphalt
150 base course
450 Type 1 sub-base
Geotextile

LINE MARKED GREEN - Line of child proof metal mesh fence (green) to a height of 1.2 metres

TOTAL SITE 1.37 ACRES

this drawing to be read in conjunction with the report by BWB Partnership and the enclosed drawings for offsite highways works

DETERMINED PLAN

SOUTH HOLLAND DC
HOUSING & PLANNING
09 JUL 1998
Ref: 0713/98

PROJECT + SPALDING
DRAWING + SITE PLAN
JOB NUMBER + 706 DRAWING No. + 01
SCALE + 1=500 REVISION + D

BRIGHTSOLO LIMITED
Claytops, Washingborough Road, Heighington, Lincoln
Telephone 01522 791040 Fax 01522 794942