




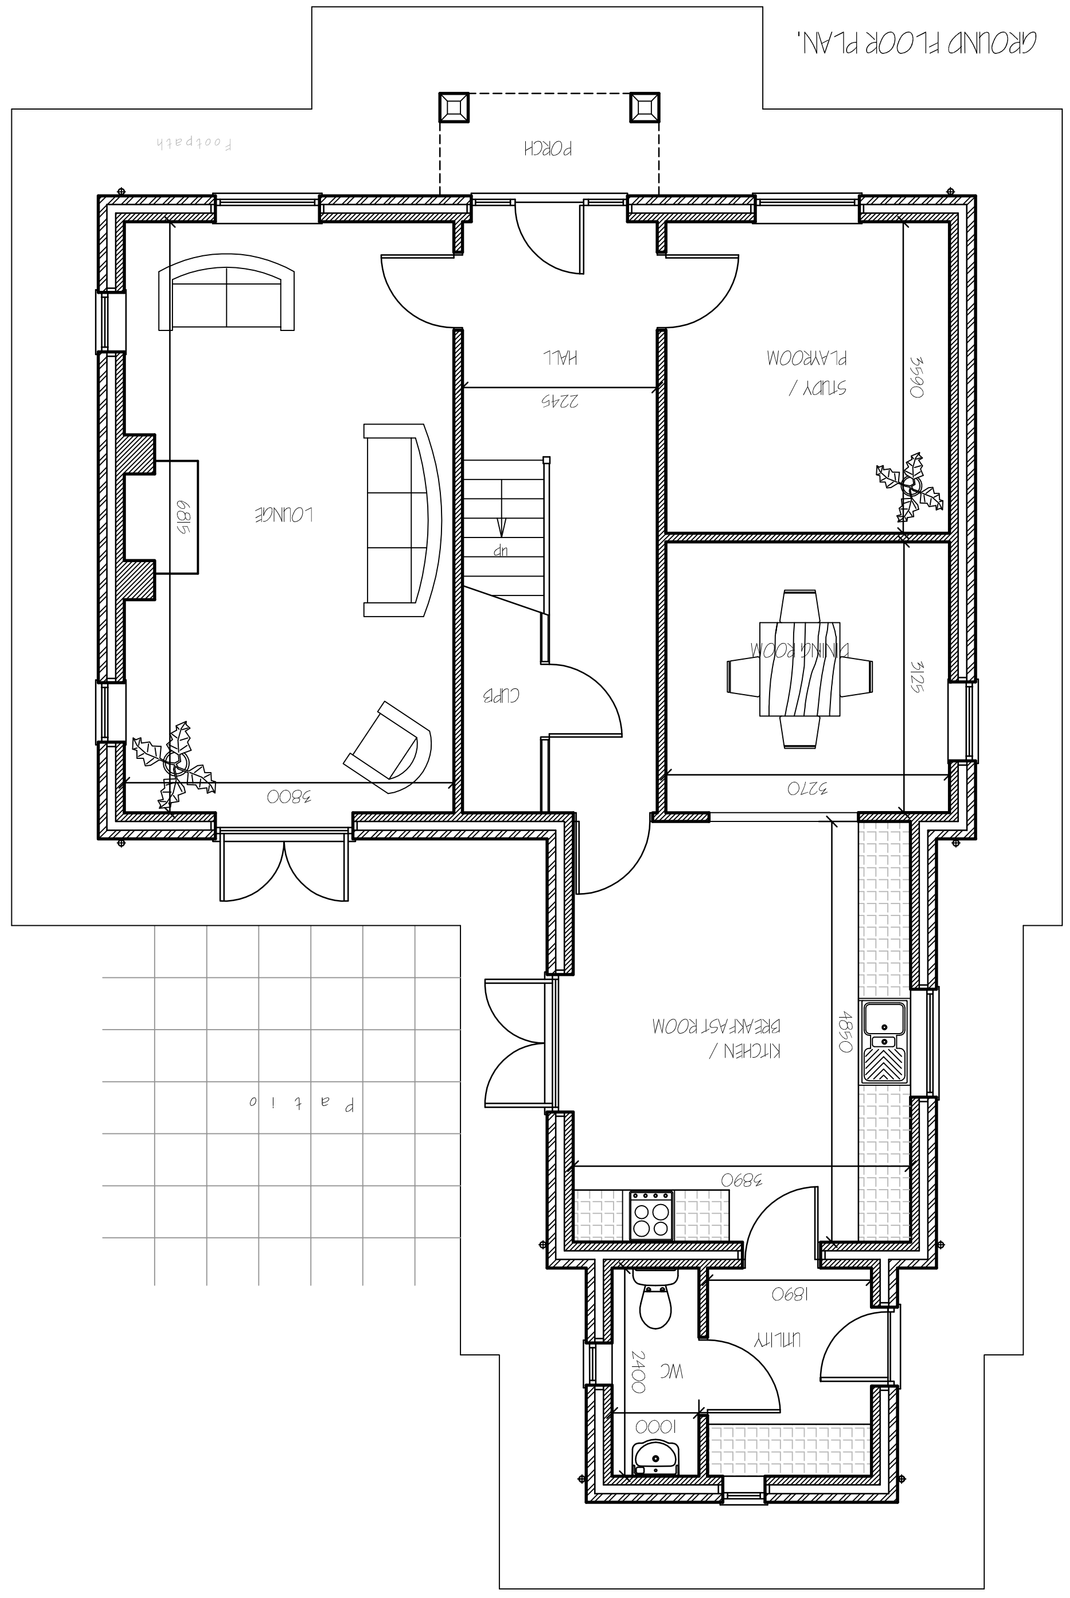


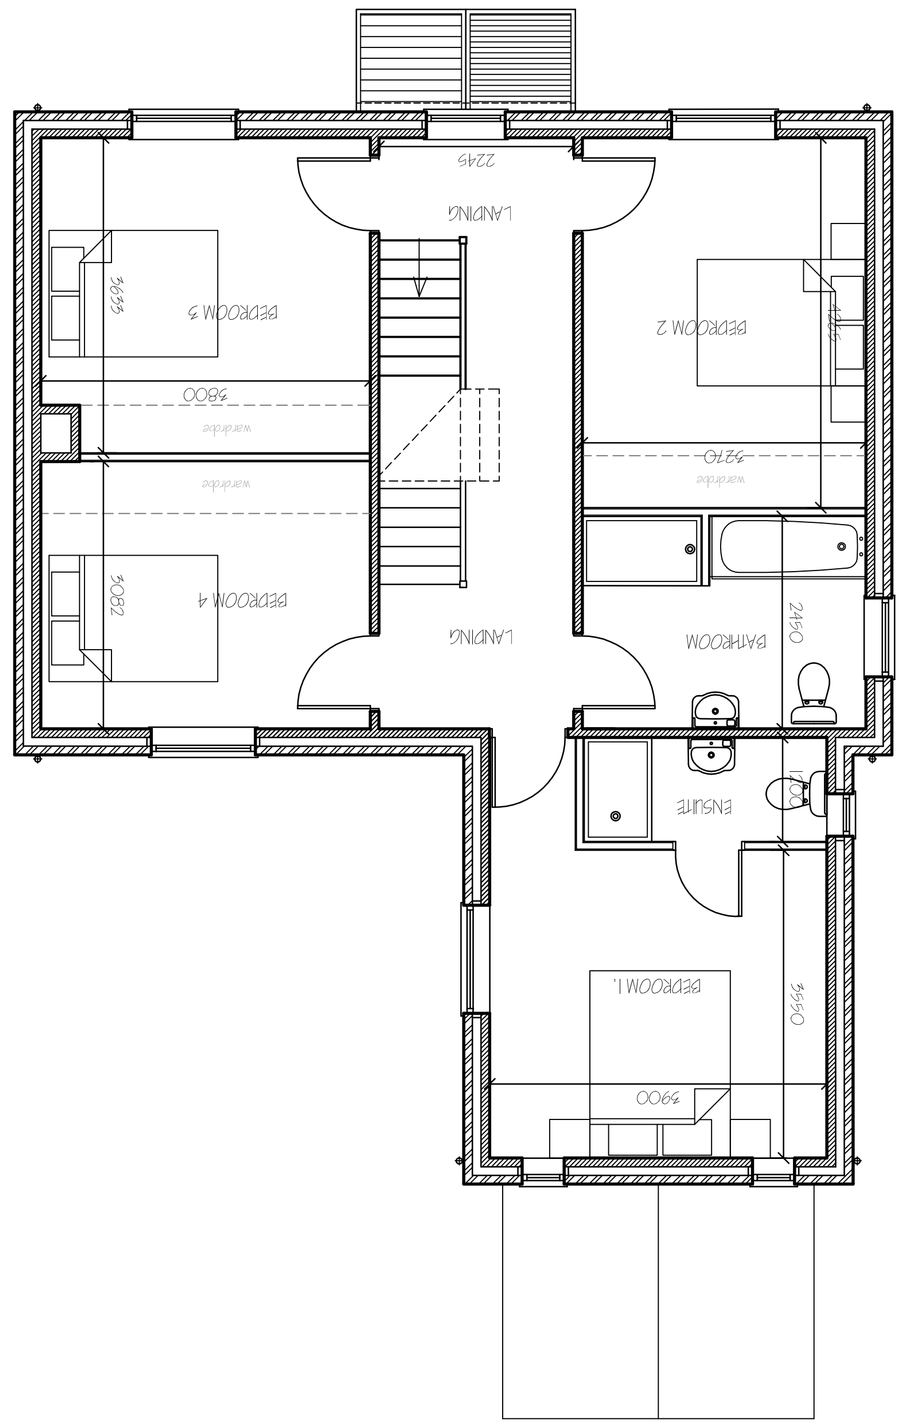


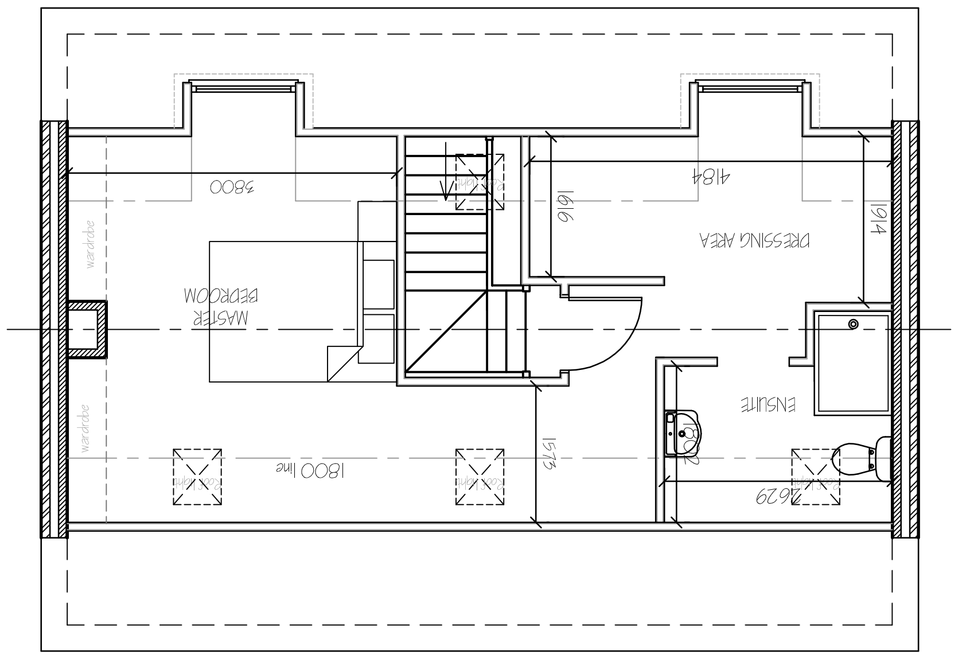

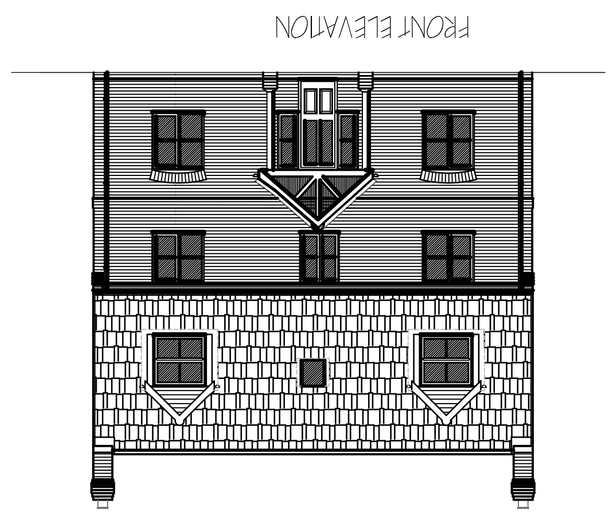

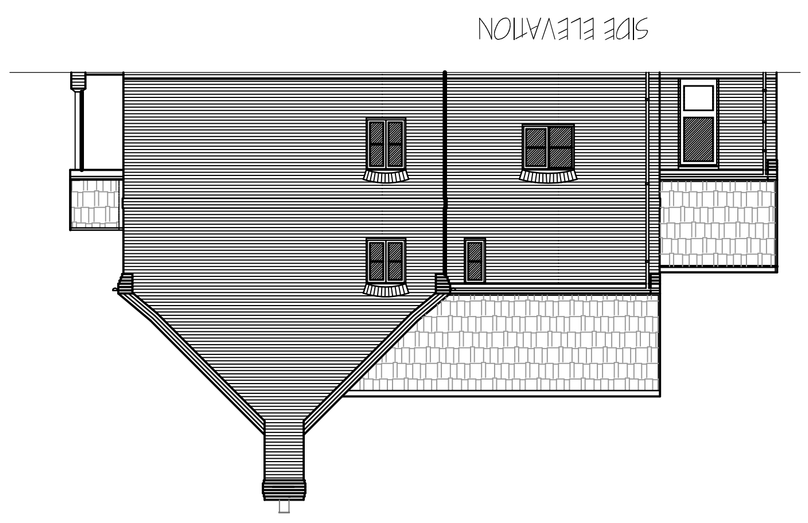

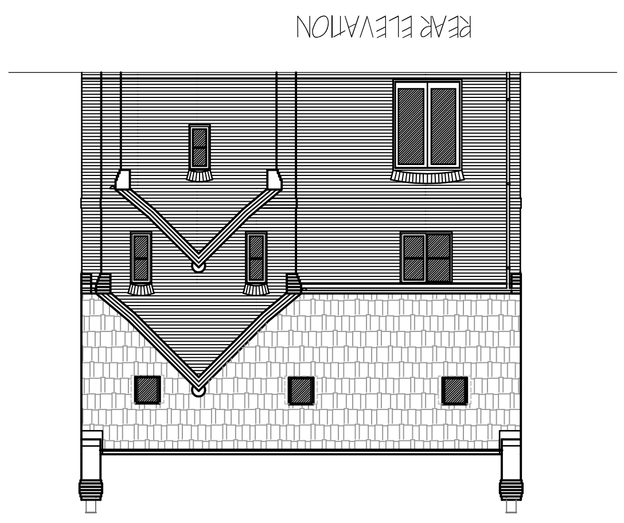

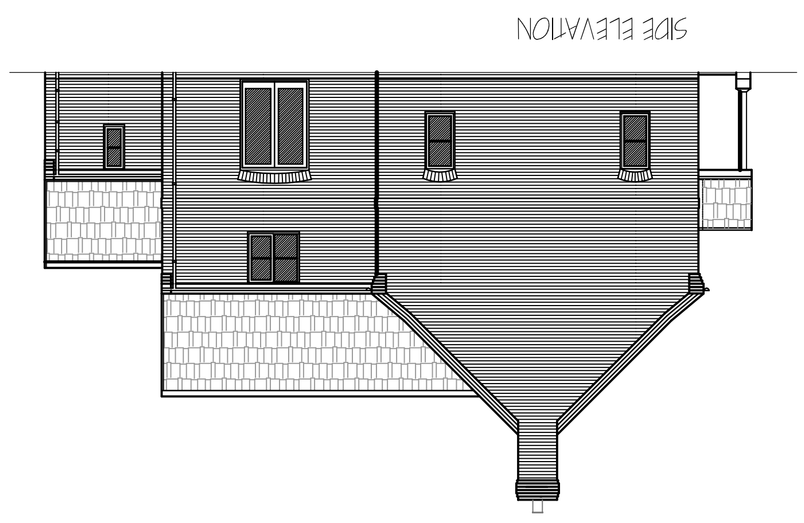

ref.	revision	date
A	PLANNING AMENDMENTS - SECOND FLOOR.	JULY 2016.

G. R. MERCHANT LTD.
I.ENG AMICE FIWO

ARCHITECTURAL, STRUCTURAL AND LAND DRAINAGE CONSULTANTS

4 Wrights Mews
12A Park Road, Holbeach, Spalding, Lincs. PE12 7EE
Tel: 01406 490800
Fax: 01406 425744
E-Mail: gr.merchant@btconnect.com

Project
RESIDENTIAL DEVELOPMENT.
HORSESHOE ROAD.
SPALDING.
LINCS. PE11 3UA.

Client
SOUTH LINCS PLANT HIRE LTD.

Drawing
5 BEDROOM HOUSE
FLOOR PLANS & ELEVATIONS.
PLOTS 3 & 4.

Job Ref.	Drawing No.
2898-15.	09A.

Date	Drawn
JANUARY 2016.	S.L.P.

Scales
1/50. 1/100.

DO NOT SCALE FROM THIS DRAWING

This drawing is copyright and may not be loaned, traced, photographed or used for any other purpose than that for which it is issued. The General Contractor is to check all dimensions on site and report any discrepancies to the Architect. All details shown on this drawing including illustrations are based upon typical site conditions noted in the area. No responsibility can be accepted to anyone using these drawings for any purpose other than that for which they are prepared. Unless otherwise stated on the drawings, all dimensions are in millimetres. Figured dimensions are to be taken in preference to scaled. Do not scale from this drawing. Building Regulation approval, Party Wall Act agreement, Planning permission or any other statutory approval must be obtained before any work is commenced on site. This drawing is to be read in conjunction with all relevant Structural Engineer's calculations and specifications and any other consultants drawings and specifications. Any discrepancies must be reported immediately to the Architect. This drawing is to be used for the purpose of obtaining Planning / Building Regulation approval. The drawing must not be used for the purpose of construction unless signed as approved by the Local Authority. Any variations to the approved drawings must be approved in writing by the Architect before any work is carried out. Existing site conditions may require variations to the approved drawings. Any proposed amendments must be discussed with the Architect before any work is carried out. Existing structure is to be assessed for adequacy to support any proposed loads. Existing timber is to be checked for woodworm, dampness and rot. Existing walls are to be checked for stability and adequacy to support any proposed loads. Existing drainage is to be checked for adequacy to accept 