
DO NOT SCALE

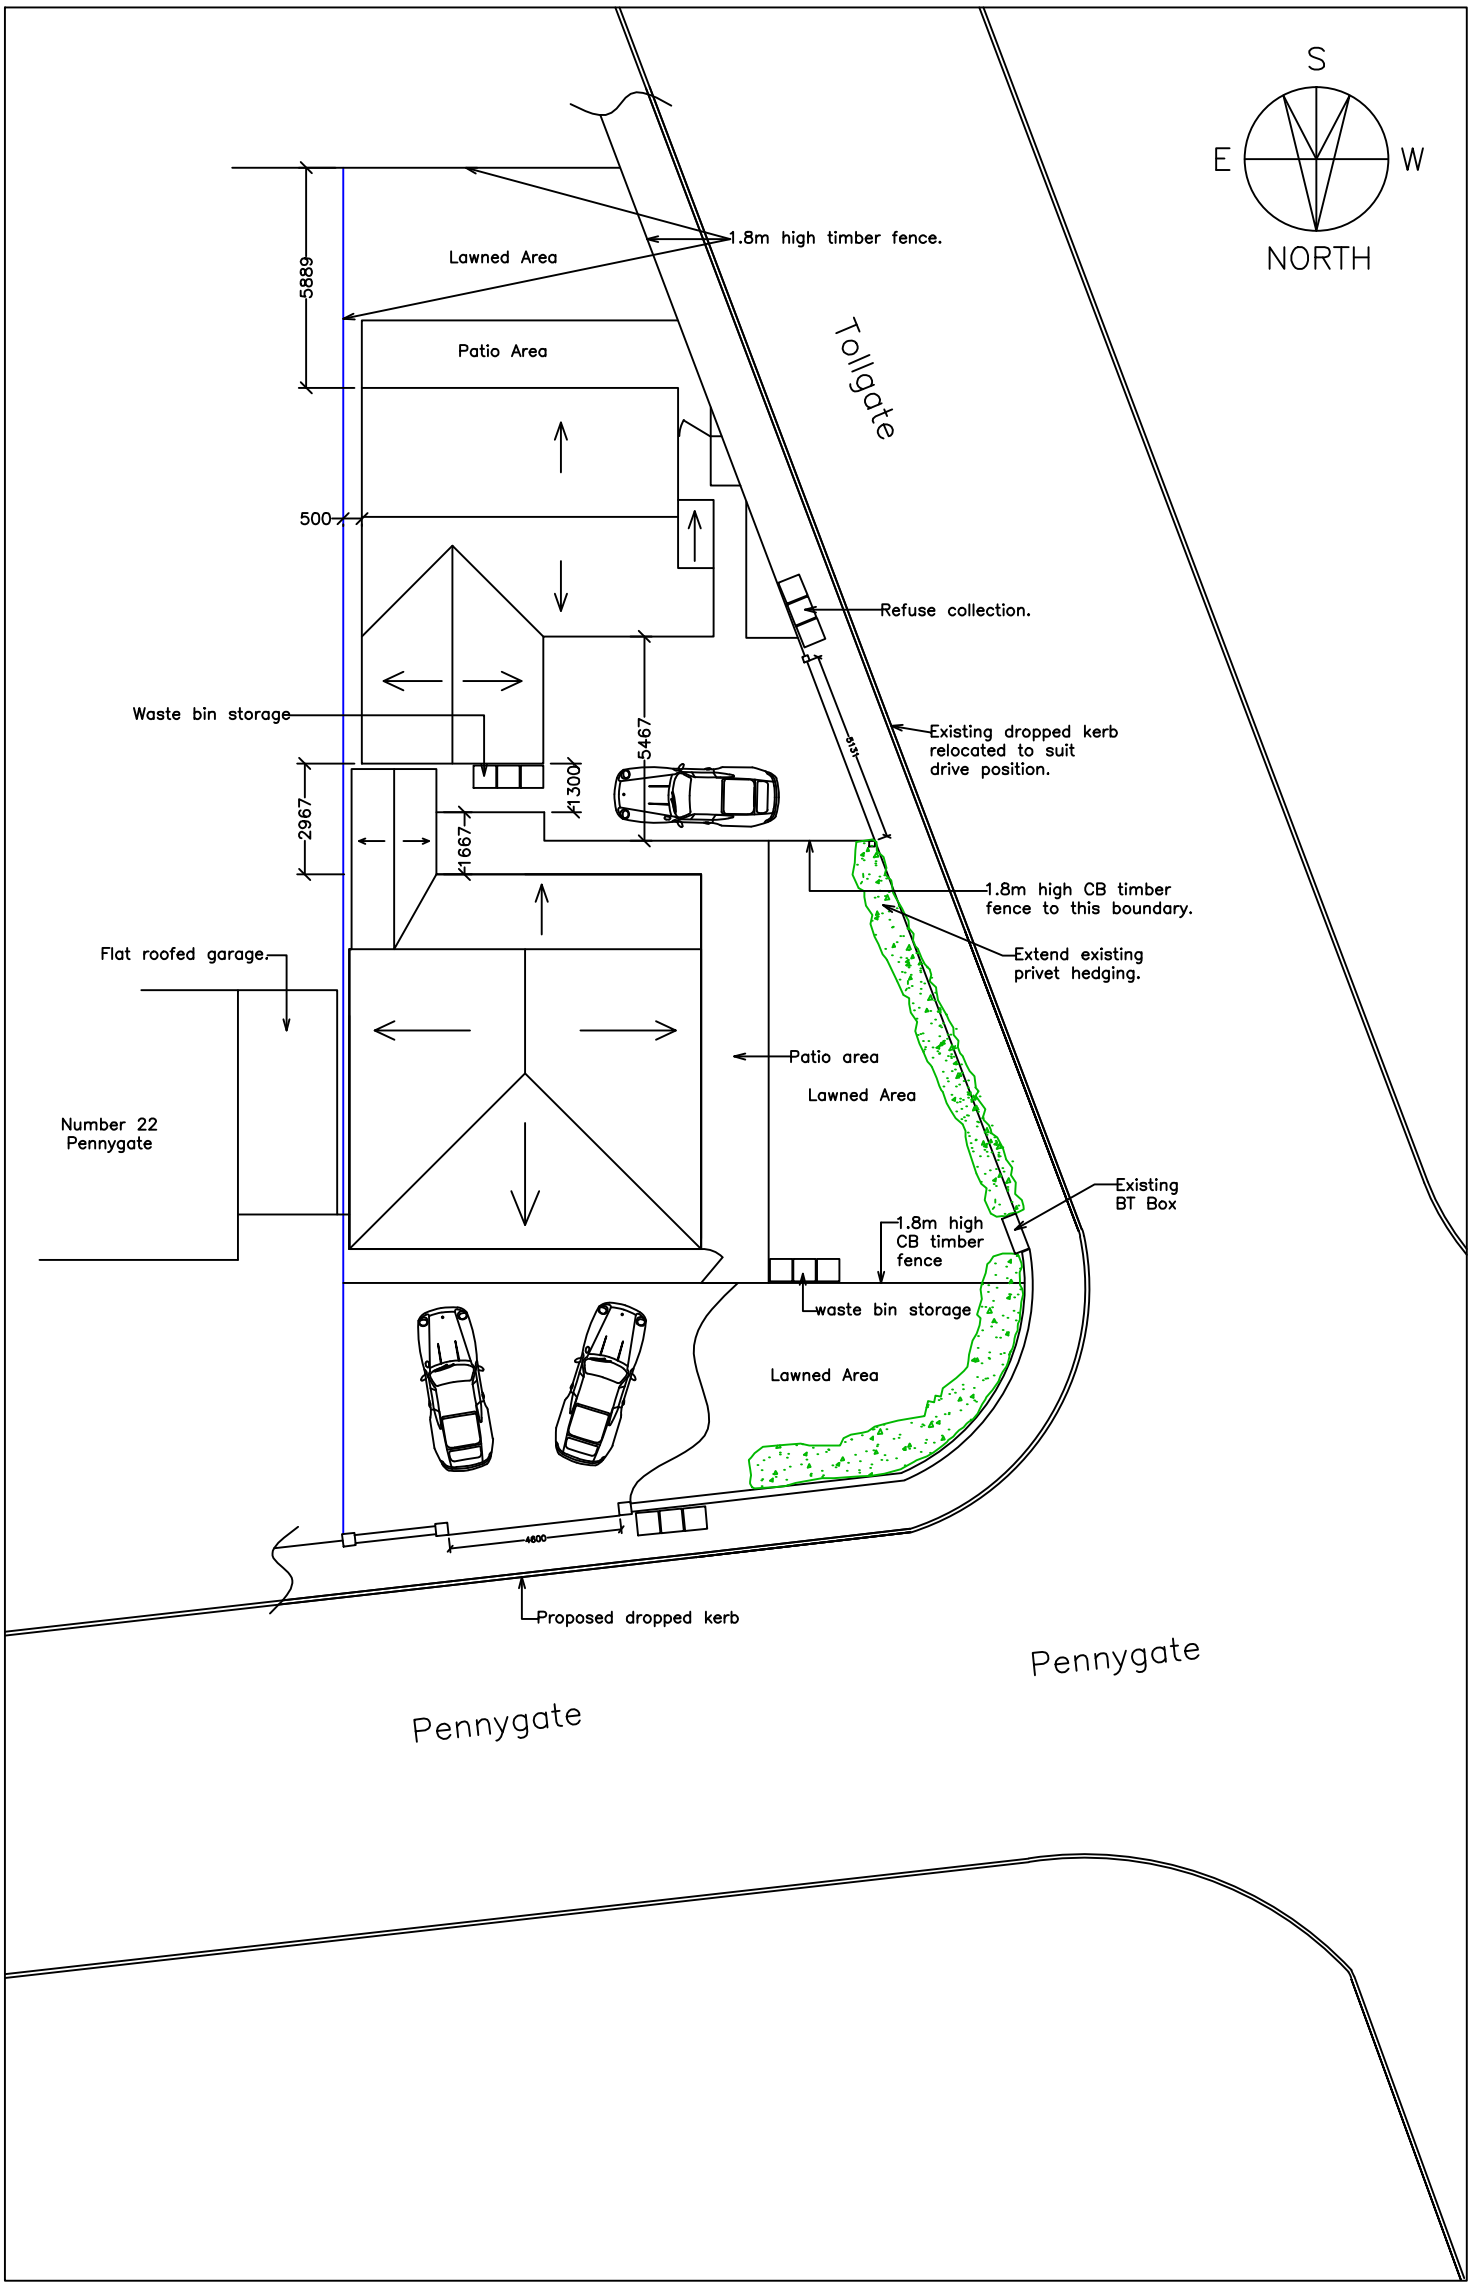

0 0.5m 1m 1.5m
1:50

0 1m 2m 3m
1:100

0 2m 4m 6m
1:200

0 5m 10m 15m
1:500

0 10m 20m 30m 40m 50m
1:1250

Rev.	Date	Amendment	Initial
-	-	-	-

Preliminary ☐ For Info ☐ For Comment ☐ Planning ☒ Building Regs ☐ Construction ☐ As built ☐

Client
Fraylich Homes Ltd.

Project
30 Pennygate, Spalding, Lincs.
PE11 1NL.

Drawing Title
Proposed Site Plan.

DO NOT SCALE

Drawn	Date	Check	Date
JPT	29-06-16	-	-

Ref No.	Dwg No.	Revision
2016/07	PL2	-

Scale 1/200
Paper A3

Architectural Design Services
Glinton, Peterborough.
Jason Thomas
JasonADSservices@yahoo.co.uk
01733 252850 & 07841521271