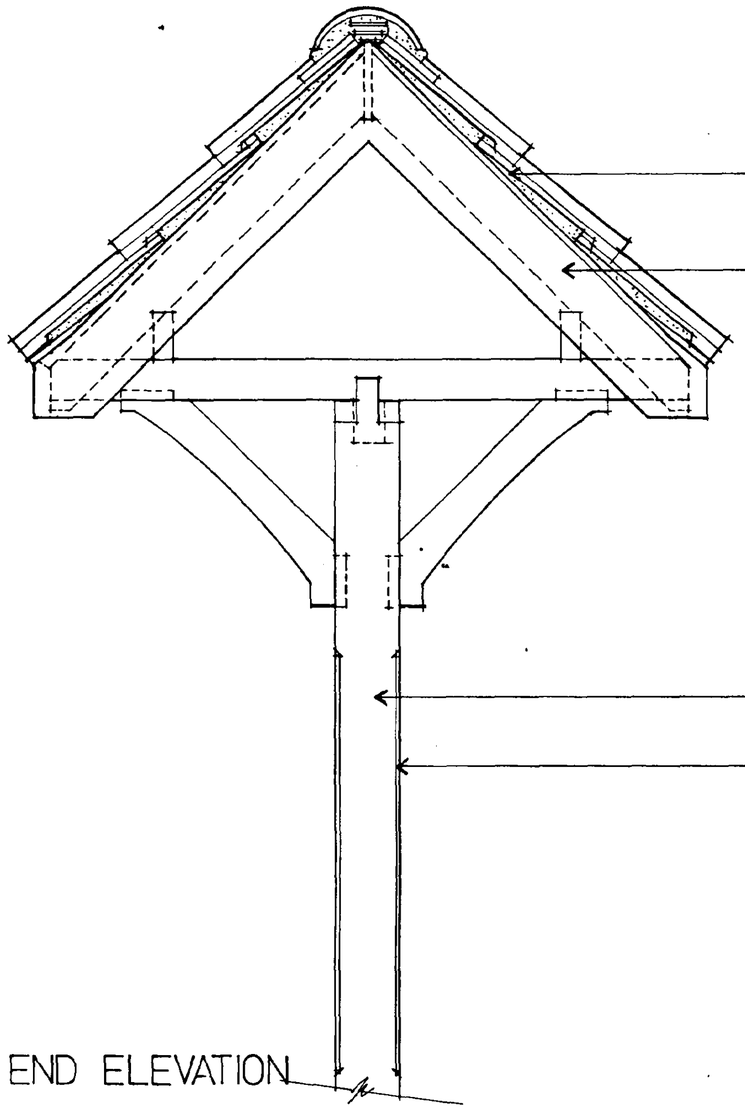


ROOF COVERING OF REDLAND GROVEBURY TILES IN COLOUR FARMHOUSE RED. VERGE CLIPPED & POINTED IN.


FASCIA BOARD IN TREATED TIMBER STAINED DARK MAHOGANY & FINISHED 2 No COATS EXTERIOR VARNISH.

MAIN UPRIGHTS OF 150x 150mm S/W POSTS.

RAFTERS & CROSS TIES OF GENERALLY 125 x 50 TANALISED S/W. FINISHED DARK MAHOGANY & 2 COATS EXTERIOR QUALITY VARNISH.

STOP CHAMFERS AS INDICATED.

END ELEVATION

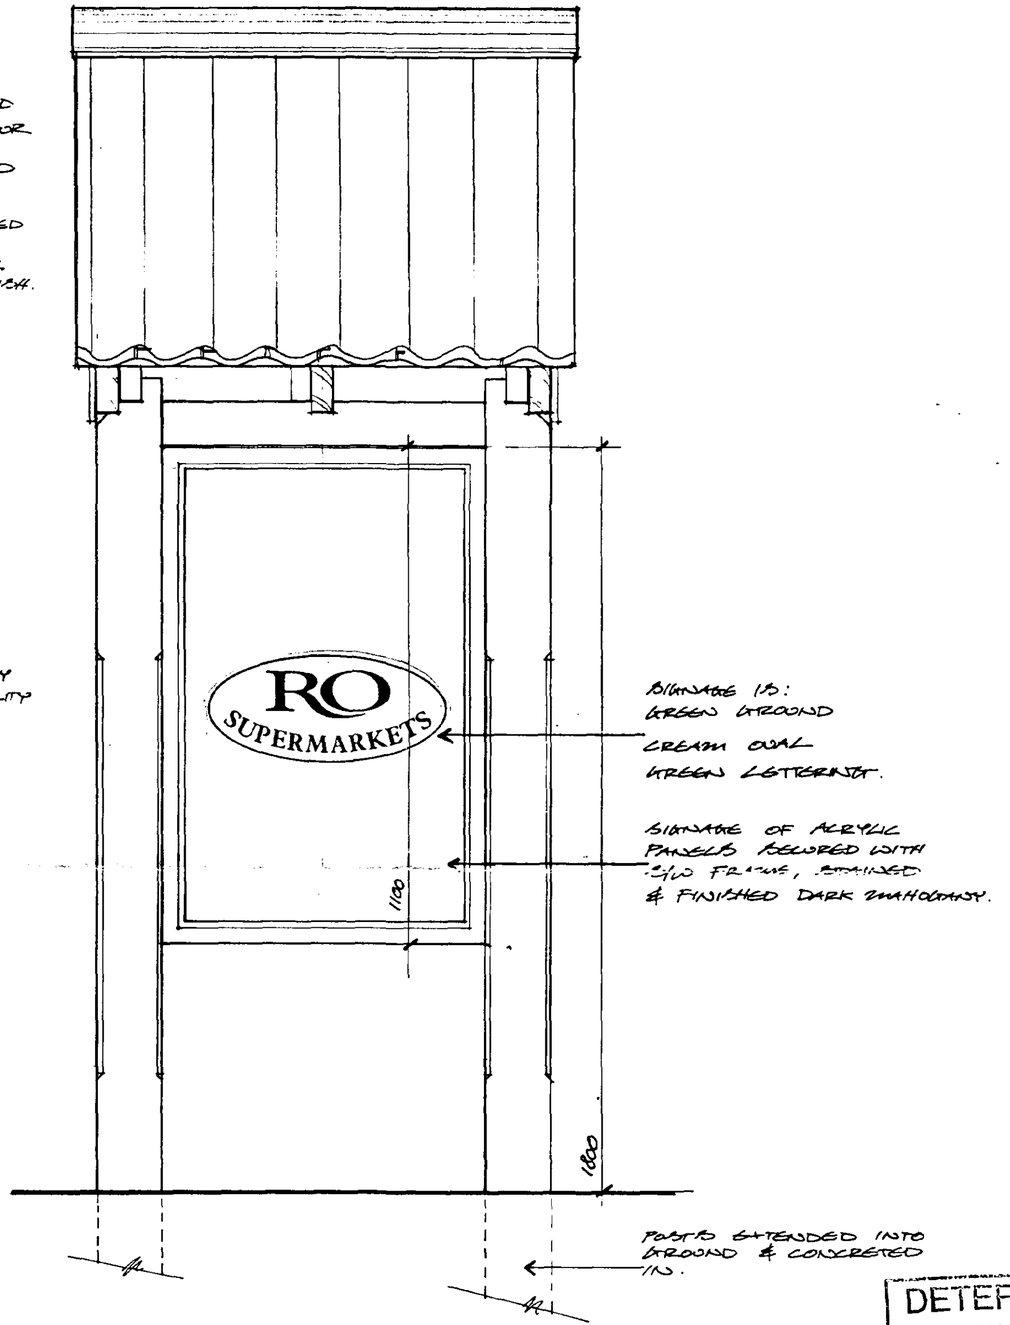


SIGNAGE IS: GREEN GROUND CREAM OVAL GREEN LETTERING.

SIGNAGE OF ACRYLIC PANELS RECESSED WITH S/W FRAME, STAINED & FINISHED DARK MAHOGANY.

POSTS EXTENDED INTO GROUND & CONCRETED IN.

FRONT ELEVATION

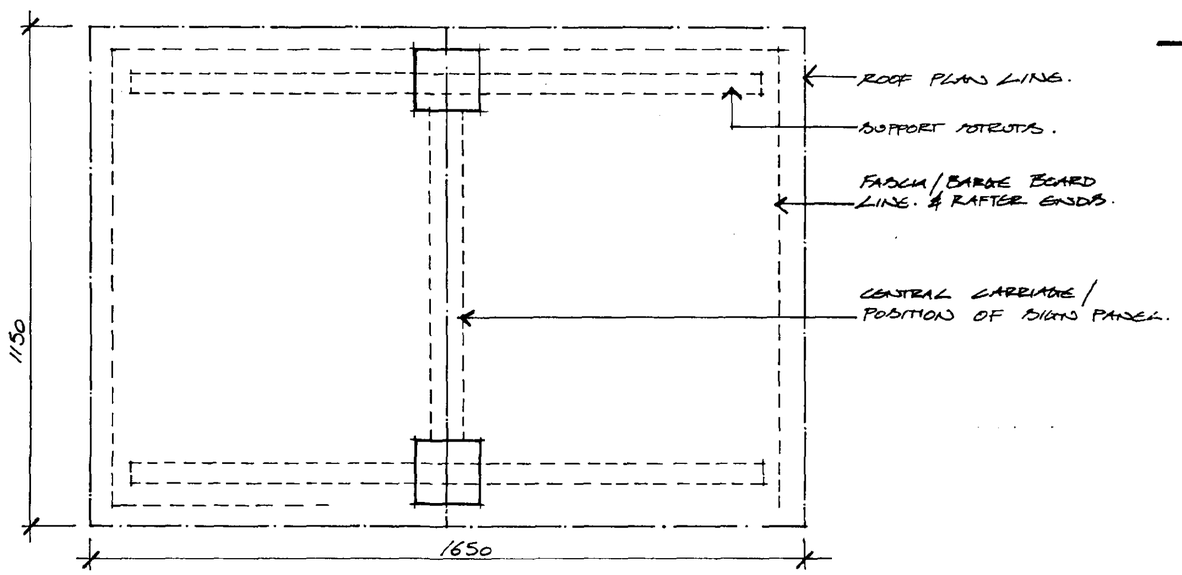

ROOF PLAN LINE.

SUPPORT POSTS.

FASCIA/BARGE BOARD LINE. & RAFTER ENDS.

CENTRAL CARRIAGE/ POSITION OF SIGN PANEL.

PLAN

DETERMINED PLAN

PROPOSED SIGNAGE AT WYGATE PARK SPALDING. LINCS.

FOR MACS NEIGHBOURHOOD CENTRES LTD.

SCALE : 1:10.
DRAWN : J·M·
DATE : JULY. 99
DRG : 374 / D / 50.


SOUTH HOLLAND DC HOUSING & PLANNING 19 JUL 1999 Ref: S2158/99

JEFFREY TAYLOR ASSOCIATES
Building design
Project Management
Interior Design

HART HOUSE Gordon Road St Albans Hertfordshire AL1 1SQ

DO NOT SCALE
ALL DIMENSIONS TO
BE TAKEN ON SITE

This drawing is the copyright of Jeffrey Taylor Associates and as such shall not be reproduced without prior written consent

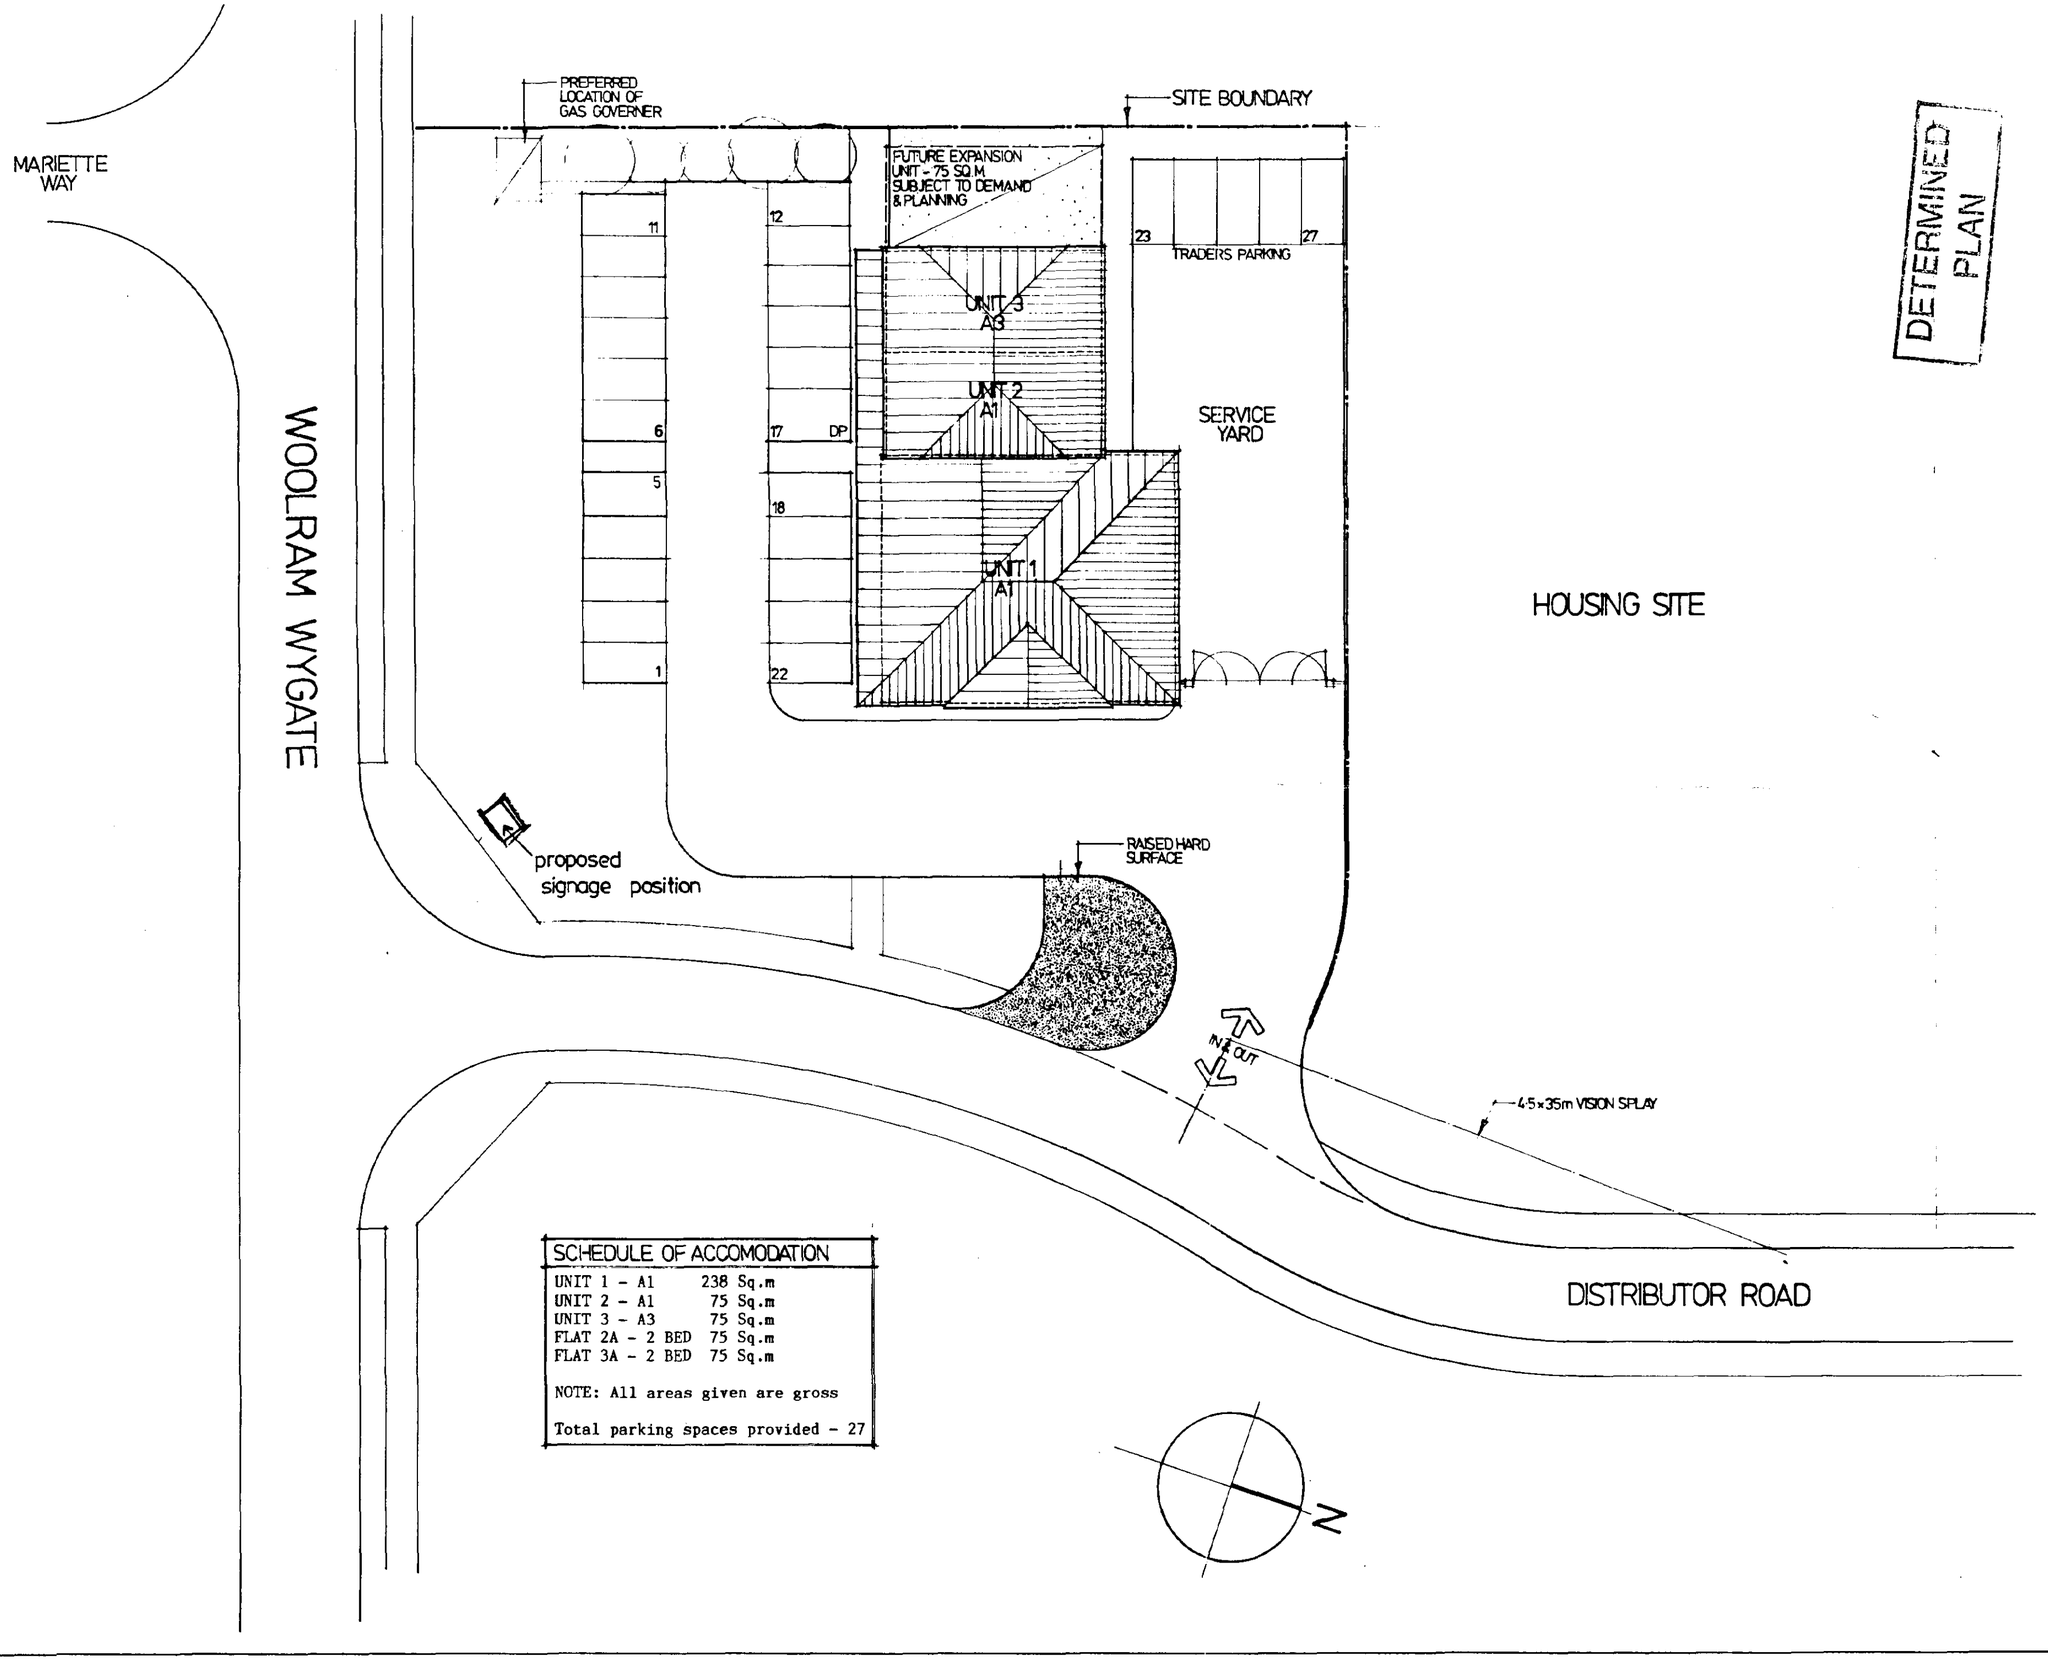

DETERMINED PLAN

SOUTH HOLLAND DC
HOUSING & PLANNING
19 JUL 1999
Ref: S/0718/99/

SCHEDULE OF ACCOMODATION	
UNIT 1 - A1	238 Sq.m
UNIT 2 - A1	75 Sq.m
UNIT 3 - A3	75 Sq.m
FLAT 2A - 2 BED	75 Sq.m
FLAT 3A - 2 BED	75 Sq.m

NOTE: All areas given are gross

Total parking spaces provided - 27

DRAWING No 374 | D | 03 | C

REVISION
A MAY 94 - VEHICULAR ACCESS FROM WOOLRAM WYGATE DELETED & PARKING BAYS 1-5 REVISED
Rev b - Oct 95 - ROOF PLAN REVISED.
C: 8-JULY-99: PROPOSED SIGNAGE OFFERED.

DATE: MARCH 1994
SCALE: 1:250
DRAWN: S.A.H.

DRAWING: SITE PLAN

CLIENT: Macs Neighbourhood Centres Ltd.

PROJECT: Proposed Neighbourhood Centre at: WYGATE PARK SPALDING LINCS.

JTA
JEFFREY TAYLOR ASSOCIATES
BUILDING DESIGN PROJECT MANAGEMENT
76 Gurney Court Road St. Albans Herts. AL1 4RJ
Tel 0727 843886 Fax 0727 852422