

Forticrete slate grey "Minislate"

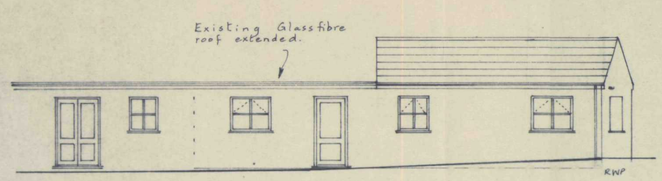

West

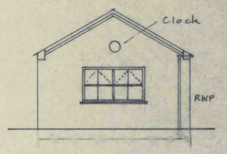


South


Facing brick to match



East

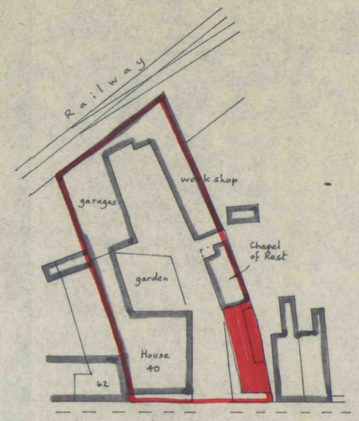

Site Layout. scale 1:500

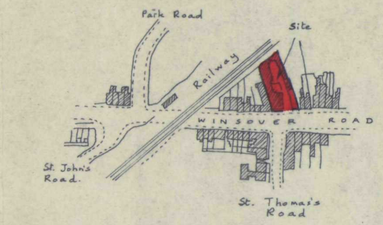


Location


scale 1:2500

O.S. Map ref. TF 243. 226


Chapel of Rest originally approved H16/0428/94 and E16/0275/94

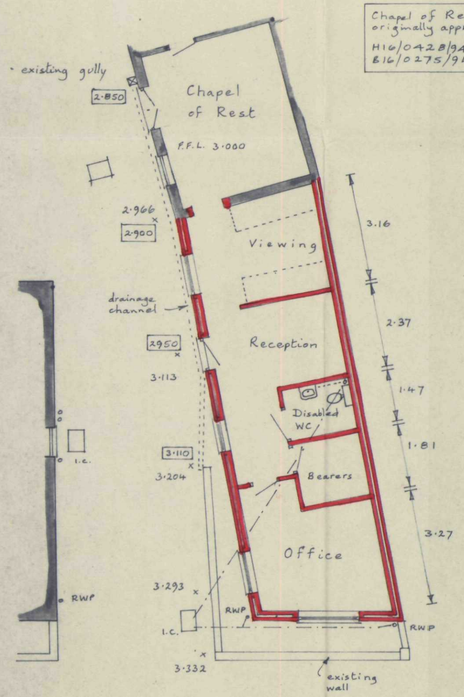


Floor Plan

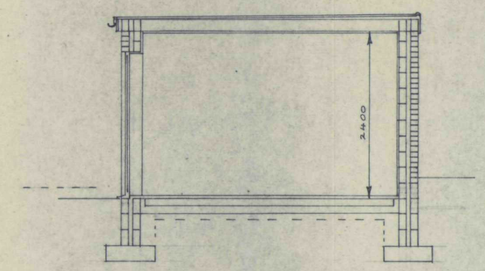

Section A~A

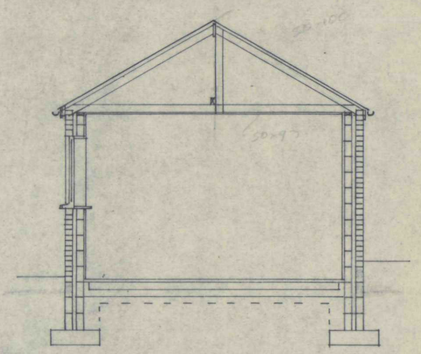

Section B~B

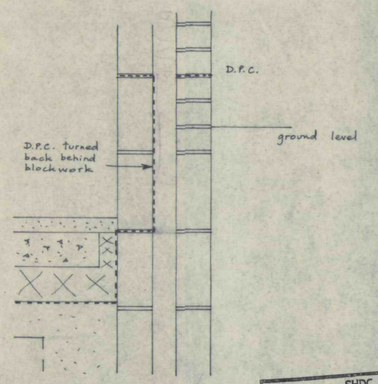

Detail of damp coursing

SHDC
Planning & Development
28 MAY 2004
Ref: 019/04

DETERMINED PLAN

E. Willson & Sons,
40, Winsover Road,
SPALDING.

Improved Facilities

Written dimensions to be used in preference to scaled, and all measurements to be verified by checking on site.	Scale 1:100 & 1:50
Local Authority Ref. Planning	Drawing No. 240521
Building Regulations	Date May 2004

A. ROFFE
BUILDING DESIGN & PLANS
1, Green Lane,
SPALDING, Lincs. PE11 2YB
Tel: 01775-723 680 ©