

H.M. LAND REGISTRY		TITLE NUMBER	
		LL73283	
ORDNANCE SURVEY PLAN REFERENCE	TF 2421	SECTION L	Scale 1/1250 Enlarged from 1/2500
COUNTY LINCOLNSHIRE	DISTRICT SOUTH HOLLAND		© Crown copyright 1988

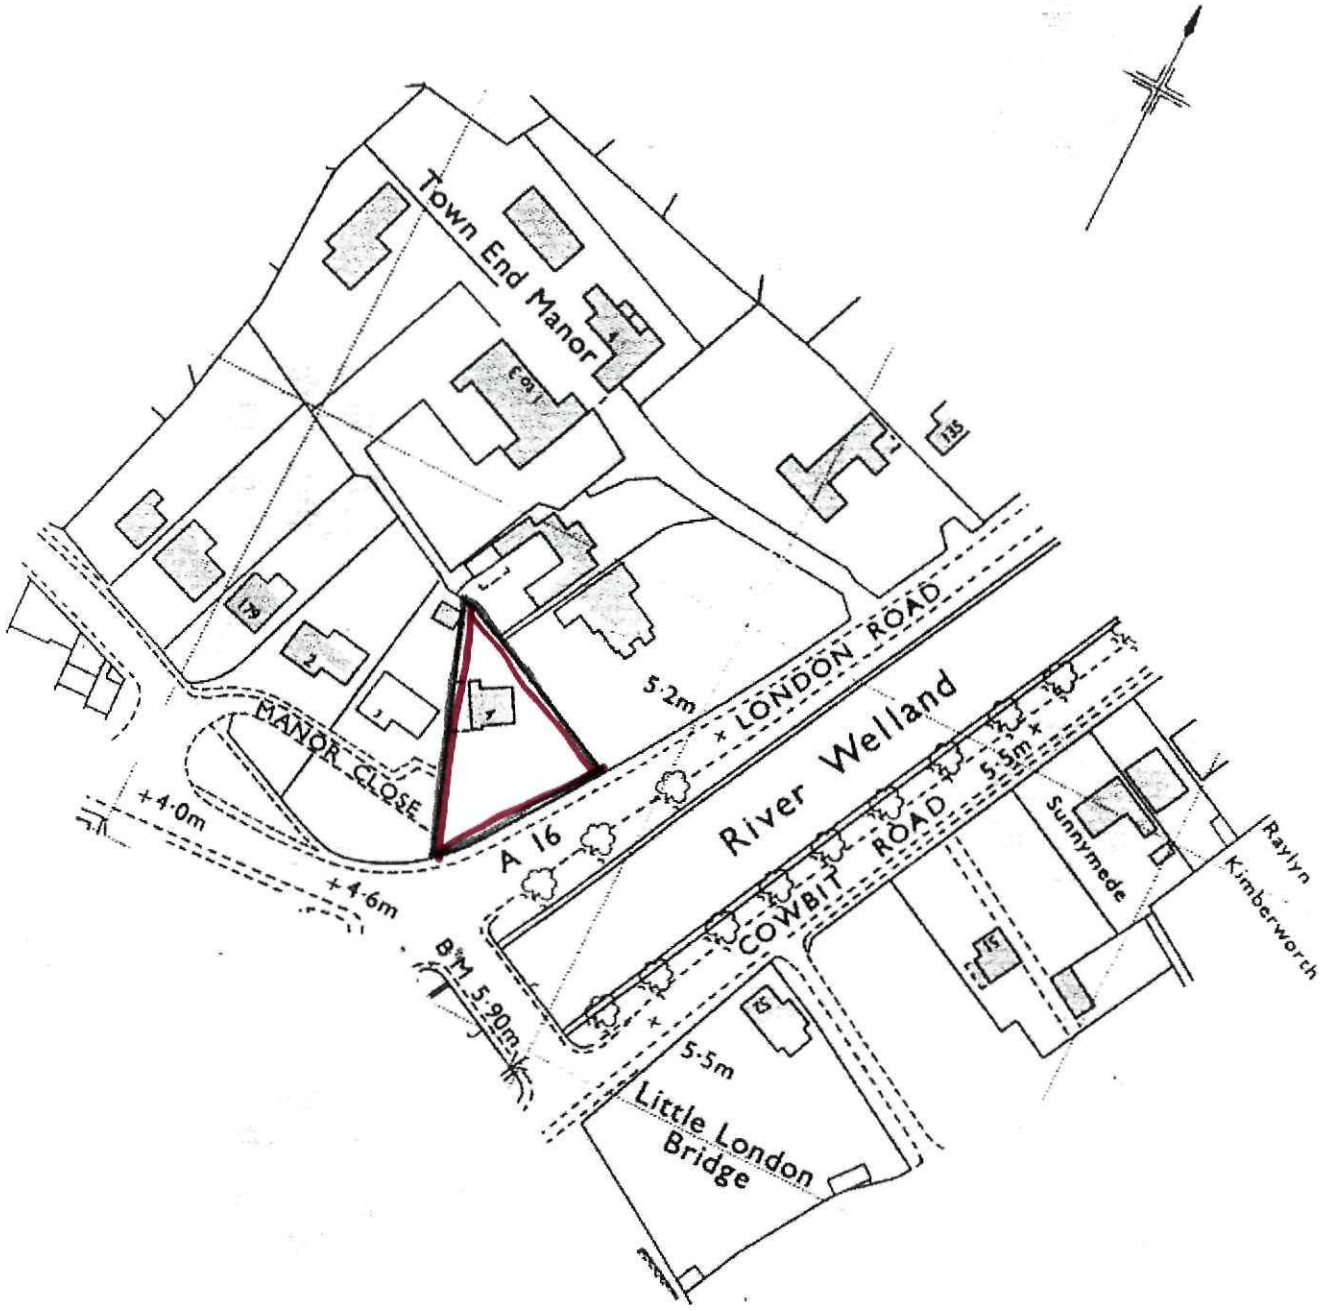


SHDC
Planning & Development
3 1 AUG 2010
Ref: 0720-10

FILED PLAN
H.M. LAND REGISTRY


his official copy is incomplete without the preceding notes page.

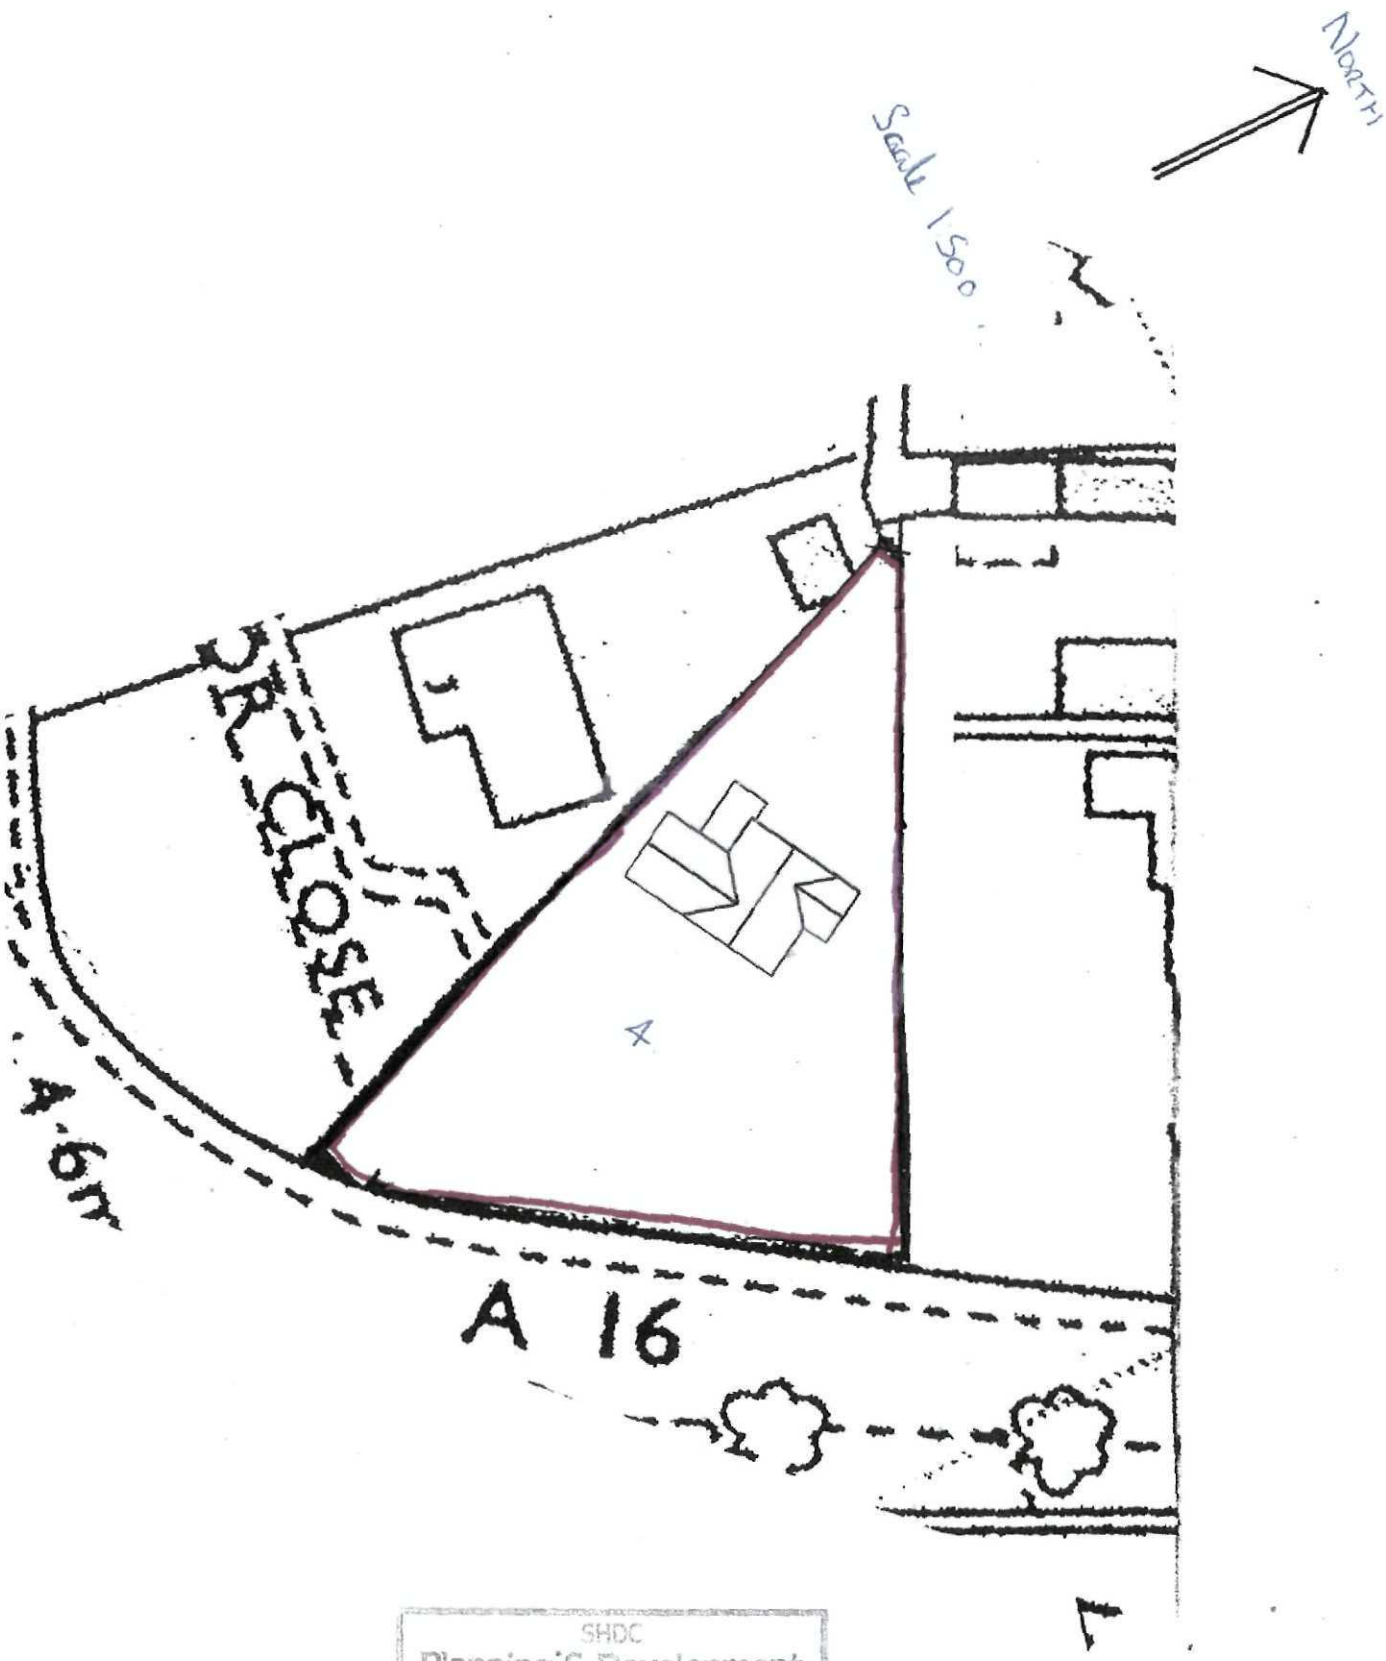


SHDC
Planning & Development
31 AUG 2010
Ref: 0720-10

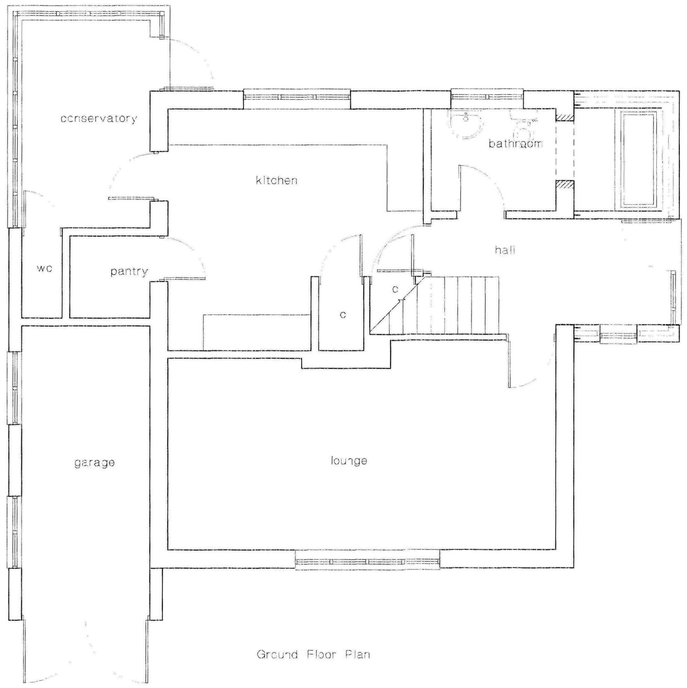


Ground Floor Plan

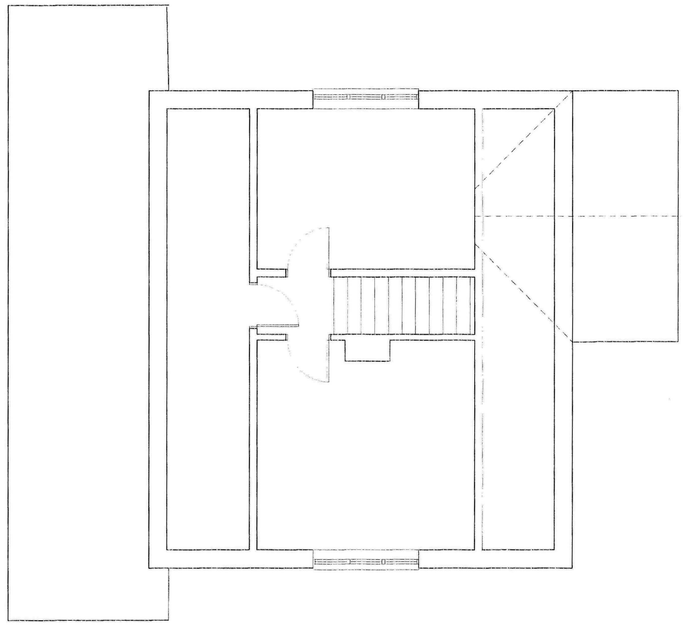

First Floor Plan

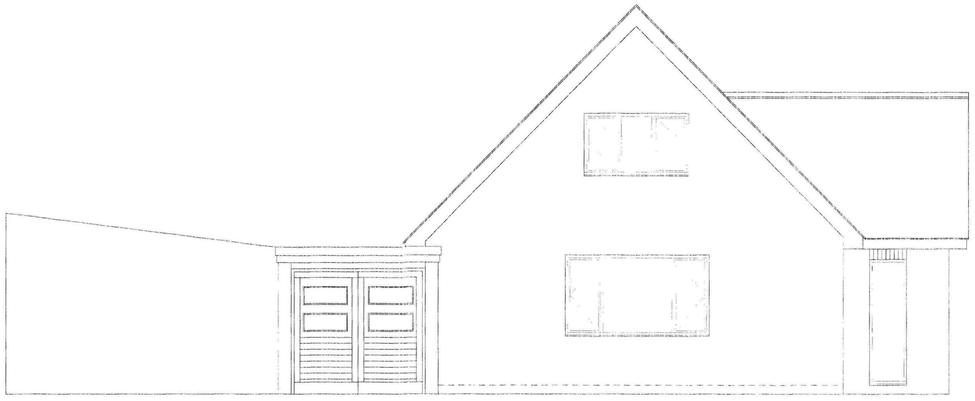


Front Elevation

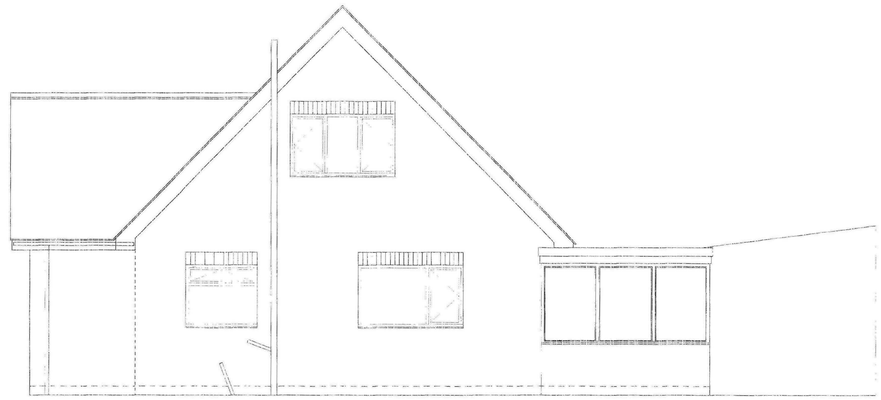


Rear Elevation

0725-10

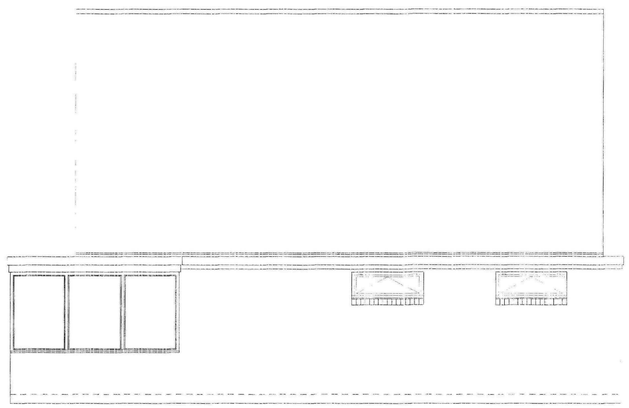

Side Elevation

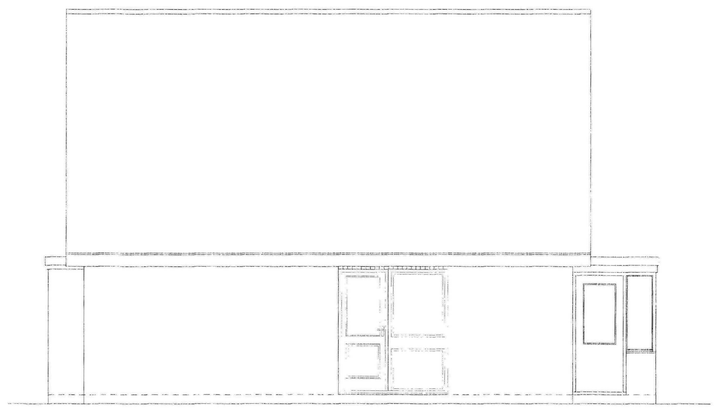

Side Elevation

USE FIGURED DIMENSIONS ONLY
DO NOT SCALE

CONTRACT

Proposed extension
At 4 Manor Close,
Spalding, Lincs PE11 2TB.

DRAWING TITLE

Existing Plans And Elevations


SCALE 1:50,

DATE April 08 | DRAWN BY. GH


JOB No.	PLOT No.	SHEET	REV
PFR 128		001	

Client


P & F. Rawden

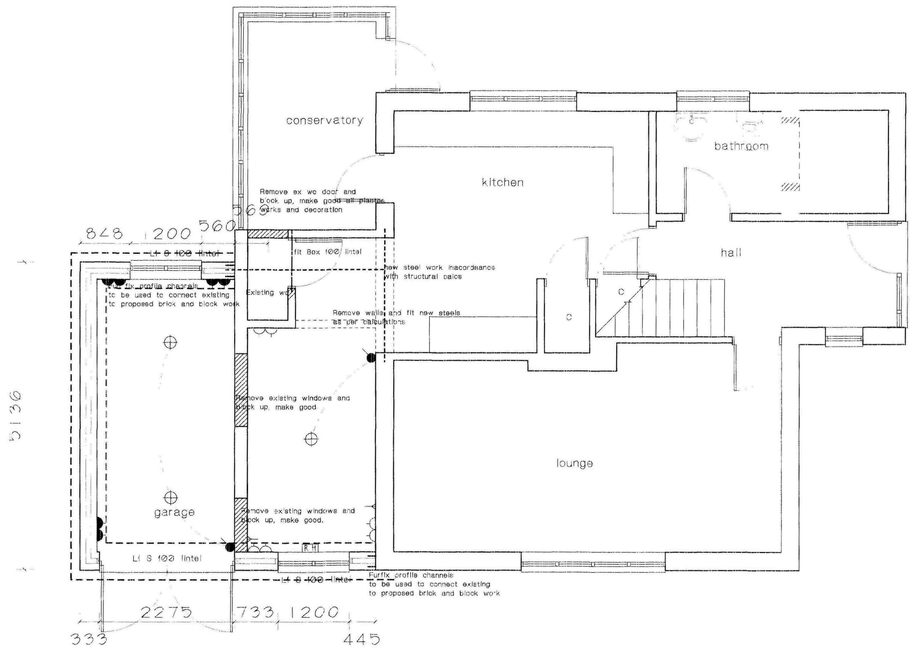


Ground Floor Plan

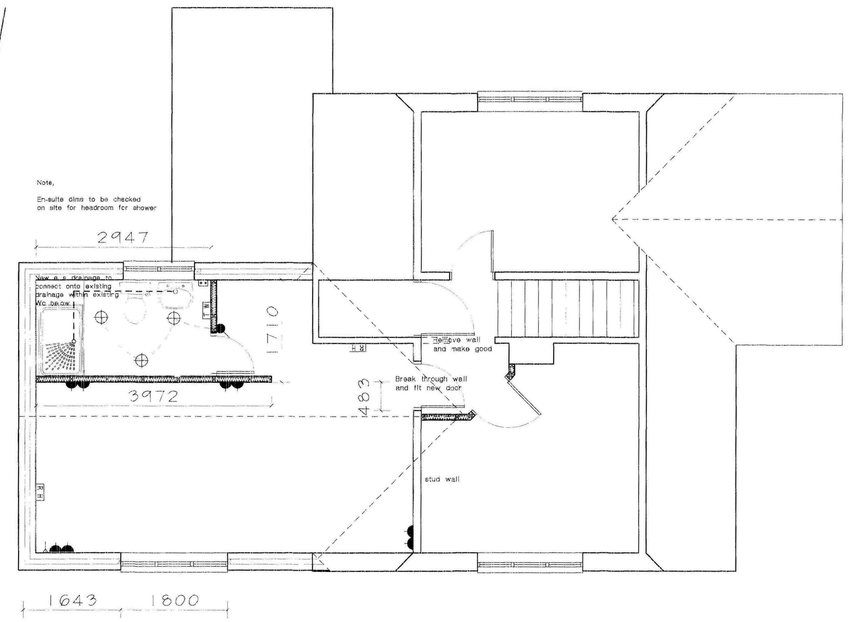


First Floor Plan

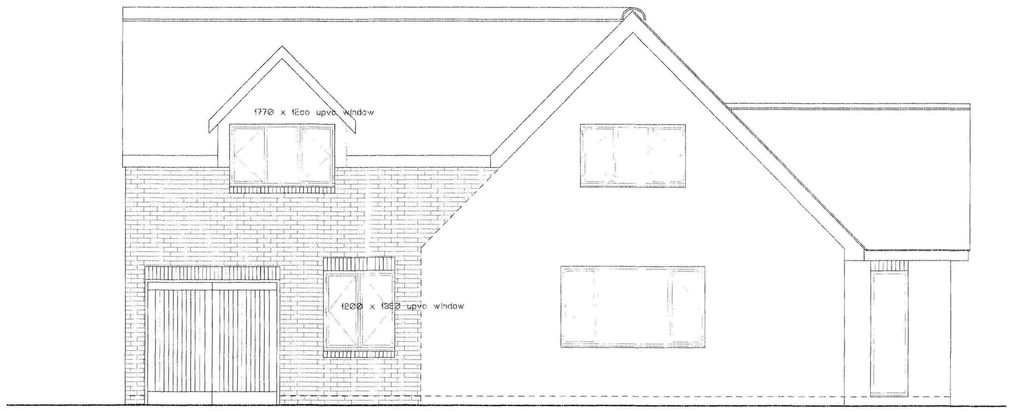


Front Elevation

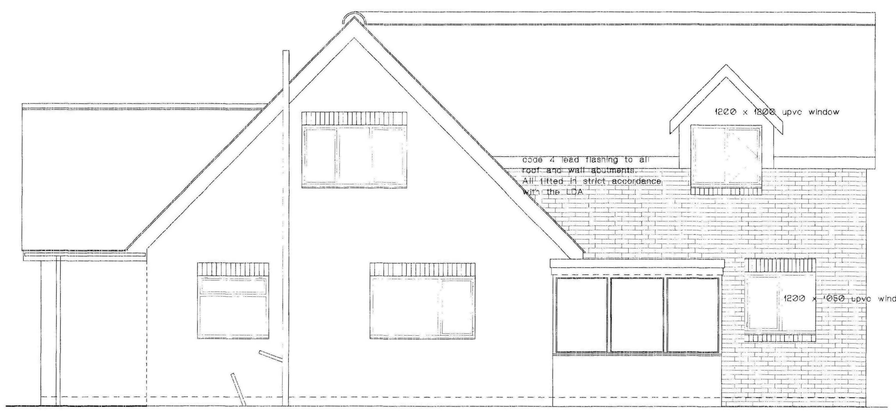

Rear Elevation

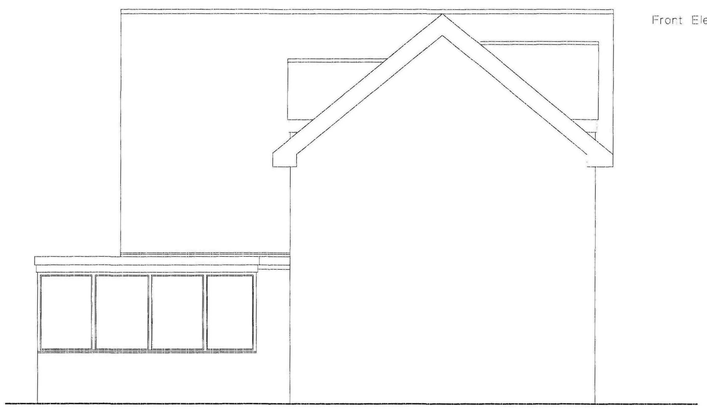

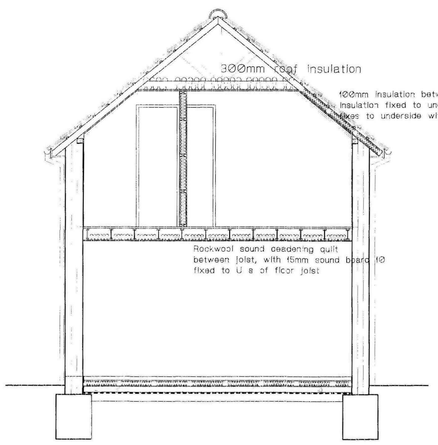

Electrical Symbol Legend		
Item	Qty	Description
	3	1 Way Switch
	7	Double Switched Socket High Level
	3	Double Switched Socket Low Level
	6	Pendant Light Fitting
RH	3	Radient Heater
	1	Shaver Socket
	3	Tv Point
RH	1	Towel Warmer

0120-10

Rev A Aug 2010 building reg notes added

USE FIGURED DIMENSIONS ONLY
DO NOT SCALE

CONTRACT
Proposed extension
At 4 Manor Close,
Spalding, Lincs PE11 2TR.
P & F. Rawden

DRAWING TITLE.
Proposed Plans Anc Elevations

SCALE 1:50,
DATE Aug 2010 | DRAWN BY, S.Andrews

JOB No.	PLOT No.	SHEET	REV
		1	A

Shayne Andrews Design And Architecture Ltd
10 Spalding Road,
Deeping st James Lincs, PE10 9TT
Tel:-01778 349245 M:-07713003441
E:-Shayne@designandarchitectureltd.co.uk