
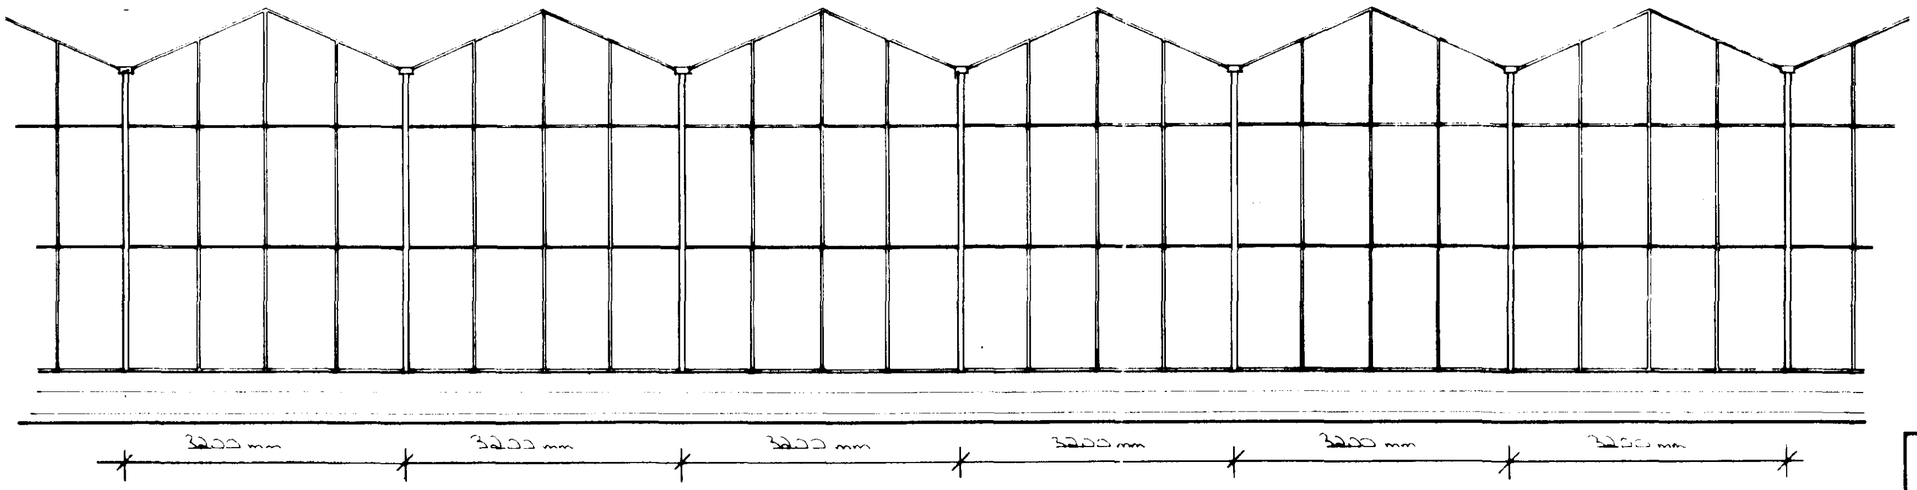


GABLE ELEVATION

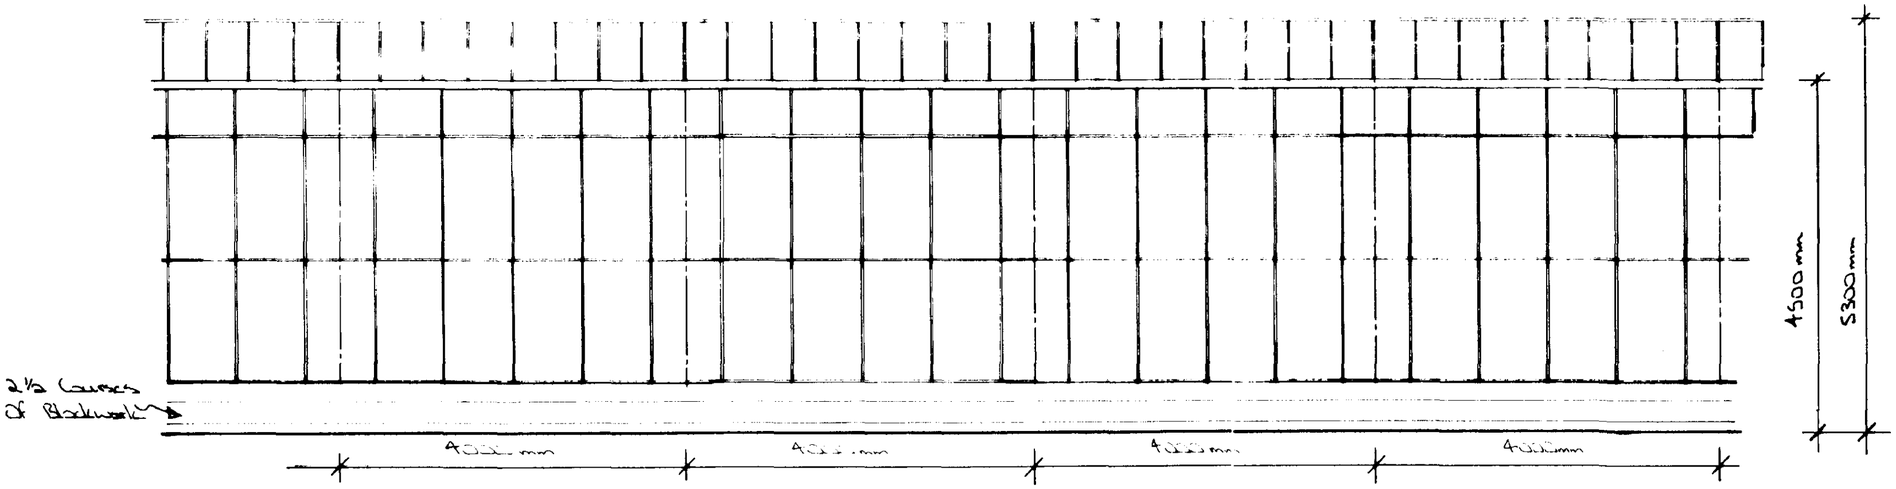

SIDE ELEVATION

SOUTH HOLLAND DC
HOUSING & PLANNING
06 JUN 2000
Ref: 0121/00

DETERMINED PLAN

CONTRACTOR TO CHECK ALL DIMENSIONS ON SITE BEFORE WORK COMMENCES.


revision	date	init	revision details

PODDINGTONS
43 Double Street,
Spalding,
Lincs. PE11 2AA
Telephone
Spalding (0775) 61856
68296
architectural design consultants

project
PROPOSED NEW GLASS HOUSE.
AT
KELLET GATE; SPALDING.
FOR.
K.BUTTERS (HOUSE PLANTS) LTD.

drawing
ELEVATIONS

scale	drawing no.
1/50	MRH/2189/2
date	drawn
AUGUST 88	checked

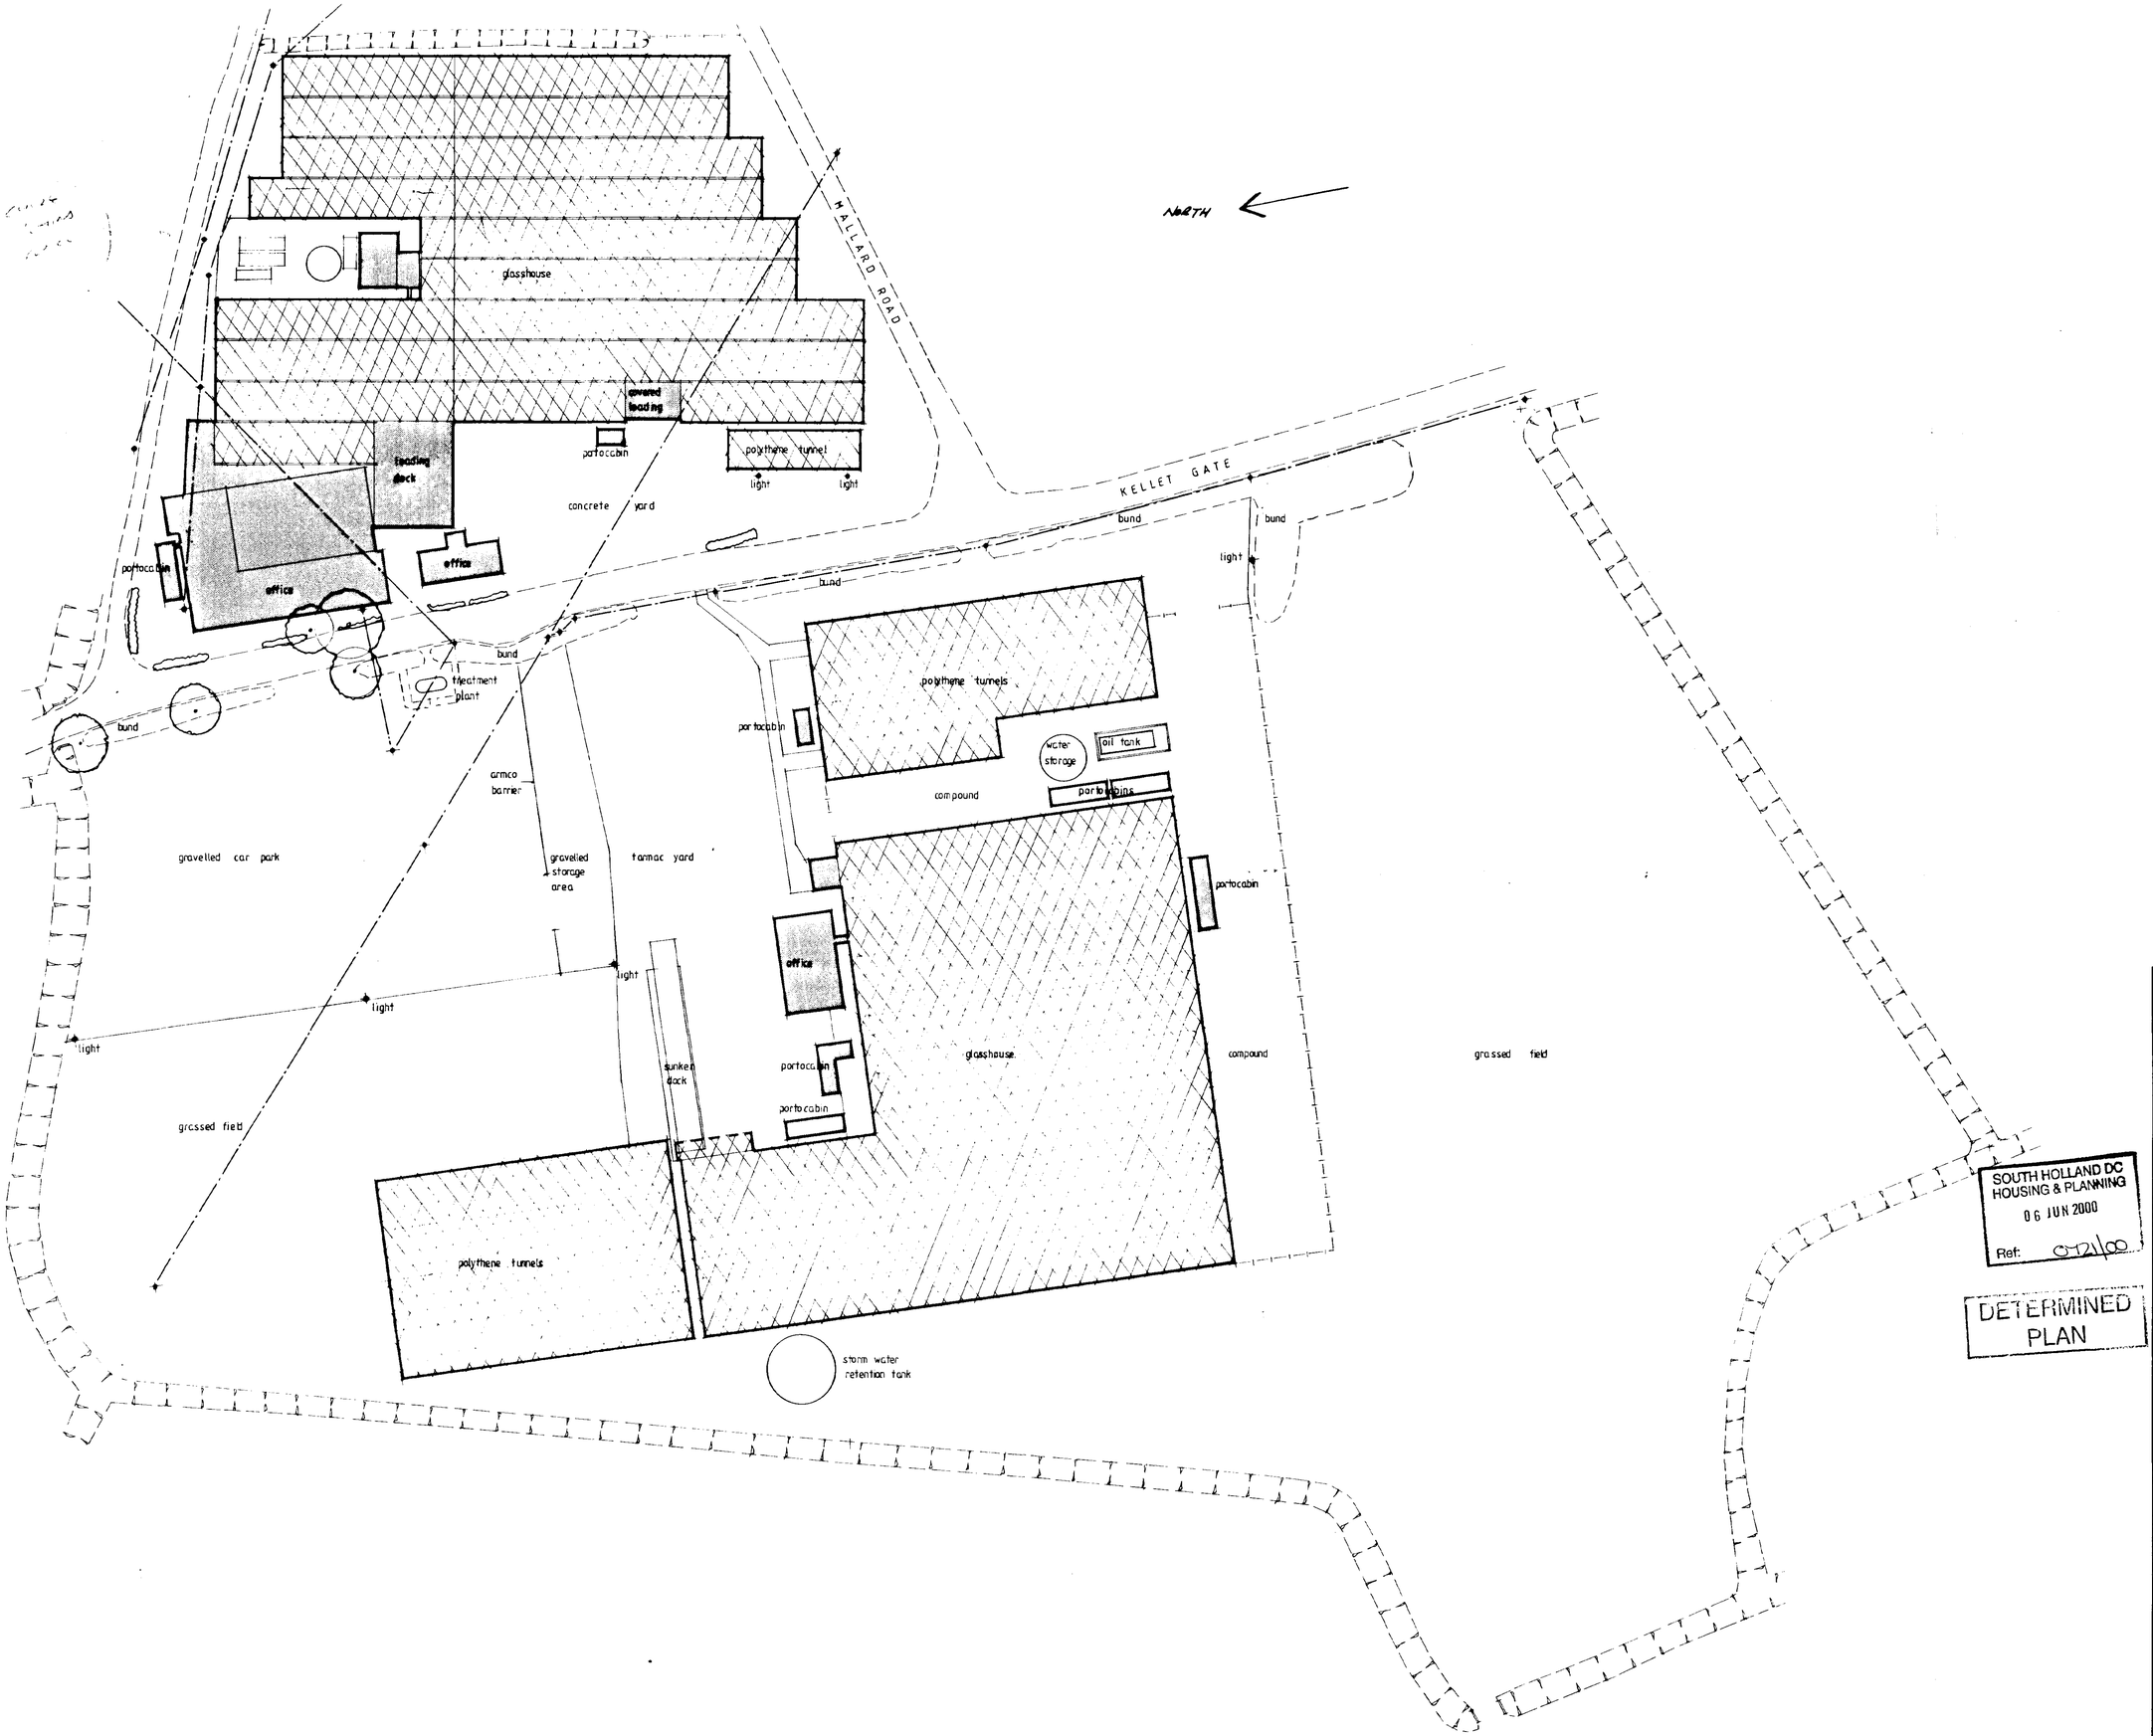

CONTRACTOR TO CHECK ALL DIMENSIONS ON SITE BEFORE WORK COMMENCES.

revision	date	init	revision details

SOUTH HOLLAND DC
HOUSING & PLANNING
06 JUN 2000
Ref: S/21/00

DETERMINED PLAN

PODDINGTONS
Architectural Design Consultants
44 Double Street, Spalding, Lincs PE11 2AB
Tel 01775 761856 & 768296 Fax 01775 710218

project
K BUTTERS (HOUSEPLANTS) LTD
KELLET GATE, SPALDING.

drawing
SITE PLAN EXISTING
SITE AS EXISTING APRIL 1999

scale	drawing no
1-500	2895-1
date	drawn
APRIL 99	checked

NORTH

HALLARD ROAD

KELLET GATE

glasshouse

covered loading

portacabin

polythene tunnel

light

light

concrete yard

loading dock

office

office

portacabin

bund

bund

treatment plant

bund

bund

light

polythene tunnels

portacabin

water storage

oil tank

compound

portacabin

grassed area

armco barrier

gravelled car park

gravelled storage area

tarmac yard

light

light

light

office

portacabin

portacabin

sunken dock

glasshouse

compound

grassed field

polythene tunnels

existing

proposed

storm water retention tanks

PROPOSED GLASSHOUSE TO BE SAME SPECIFICATION AS EXISTING & USING STANDARD MULIPLES. GLASSHOUSE TO BE USED FOR GROWING SHRUBS & PERENNIALS

THERMIC WALL FROM EXISTING COMPOUND UP TO PROPOSED GLASSHOUSE.

28800

64000

20000

GATES TO GIVE ACCESS TO EXTERNAL GROWING AREA EXTEND SECURITY FENCE UP TO NEW GLASSHOUSE

GROWING ON AREAS.

9000

6000

STORM WATER TO DISCHARGE INTO DYKE VIA SUBMARINE RETENTION TANK

TO WEST OF PROPOSED GLASSHOUSE FROM GROWING ON AREAS (PLANTS REMOVED FROM GLASSHOUSE TO TOUGHEN UP WITH 1.8m HIGH BLACK PARALLEX WIND SCREENS & THERE TO BE KEPT MINIMUM 9m FROM BRINK OF DYKE GRAILED AREA TO BE COVERED OVER WITH MIREX WEED SUPRESSING MEMBRANE OR SIMILAR & THIS TO BE SEALED DOWN, & WHERE TRAFFICKED TO BE COVERED OVER WITH PAVING SLABS

SOUTH HOLLAND DISTRICT COUNCIL
HOUSING & PLANNING
16 JUN 2000
Ref: 0721/00

DETERMINED PLAN

CONTRACTOR TO CHECK ALL DIMENSIONS ON SITE BEFORE WORK COMMENCES.

revision	date	init	revision details
A	14.6.2000		PLT LOCATED TO SE OF EXISTING & ADDED SE BOUNDARY FENCE EXTENDED TO NEW GLASSHOUSE & ADDED RETENTION TANK

PODDINGTONS

Architectural Design Consultants

44 Double Street, Spalding, Lincs PE11 2AB
Tel 01775 761856 & 768296 Fax 01775 710218

project:
K BUTTERS (HOUSEPLANTS) LTD
KELLET GATE, SPALDING.
PROPOSED GLASSHOUSE

drawing:
SITE PLAN PROPOSED
(BASED ON 2895-1 SITE AS EXISTING BACK TO)

scale: 1-500

drawing no: 2963-1

A

date: JUNE 2000

drawn

checked