
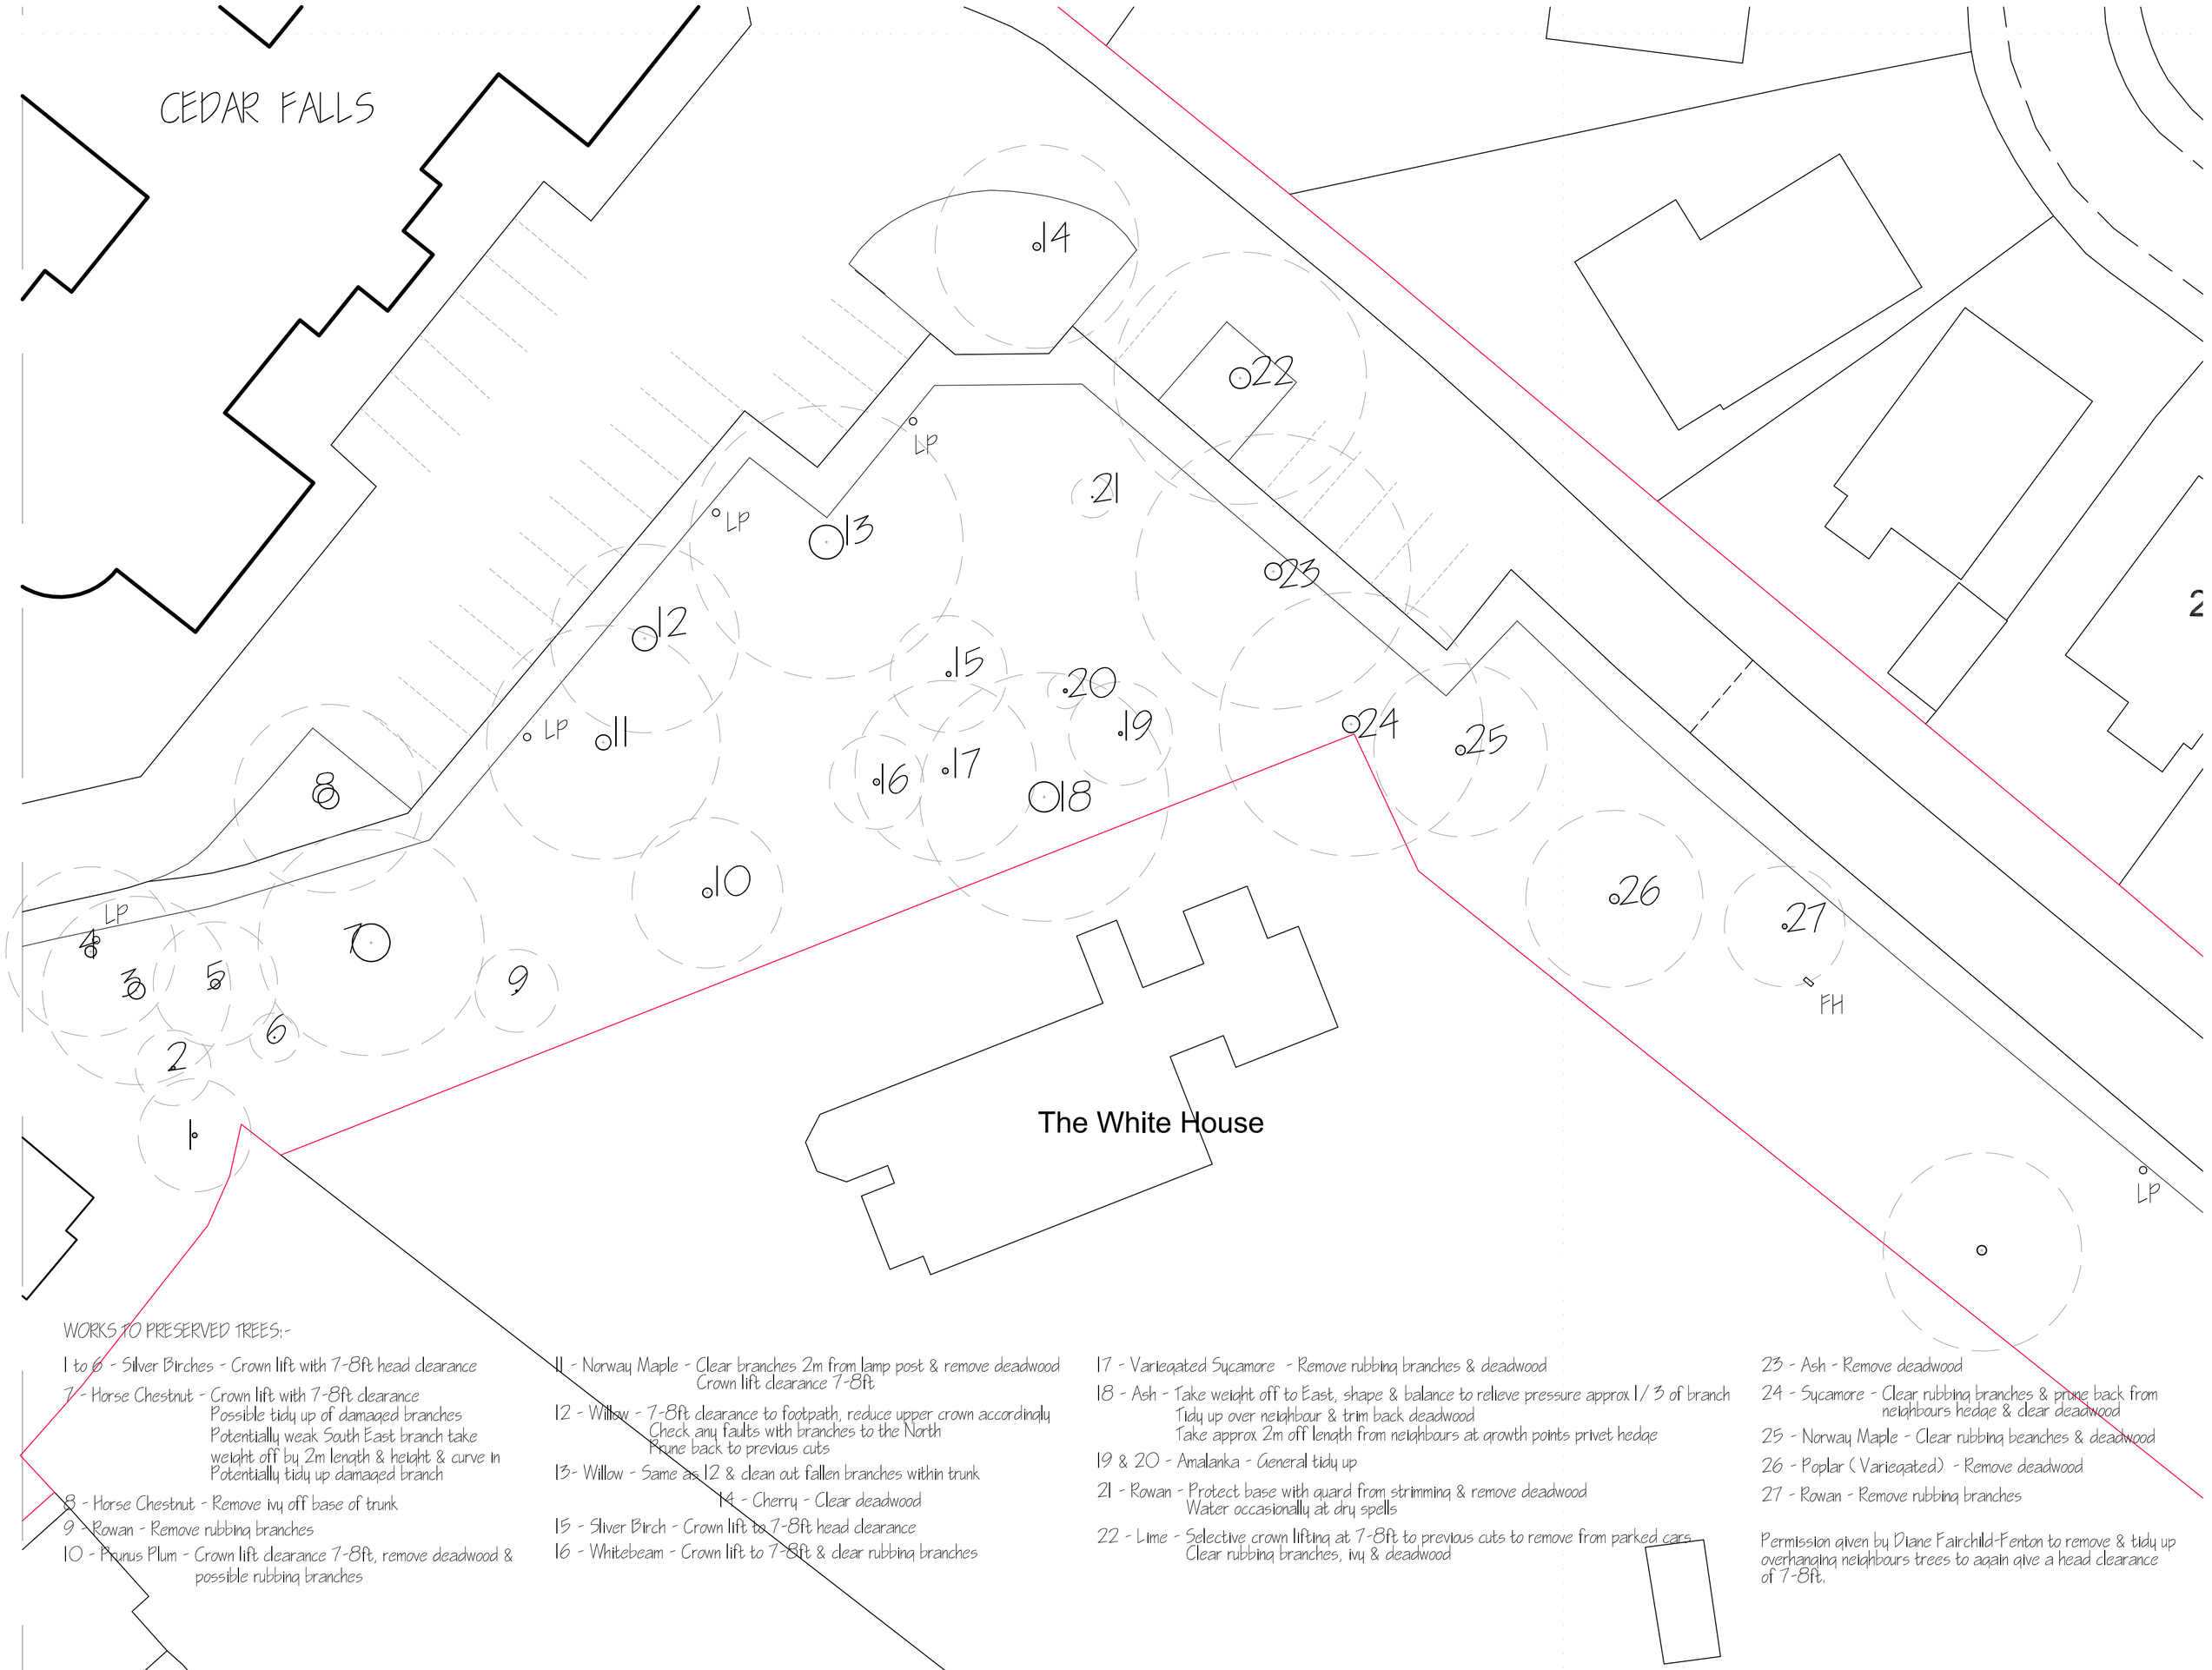


PART SITE PLAN

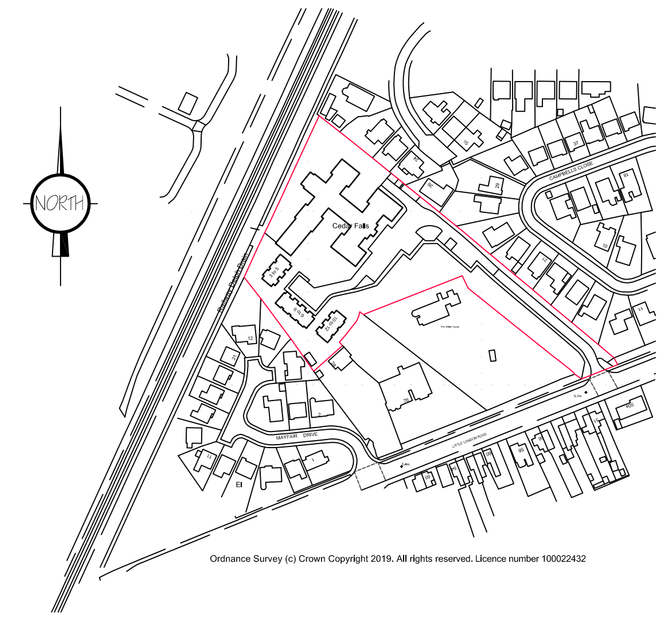

Ordnance Survey (c) Crown Copyright 2019. All rights reserved. Licence number 100022432

LOCATION PLAN 1:2500

WORKS TO PRESERVED TREES:-

1 to 6 - Silver Birches - Crown lift with 7-8ft head clearance

7 - Horse Chestnut - Crown lift with 7-8ft clearance
Possible tidy up of damaged branches
Potentially weak South East branch take weight off by 2m length & height & curve in
Potentially tidy up damaged branch

8 - Horse Chestnut - Remove ivy off base of trunk

9 - Rowan - Remove rubbing branches

10 - Prunus Plum - Crown lift clearance 7-8ft, remove deadwood & possible rubbing branches

11 - Norway Maple - Clear branches 2m from lamp post & remove deadwood
Crown lift clearance 7-8ft

12 - Willow - 7-8ft clearance to footpath, reduce upper crown accordingly
Check any faults with branches to the North
Prune back to previous cuts

13- Willow - Same as 12 & clean out fallen branches within trunk

14 - Cherry - Clear deadwood

15 - Silver Birch - Crown lift to 7-8ft head clearance

16 - Whitebeam - Crown lift to 7-8ft & clear rubbing branches

17 - Variegated Sycamore - Remove rubbing branches & deadwood

18 - Ash - Take weight off to East, shape & balance to relieve pressure approx 1/3 of branch
Tidy up over neighbour & trim back deadwood
Take approx 2m off length from neighbours at growth points privet hedge

19 & 20 - Amalanka - General tidy up

21 - Rowan - Protect base with guard from strimming & remove deadwood
Water occasionally at dry spells

22 - Lime - Selective crown lifting at 7-8ft to previous cuts to remove from parked cars
Clear rubbing branches, ivy & deadwood

23 - Ash - Remove deadwood

24 - Sycamore - Clear rubbing branches & prune back from neighbours hedge & clear deadwood

25 - Norway Maple - Clear rubbing beanches & deadwood

26 - Poplar (Variegated) - Remove deadwood

27 - Rowan - Remove rubbing branches

Permission given by Diane Fairchild-Fenton to remove & tidy up overhanging neighbours trees to again give a head clearance of 7-8ft.

A	TREE TYPES ADDED.	SEPT 2019
ref:	revision	date

G. R. MERCHANT LTD.
I.ENG AMICE FIWO

ARCHITECTURAL, STRUCTURAL AND LAND DRAINAGE CONSULTANTS

4 Wrights Mews
12A Park Road, Holbeach,
Spalding, Lincs. PE12 7EE
Tel: 01406 490800
Fax: 01406 425744
E-Mail: gr.merchant@btconnect.com

Project
CEDAR FALLS,
LITTLE LONDON ROAD
SPALDING
LINCS. PE11 2UA

Client
TANGLEWOOD CARE HOMES LTD

Drawing
EXISTING TREE SURVEY
SITE PLAN - EXISTING
LOCATION PLAN

Job Ref.	Drawing No.
3524-19	01A
Date	**Drawn**
JULY 2019	SJB

Scales
1:50 & 1:100 (Unless Otherwise Stated)

DO NOT SCALE FROM THIS DRAWING

This drawing is copyright and may not be altered, traced, photographed or used for any other purpose other than that for which it is issued. The General Contractor is to check all dimensions on site and report any discrepancies to the Architect. All details shown on this drawing including foundations are based upon typical site conditions related to the area. No responsibility can be accepted for abnormal conditions which may be discovered during construction unless reported to the Architect so that design amendments may be considered. Site soil surveys are recommended in respect of foundations to establish specific site conditions before foundation work is undertaken. This drawing is limited in the amount of information contained and does not purport to contain a full specification of the works. It is solely for the purpose of obtaining Planning / Building Regulation approval. This drawing must not be used as a contract document alone. The works will not be supervised or inspected on site by G.R. Merchant or any representative thereof. It is the client or their appointed agents responsibility to control workmanship, substitution of materials, adherance to specification, variations to contract etc. All materials to be new unless otherwise stated and all components and materials etc, to be used fixed and installed etc, in strict accordance with manufacturers instruction and relevant code of practice. Materials shall conform to appropriate British standard specification or BBA certificate or European code equivalent. The Employer / Client shall ensure that the selected contractor is conversant with and adopts all measures necessary to achieve compliance with Health and Safety legislation for Building sites and Work places. The Employer / Client is advised that should the works need to comply with the Construction Design and Management Regulations an Independent Planning Supervisor will be required. The works shall comprise of all that is shown on the drawing and details. Work that may not specifically be shown but may be reasonably inferred as necessary to carry out the works shall be deemed to be included. It is the plot / house owners responsibility to be aware of the Party Wall etc. Act 1996 when building in close proximity to adjoining neighbors boundaries.