




SOUTH (ENTRANCE) ELEVATION - 1:100@A1, 1:200@A3

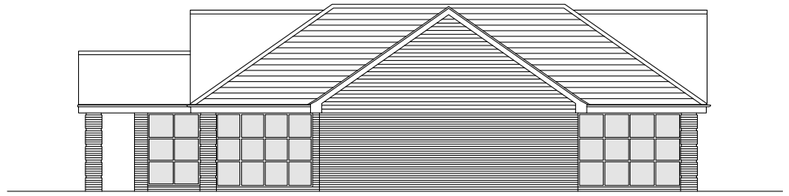


EAST ELEVATION - ONTO CAMEL GATE - 1:100@A1, 1:200@A3

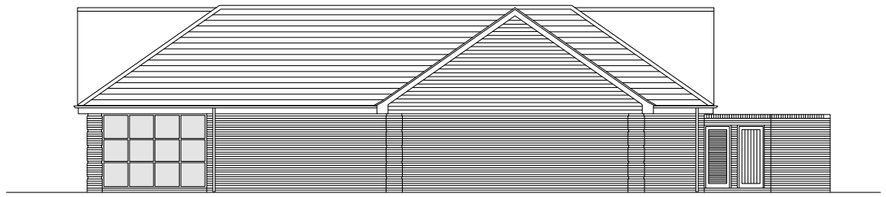

NORTH ELEVATION - 1:100@A1, 1:200@A3

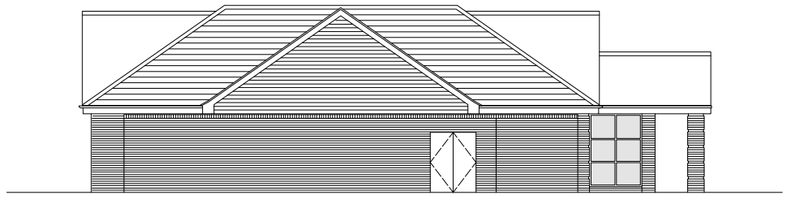

WEST ELEVATION - 1:100@A1, 1:200@A3

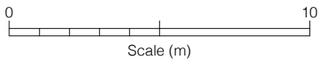

Rev Date Initials Details

Purpose of Issue

AS EXISTING

RICHARD PEDLAR ARCHITECTS
ARCHITECTURE • CONSERVATION • URBAN DESIGN

RPCA St Brandon's House 29 Great George Street
Bristol BS1 5QT • 0117 974 2612
www.rpca.co.uk • info@rpca.co.uk

Project **PETALO LOUNGE** at Unit 60 Springfield Outlet Centre, Camel Gate, Spalding PE12 6ES

Client Loungers PLC

Title Existing Elevations

Drawing No. LNG4867.02-

Scale 1:100 @A1
1:200 @ A3

Date JUNE 2024

Responsibility is not accepted for errors made by others in scaling from this drawing. All construction information to be taken from figured dimensions only.