
Fascia Sign No. 1
Individual powder coated metal lettering with internal illumination. Illumination to have maximum luminance of 300Cd/m2, in soft warm white

'PETALO' to be in cursive italics with RAL4009 *Pastel Violet* front faces and RAL4001 *Red Lilac* returns.
'LOUNGE' to have mirror gold front faces and returns with concealed soft 'halo' illumination.
'CAFE BAR' in flat cut letters in RAL4001 *Red Lilac,* unlit.

Fascias, guttering and downpipes to be painted in Little Greene *Pea Green (no.91)*

Ceiling to existing lobby to be painted in Little Greene *Pea Green (no.91).* 3no. existing downlight to be replaced with new hardy IP64 round bulkhead lights in unlacquered natural brass as shown

2no. monza lights to be installed to each pillar flanking the entrance. TVG strips to be added to pillars with existing brick detailing, and to be painted in RAL4009 *Pastel Violet*

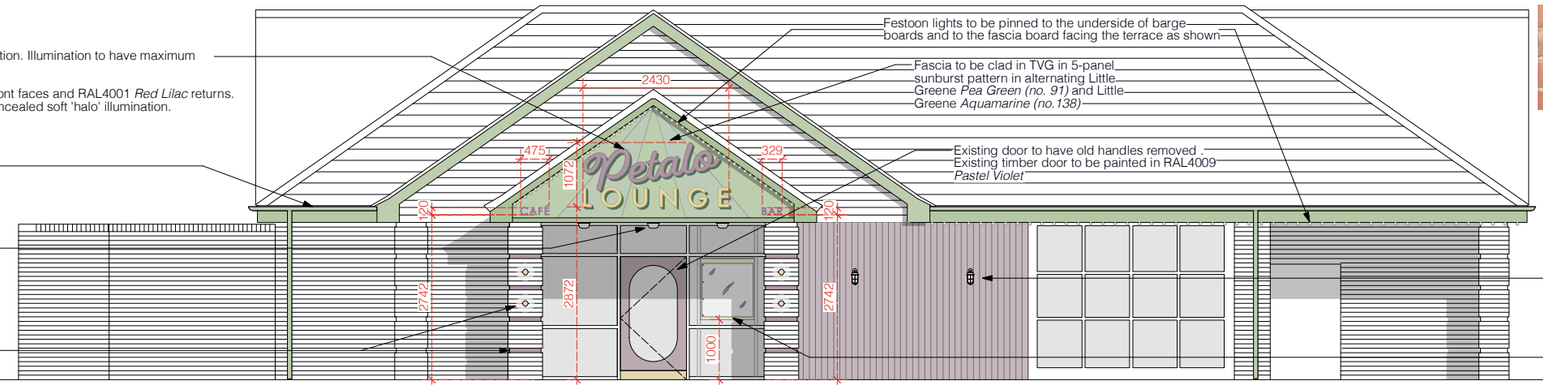

PROPOSED SOUTH (ENTRANCE) ELEVATION - 1:50@A1, 1:100@A3



IMAGE OF THE PROPOSED HARDY IP64 ROUND BULKHEAD LIGHTS IN UNLACQUERED NATURAL BRASS TO BE INSTALLED TO THE LOBBY CEILING



IMAGE OF THE PROPOSED MONZA LIGHTS TO BE INSTALLED TO THE PILLARS FLANKING THE ENTRANCE

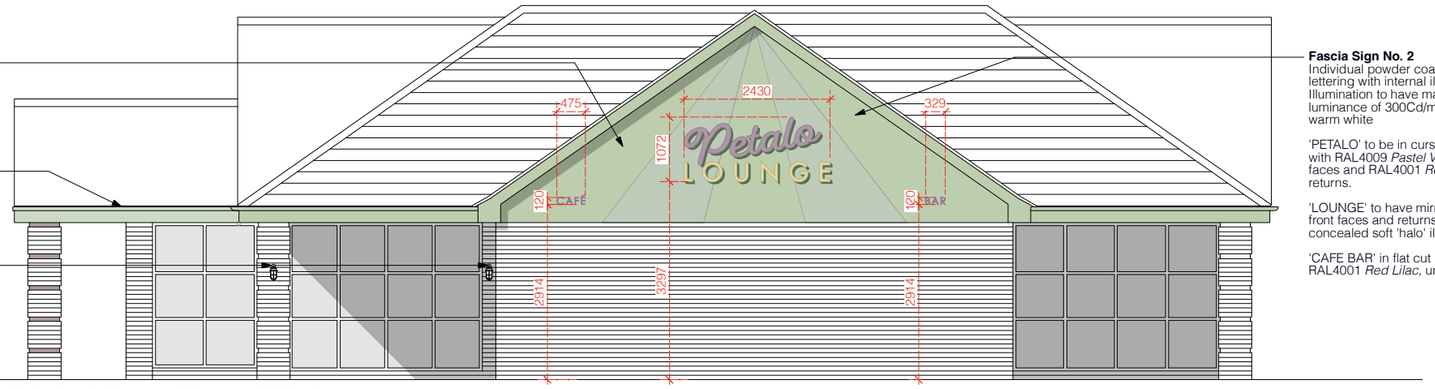


IMAGE OF THE PROPOSED MAGELLAN IP64 WALL MOUNTED SCONCE TO BE INSTALLED FACING THE TERRACE

Fascia to be clad in TVG in 5-panel sunburst pattern in alternating Little Greene *Pea Green (no. 91)* and Little Greene *Aquamarine (no.138)*

Fascias, guttering and downpipes to be painted in Little Greene *Pea Green (no.91)*

New external magellan wall-mounted sconce lights to be installed in locations as shown




Fascia Sign No. 2
Individual powder coated metal lettering with internal illumination. Illumination to have maximum luminance of 300Cd/m2, in soft warm white

'PETALO' to be in cursive italics with RAL4009 *Pastel Violet* front faces and RAL4001 *Red Lilac* returns.

'LOUNGE' to have mirror gold front faces and returns with concealed soft 'halo' illumination.

'CAFE BAR' in flat cut letters in RAL4001 *Red Lilac,* unlit.

PROPOSED EAST ELEVATION - 1:50@A1, 1:100@A3

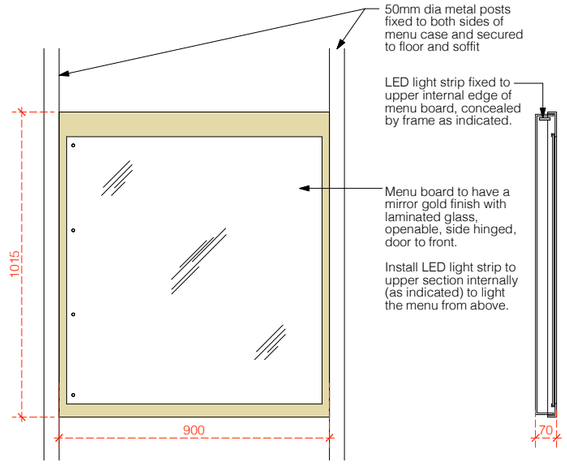


MENU BOARD DETAIL
Scale 1:10@A1, 1:20@A3
0 0.5 1m

Fascia Sign No. 3
Individual non-illuminated powder coated metal flat cut lettering


'PETALO' to be in cursive italics with RAL4009 *Pastel Violet* front faces

'LOUNGE' to have mirror gold front faces

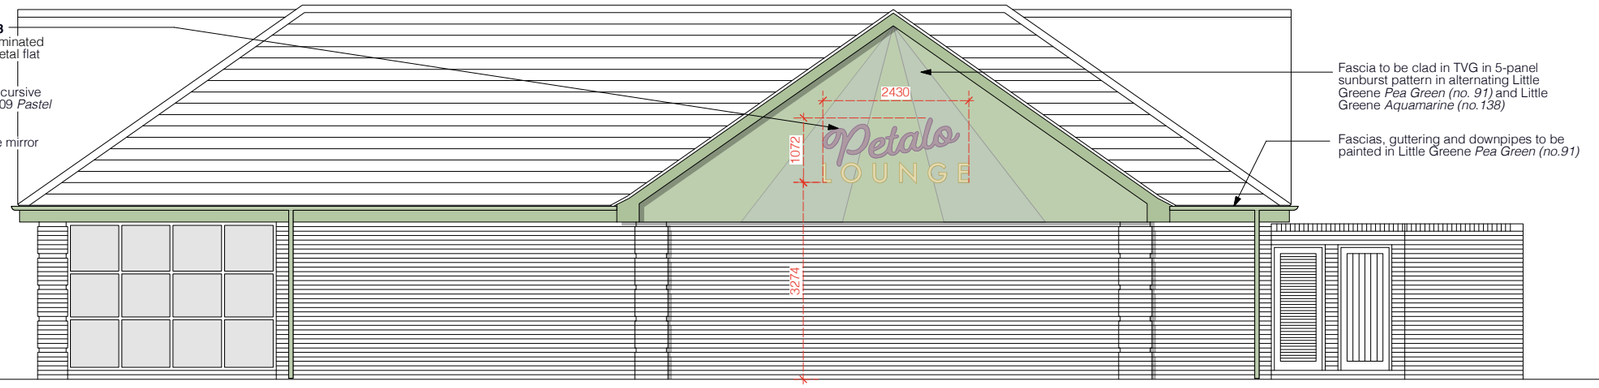

PROPOSED NORTH ELEVATION - 1:50@A1, 1:100@A3

0 5
Scale (m)

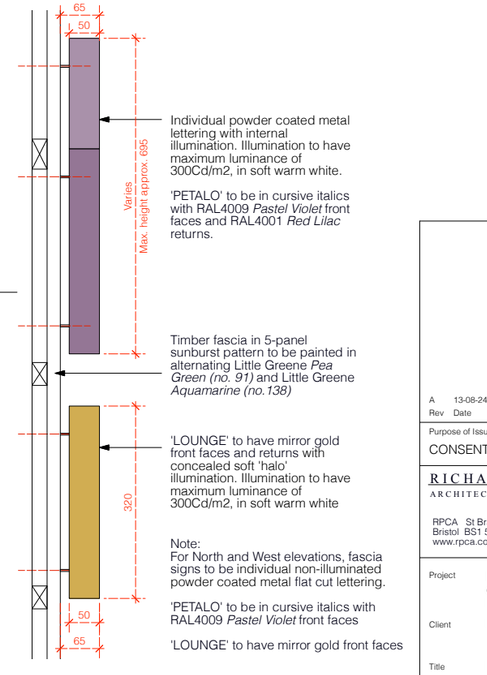


PROPOSED DETAIL FOR FASCIA SIGNS ON SOUTH AND EAST ELEVATIONS
Scale 1:5@A1, 1:10@A3
0 0.5m

Fascia Sign No. 4
Individual non-illuminated powder coated metal flat cut lettering

'PETALO' to be in cursive italics with RAL4009 *Pastel Violet* front faces

'LOUNGE' to have mirror gold front faces

Fascias, guttering and downpipes to be painted in Little Greene *Pea Green (no.91)*

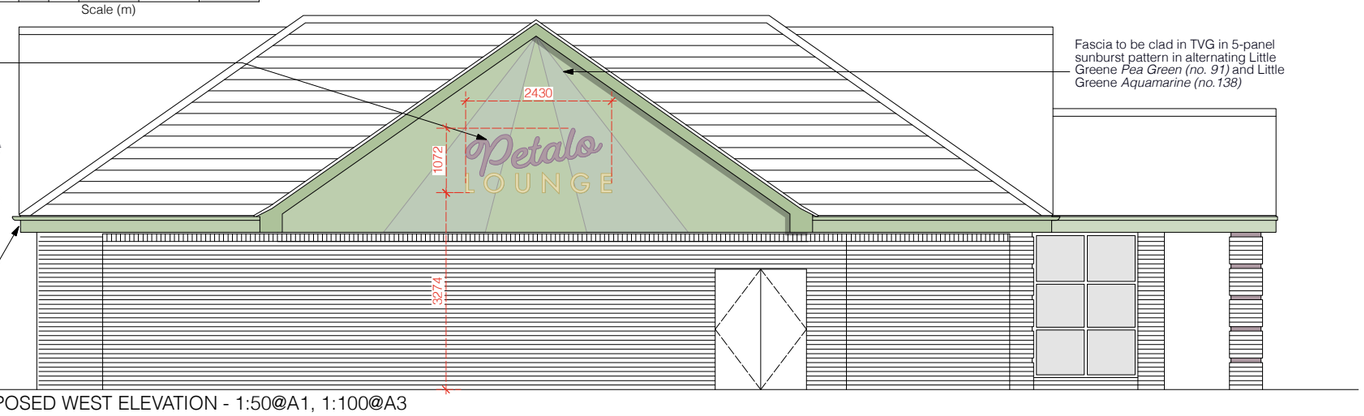

PROPOSED WEST ELEVATION - 1:50@A1, 1:100@A3

Rev	Date	Initials	Details
A	13-08-24	FW	Signage size updated

Purpose of Issue
CONSENT TO DISPLAY AN ADVERTISEMENT

RICHARD PEDLAR ARCHITECTS
ARCHITECTURE • CONSERVATION • URBAN DESIGN
RPCA St Brandon's House 29 Great George Street
Bristol BS1 5QT • 0117 974 2612
www.rpca.co.uk • info@rpca.co.uk

Project	**PETALO LOUNGE** at Unit 60 Springfield Outlet Centre, Camel Gate, Spalding PE12 6ES
Client	Loungers PLC
Title	Proposed Signage
Drawing No.	LNG4867.06A
Scale	1:50 @A1 1:100 @ A3
Date	AUG 2024

Responsibility is not accepted for errors made by others in scaling from this drawing. All construction information to be taken from figured dimensions only.