



Front Elevation.
(Existing)

SCALE 1:100

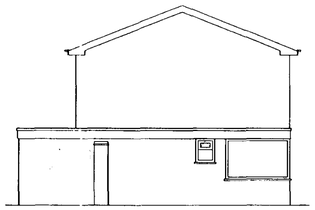


PODF TILES TO MATCH EXISTING.

Side Elevation.
(Existing)

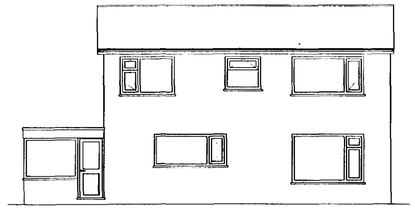


Rear Elevation.
(Existing)

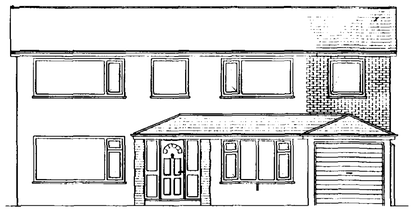


Front Elevation.
(Proposed)

SCALE 1:100

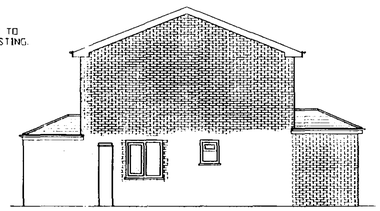


BRICKWORK TO MATCH EXISTING.


Side Elevation.
(Proposed)

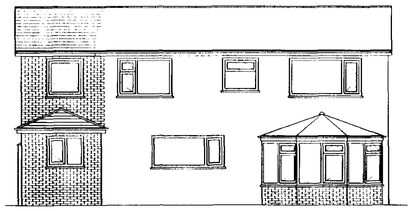


Rear Elevation.
(Proposed)

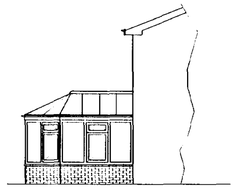

Side Elevation.
(Proposed)

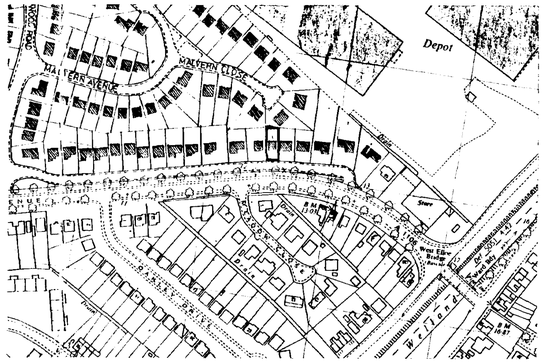


Location Plan. 1:2500

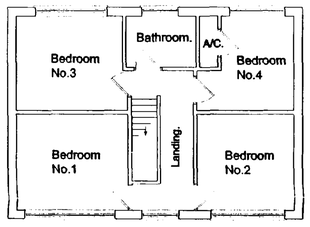


First Floor.
(Existing)

SCALE 1:100

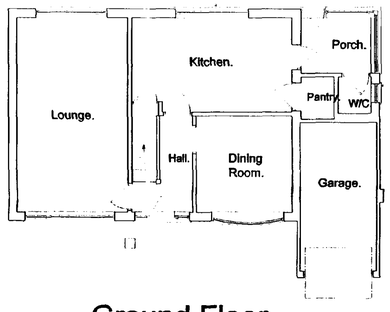


Ground Floor.
(Existing)

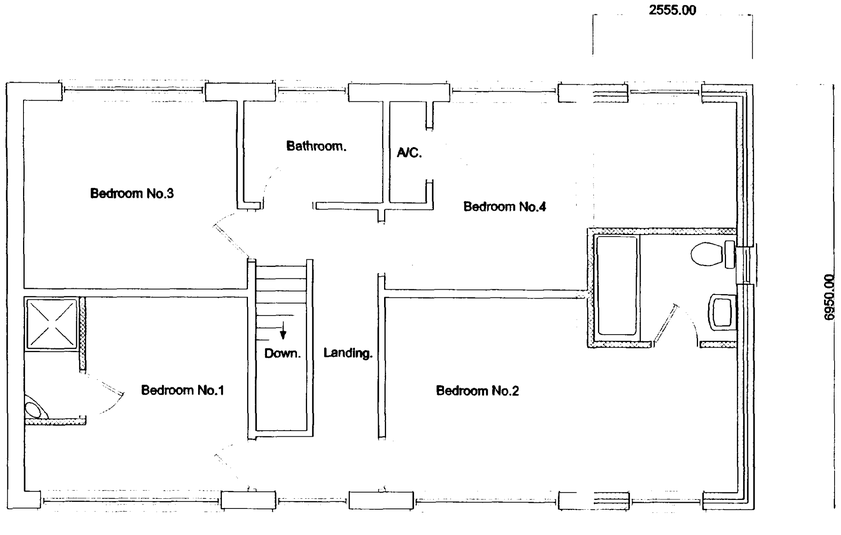


First Floor.
(Proposed)

SCALE 1:50

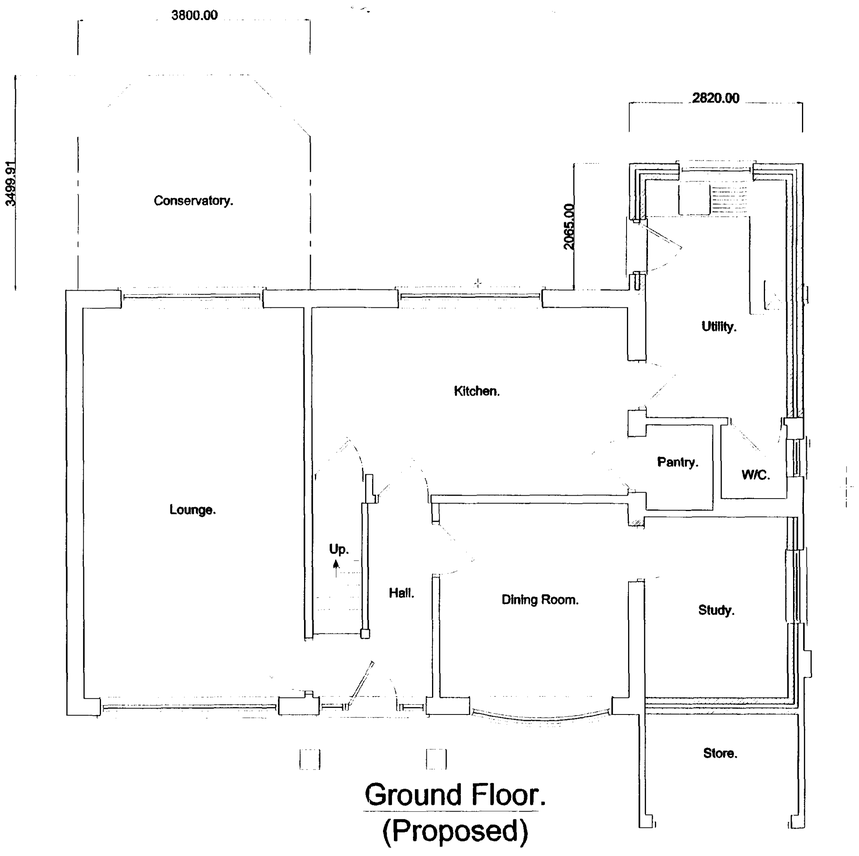

Ground Floor.
(Proposed)



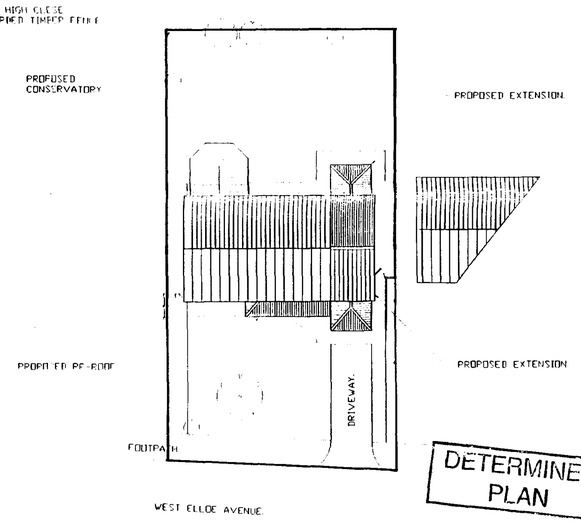

Site Plan. 1:200
(Proposed)

DETERMINED PLAN

SOUTH HOLLAND DC HOUSING & PLANNING 26 JUL 1999 Ref: 0723/99

PODDINGTONS
Architectural Design Consultants

44 Double Street, Spalding, Lincs. PE11 2AA
Tel. (01775) 761856 & 768296 Fax. (01775) 710218

Project.
PROPOSED ALTERATIONS & EXTENSIONS TO DWELLING.

89 WEST ELLOE AVENUE, SPALDING, LINCS.

Client.
MR. & MRS. A. WOOD.

Scale.	Drawing. No.
1:50 1:100 1:200 1:2500	2907 - 01
Date. JULY 1999	Rev.
	Drawn. J. C. P.
	Checked.