


This drawing is copyright and may not be altered, traced, copied, photographed or used for any purpose other than that for which it is issued without consent of Mark Dennis Architectural Services.

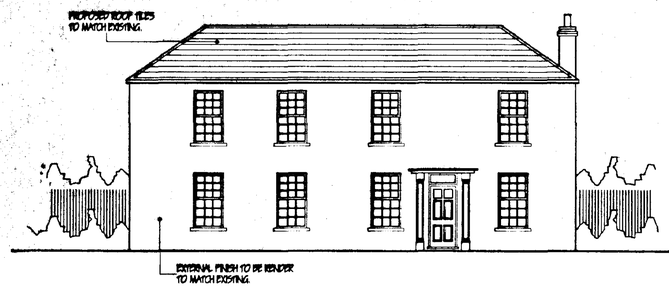


FRONT ELEVATION - FROM SOUTH DROVE

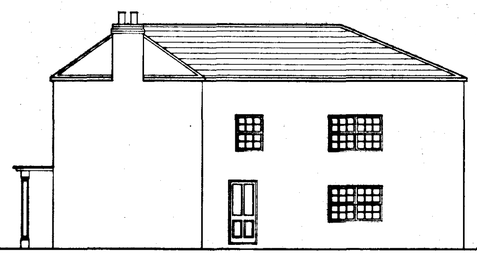


SIDE ELEVATION

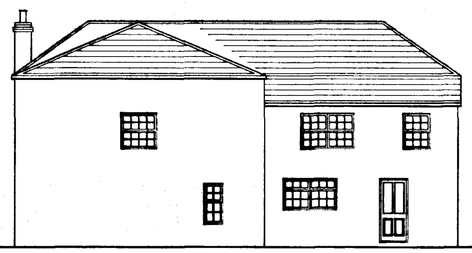


REAR ELEVATION

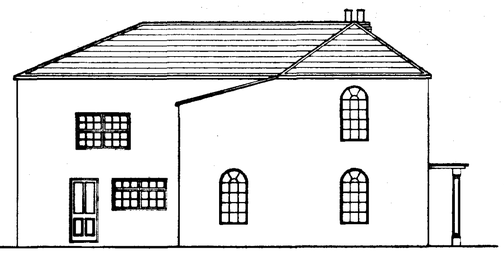

SIDE ELEVATION

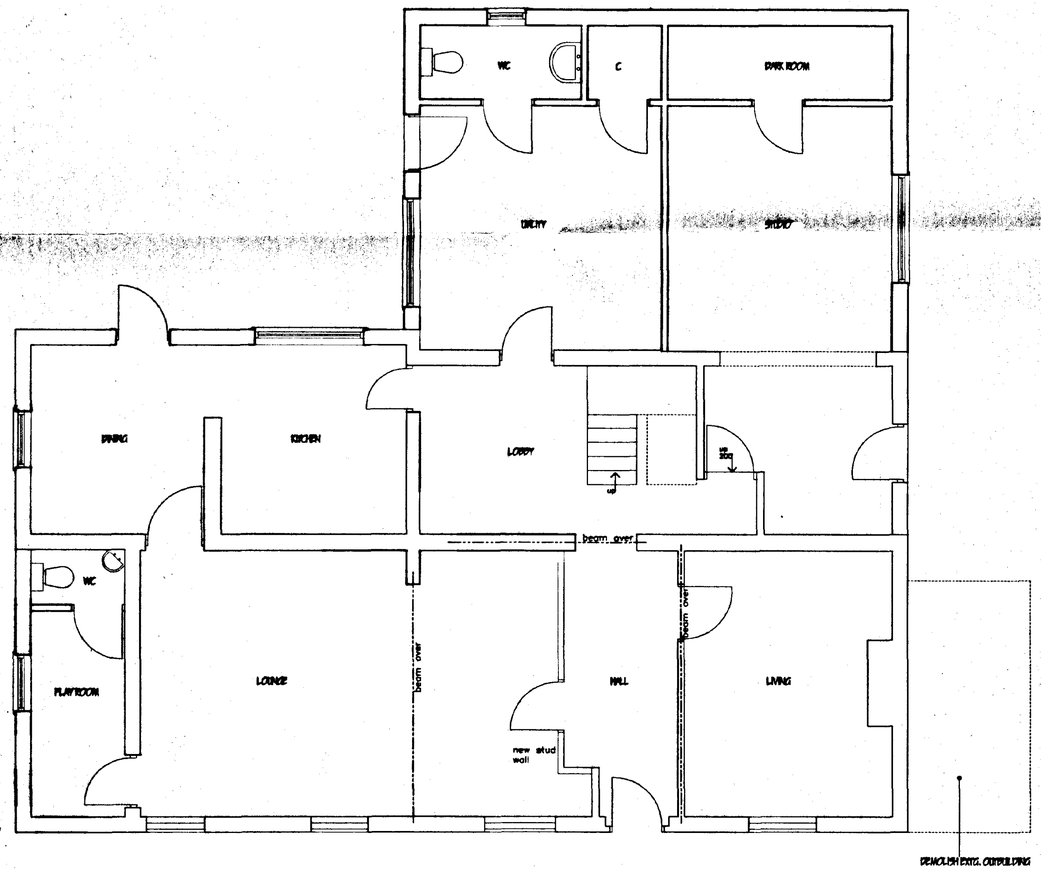

GROUND FLOOR PLAN - AS PROPOSED

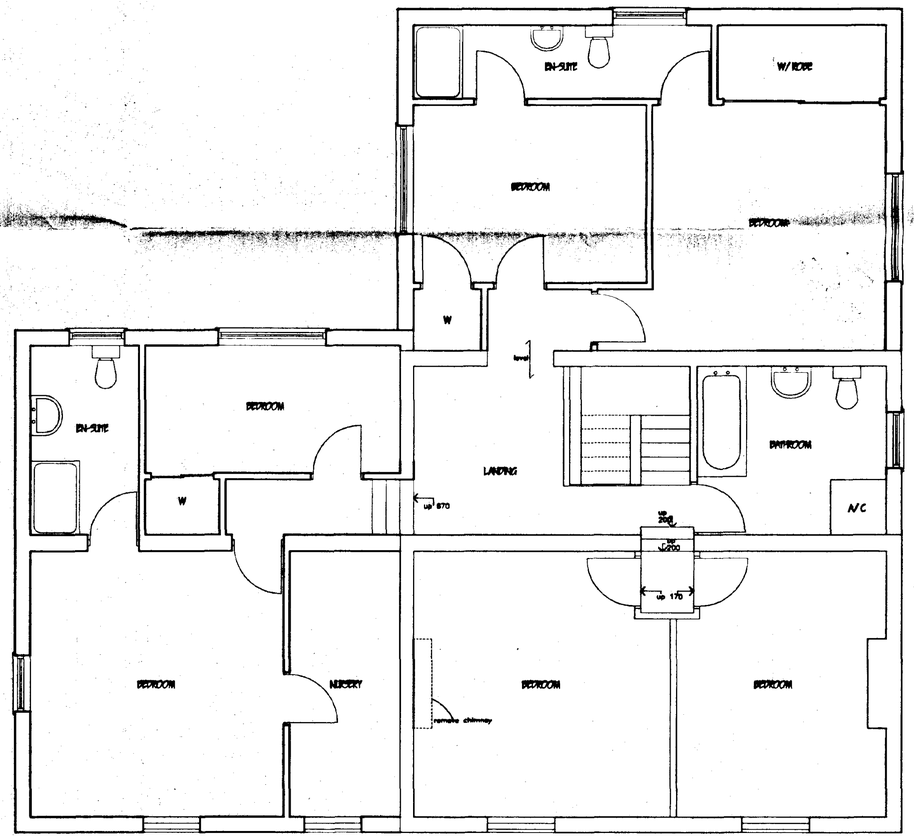

FIRST FLOOR PLAN - AS PROPOSED

MARK DENNIS
architectural services
90 STATION ROAD – SURFLEET – SPALDING
LINCOLNSHIRE – PE11 4DB
TEL: 01775 680183 FAX: 01775 680183

PROJECT TITLE

PROPOSED ALTERATIONS & EXTENSION AT
THE ROYAL OAK HOUSE
SOUTH DROVE, SPALDING COMMON,
SPALDING, LINCS.

FOR: MR & MRS RICHARDS,

PLANS & ELEVATIONS AS PROPOSED.


SOUTH HOLLAND DC
HOUSING & PLANNING
15 JUN 2001
Ref: H072/01

REV	DESCRIPTION	DATE	BY

DETERMINED PLAN

SCALE	DRAWN
1:50, 1:100	MD
DATE	DRAWING No.
JUNE 01	01.027/02

This drawing is copyright and may not be altered, traced, copied, photographed or used for any purpose other than that for which it is issued without consent of Mark Dennis Architectural Services.

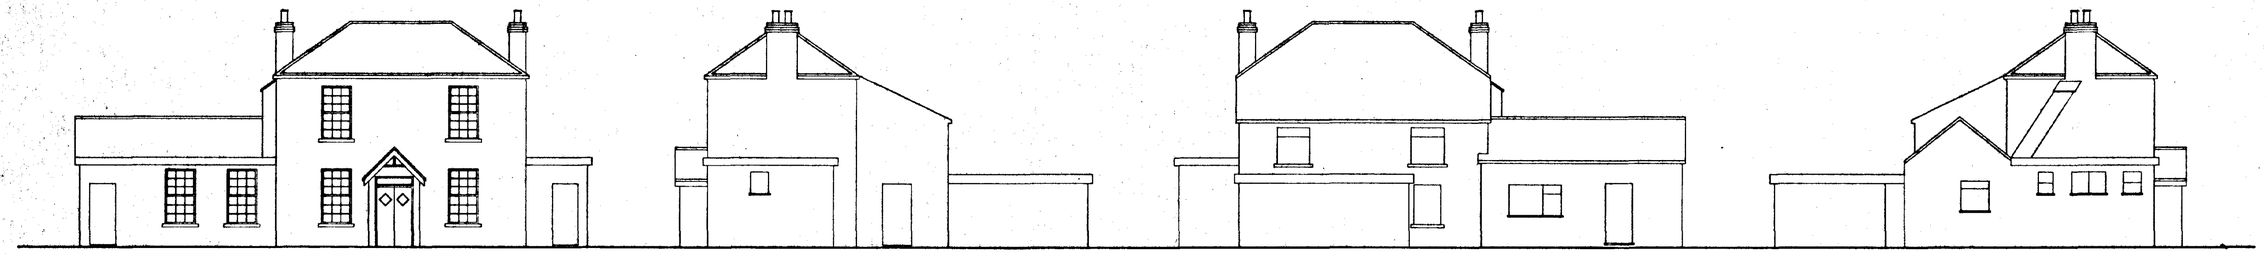


FRONT ELEVATION - FROM SOUTH DROVE


SIDE ELEVATION

REAR ELEVATION

SIDE ELEVATION

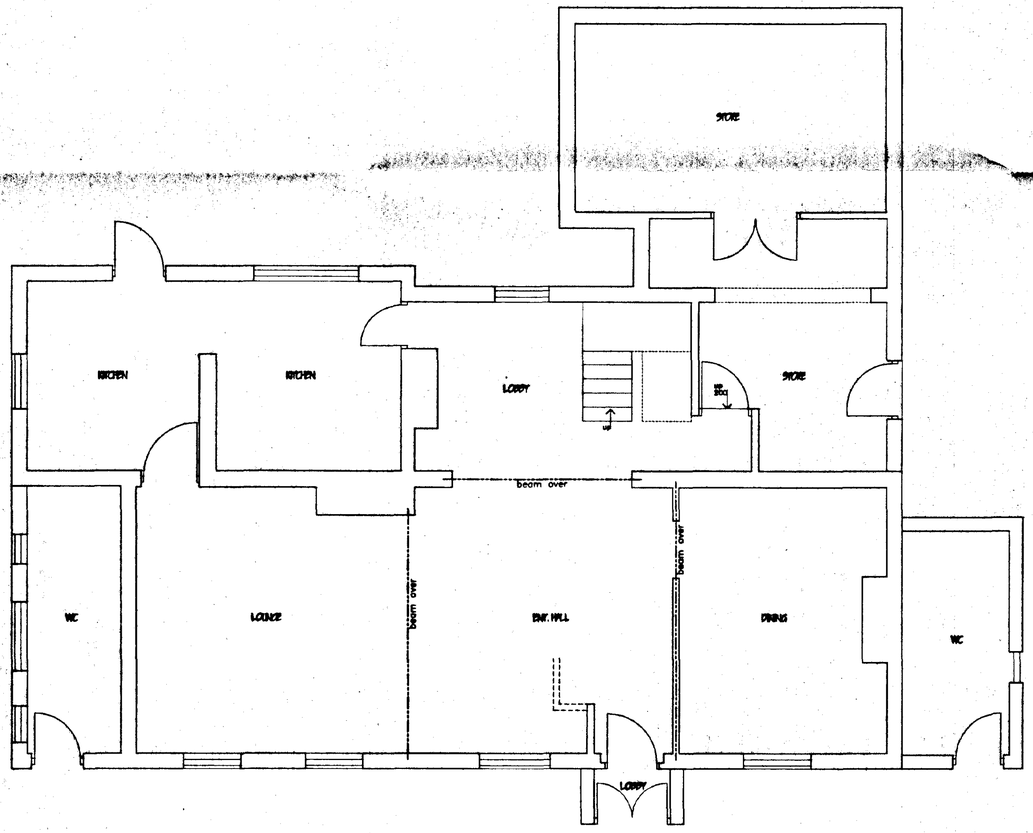

GROUND FLOOR PLAN - AS EXISTING

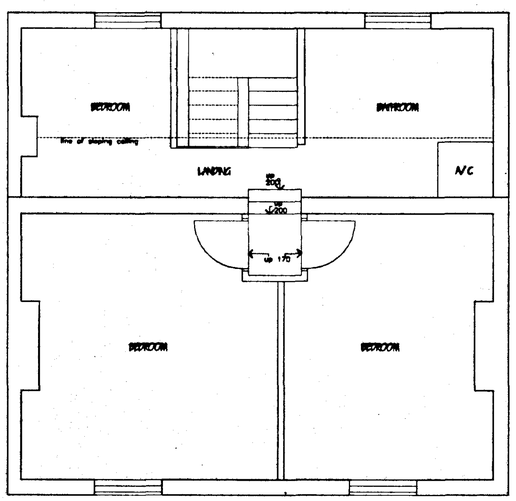

FIRST FLOOR PLAN - AS EXISTING

MARK DENNIS
architectural services
80 STATION ROAD – SURFLEET – SPALDING
LINCOLNSHIRE – PE11 4DB
TEL: 01775 680183 FAX: 01775 680183

PROJECT TITLE

EXISTING SURVEY OF
THE ROYAL OAK HOUSE
SOUTH DROVE, SPALDING COMMON,
SPALDING, LINCS.

FOR: MR & MRS RICHARDS,

SOUTH HOLLAND DC
HOUSING & PLANNING
15 JUL 2001
Ref: 0728/01

PLANS & ELEVATIONS AS EXISTING.

REV	DESCRIPTION	DATE	BY

SCALE	DRAWN
1:50, 1:100	MD
DATE	DRAWING No.
JUNE 01	01.027/01