

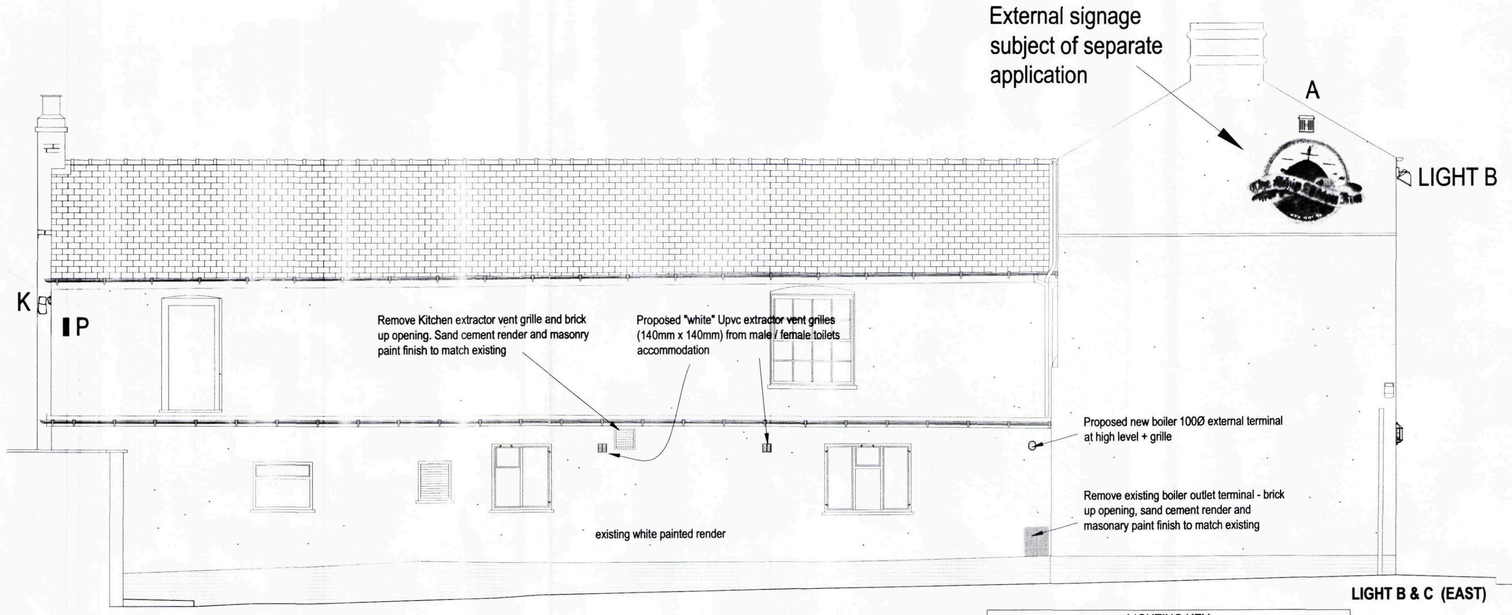


SIDE ELEVATION (SOUTH)


LIGHTING KEY		
LIGHT	DESCRIPTION	PART NUMBER
A	70W SODIUM BLACK ACEL FLOOD	AC44300
B	" "	" "
C	" "	" "
D	" "	" "
E-H,L,S-T	7 No. 25W LOW ENERGY ACEL HALF LANTERN	AC4700
J & K	2 No. 60W WALL LANTERN DOWNLIGHT (CORNER MOUNTED)	AC4730 (JPC98001)
M - P	4 NonMANTAINED EMERGENCY LIGHTS IVON 66 lumens	AC 500
Q & R	2 No. EYLID WALL LIGHTS 75W IN GARDEN	AC44640 (JPC9001)

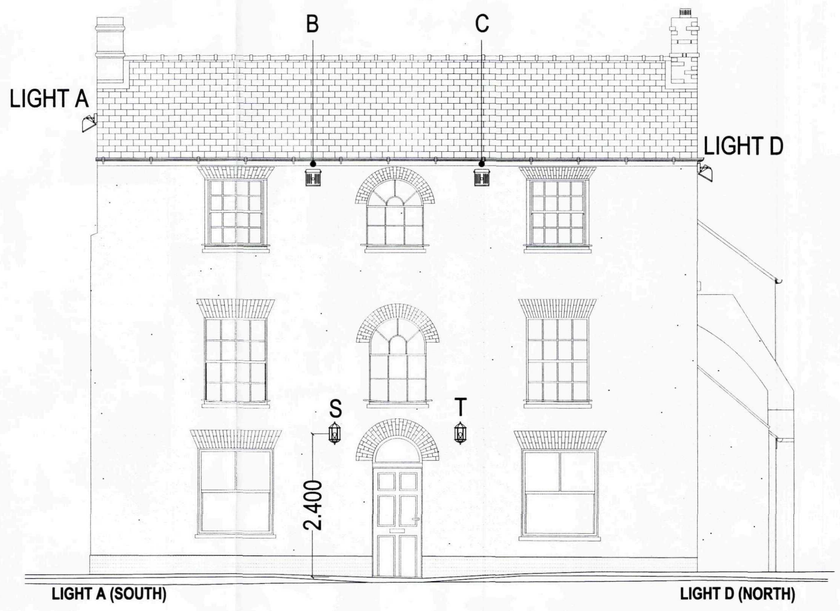

FRONT ELEVATION (EAST)

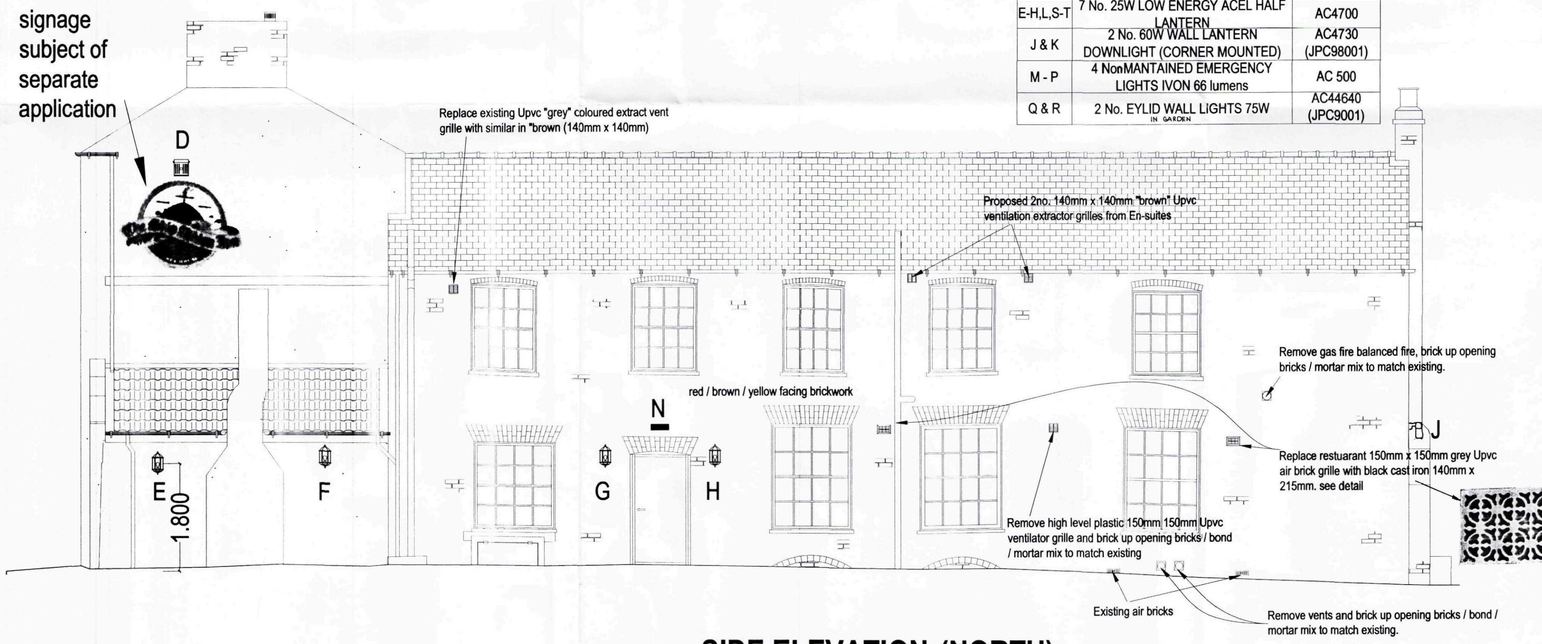


SIDE ELEVATION (NORTH)

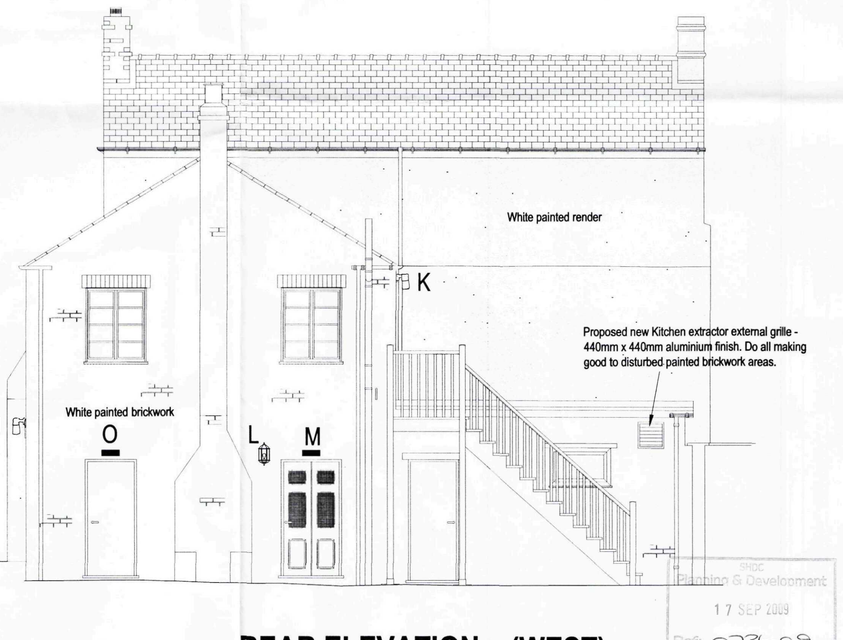

REAR ELEVATION (WEST)

RDC
Planning & Development
17 SEP 2009
Ref: 0736-09

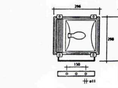
A,B, C,D


E,F,G,H,L


Emergency Bulkhead



N,M,O,P


J,K


Q,R IN GARDEN


140 X 140 MM 'BROWN' UPVC EXTRACT GRILLES IN BWK

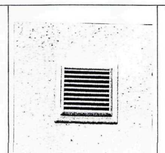
140 X 140 MM 'WHITE' UPVC EXTRACT GRILLES IN BEADED

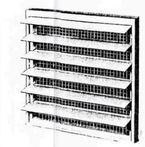
140 X 140 MM KITCHEN EXTRACT - WEST ELEVATION

BROADGATE HOMES

Broadgate Homes Limited
Broadgate House, Weston Hills, Spalding, Lincolnshire. PE12 6DB
Telephone: 01406 380532
Fax: 01406 380014

This drawing is copyright and may not be altered, traced, copied, photographed or used for any purpose other than that for which it is issued without consent from Broadgate Homes Ltd.

PROJECT TITLE: **THE SHIP ALBION, ALBION STREET,SPALDING,LINCOLNSHIRE.**

HOUSE TYPE:

SCALE: **1:50**

DRAWING: **ELEVATIONS WITH EXTERNAL LIGHTING INCL EXTERNAL FLUES , VENTS & EXTRACTORS**

DRAWN BY: **PM**

TOTAL INT. FLOOR AREA EXC. GARAGE: sqm

DATE: **SEPT 2009**

DRAWING No: **0901/IS/02**