


Front Elevation

Side Elevation

Rear Elevation

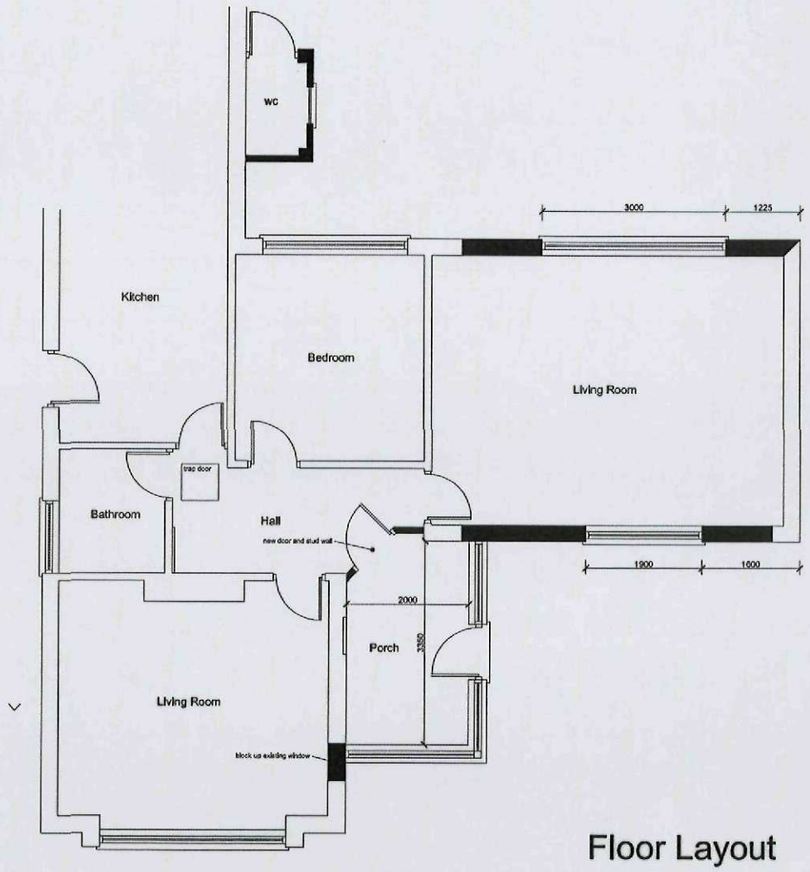

Floor Layout



Location Plan

1:1250 Scale

N

Rev	Description	Date

Tulip Design

Architectural & Building Design Services

35 Spalding Road, Holbeach, Lincs. PE12 7HG
Tel: 07500 966039
Email: tulipdesign@live.com

Client: Mr Newell & Mrs Bennett	Scale: 1:100 & 1:1250 @ A3
Project: Proposed extension and alterations at 6 Windsor Drive, Spalding, Lincolnshire PE11 2RP	Date: July 2015
	Drawing No.: Newell/TD 01
Title: Amended Details	Drawn: MD