© Design Copyright Reserved. This drawing and design is the property of Neil Dowlman Architecture Ltd. Written consent must be obtained from Neil Dowlman Architecture Ltd before copying or reproducing this drawing. Do not scale this drawing, use figured dimensions only. Contractors are responsible for taking and checking site and building dimensions before proceeding. Any discrepancy must be reported to Neil Dowlman Architecture Ltd immediately.


REVISION:	DESCRIPTION:	MADE BY:	DATE:
A	Existing rear bedroom window amended	GAS	10.11.21
B	Levels & site plan amended	GAS	18.11.21



SE (SIDE) ELEVATION
SCALE 1:100




SW (REAR) ELEVATION
SCALE 1:100

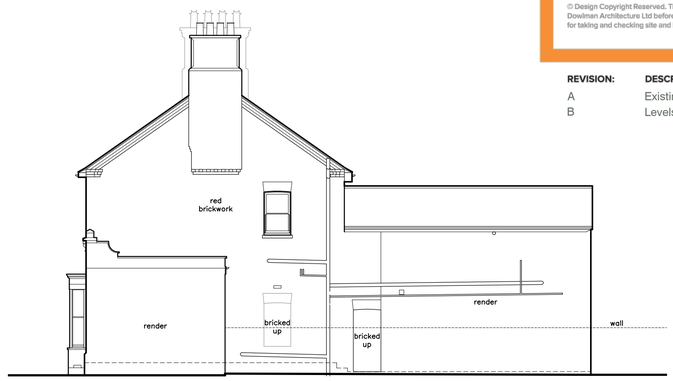


NW (SIDE) ELEVATION
SCALE 1:100

1:100 0 1 2 3 4 5 m

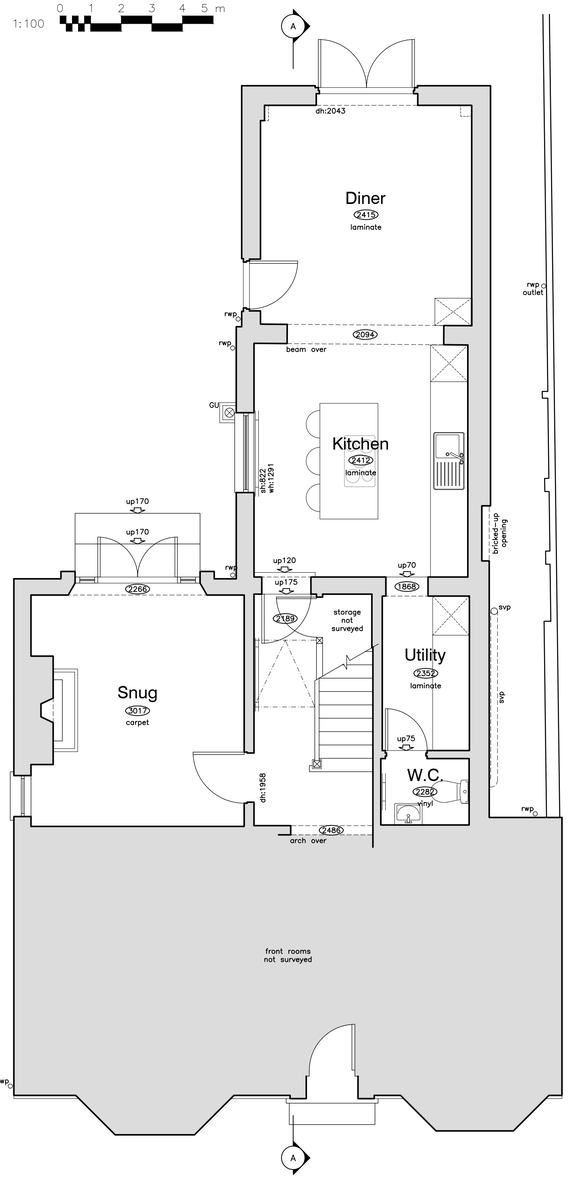


GROUND FLOOR PLAN
SCALE 1:50


0 0.5 1 1.5 2.5 m
1:50

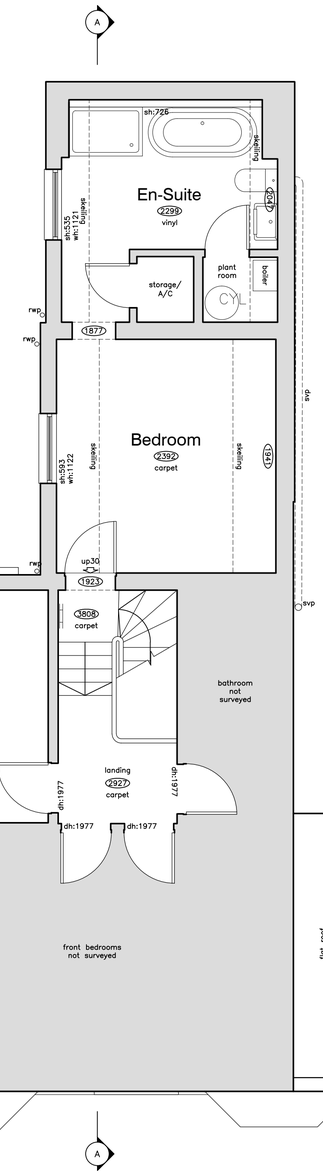

FIRST FLOOR PLAN
SCALE 1:50

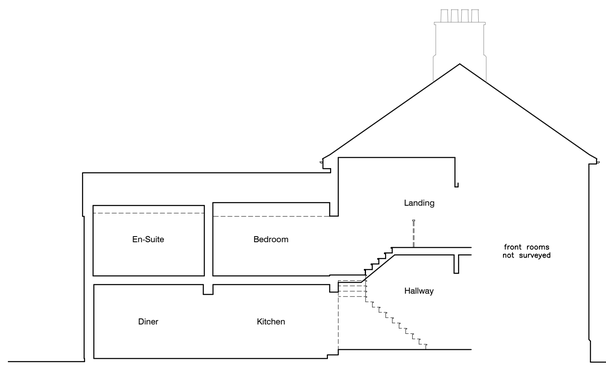

SECTION A-A
SCALE 1:100

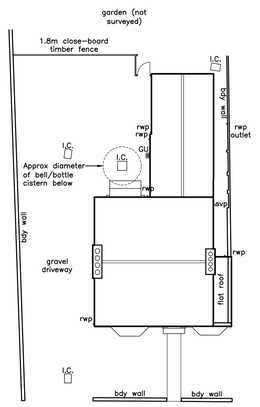

SITE PLAN
SCALE 1:200

0 1 2 3 4 5 10 m
1:200

Legend:

2400	Ceiling height
sh:900 wh:1200	Sill & window heights
dh:2100	Door head height
RWP	Rainwater pipe
SVP	Soil vent pipe
I.C.	Inspection chamber
GU	Gully
	Direction of joist span
A	Section tag
	Radiator

CLIENT: Mr & Mrs S. Major

PROJECT: Proposed Two-Storey Extension to;
62 St. Thomas Road, Spalding, Lincs PE11 2XT

TITLE: Plans & Elevations - As Surveyed

SCALE: 1:50 / 1:100 (A1) REVISION LETTER: B

DRAWN: GAS DRAWING NO: B/3632-1001

CHECKED: ORIGINAL SIZE: A1

DATE: OCT 21

Architectural Consultants

BOSTON 12-14 Main Ridge West, Boston PE21 6QQ t: (01205) 357 272 e: boston@neildowlman-architecture.co.uk
STAMFORD 14 Barn Hill, Stamford PE9 2AE t: (01780) 758 522 e: stamford@neildowlman-architecture.co.uk
ALFORD* 4-5 Church Street, Alford LN13 9EF t: (01507) 463 863 e: alford@neildowlman-architecture.co.uk
HORNCASTLE* 28 St Lawrence Street, Horncastle LN9 5DN t: (01507) 522 899 e: horncastle@neildowlman-architecture.co.uk
LOUTH* 62 Northgate, Louth LN11 0LY t: (01507) 601 155 e: louth@neildowlman-architecture.co.uk
SKEGNESS (Satellite Office) t: (01754) 880 080 e: skegness@neildowlman-architecture.co.uk
*By appointment only

www.neildowlman-architecture.co.uk

DOWLMAN
Neil Dowlman Architecture

Planning | Design | Project Management