
Bungalow for
Mr. E. Goodrum

Woolram Wygate
SPALDING.

Site Plan
scale 1:200

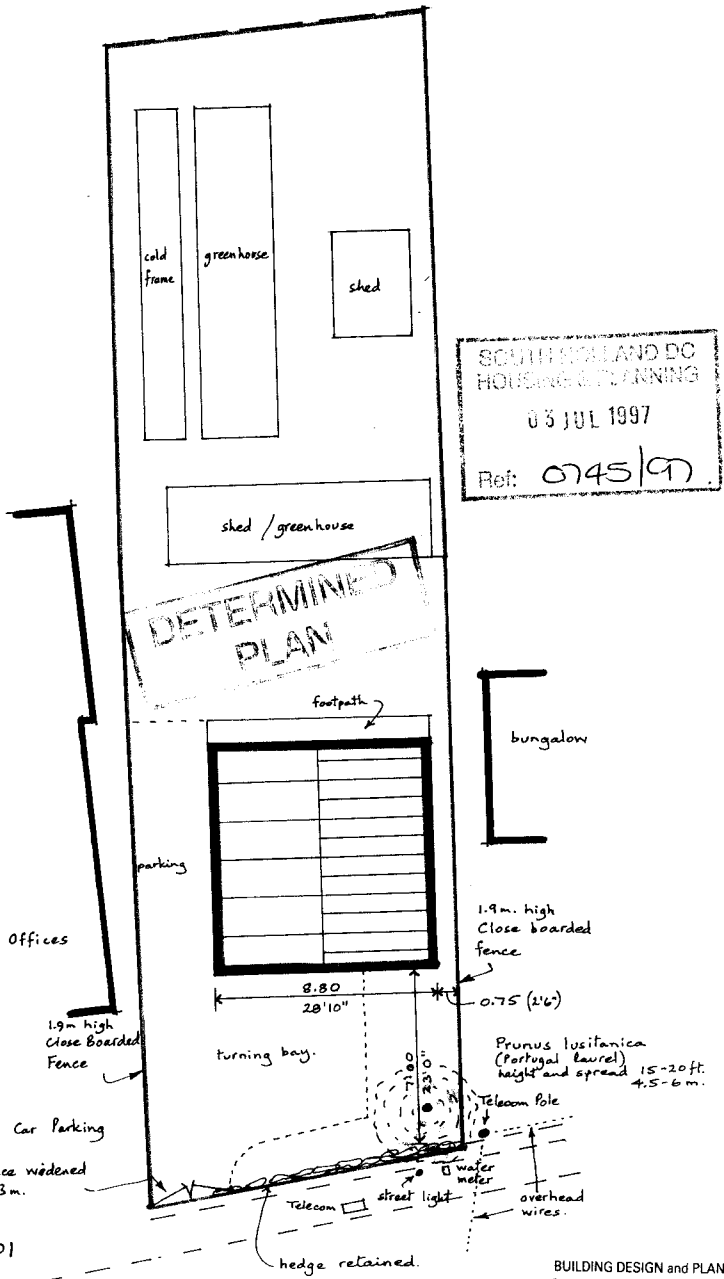

SOUTH HOLLAND DC
HOUSING & PLANNING
03 JUL 1997
Ref: 0745/97

Brickwork - Marshalls
Lincoln Red

Roof Tiles - Marley
double pantile
old english dark red

Drawing No. 970701
Planning ref.:-
H16/0335/97

BUILDING DESIGN and PLAN
ALWYN ROFFE,
1, Green Lane,
SPALDING, Lincs. PE11 2YB
tel : 01775 - 723 680