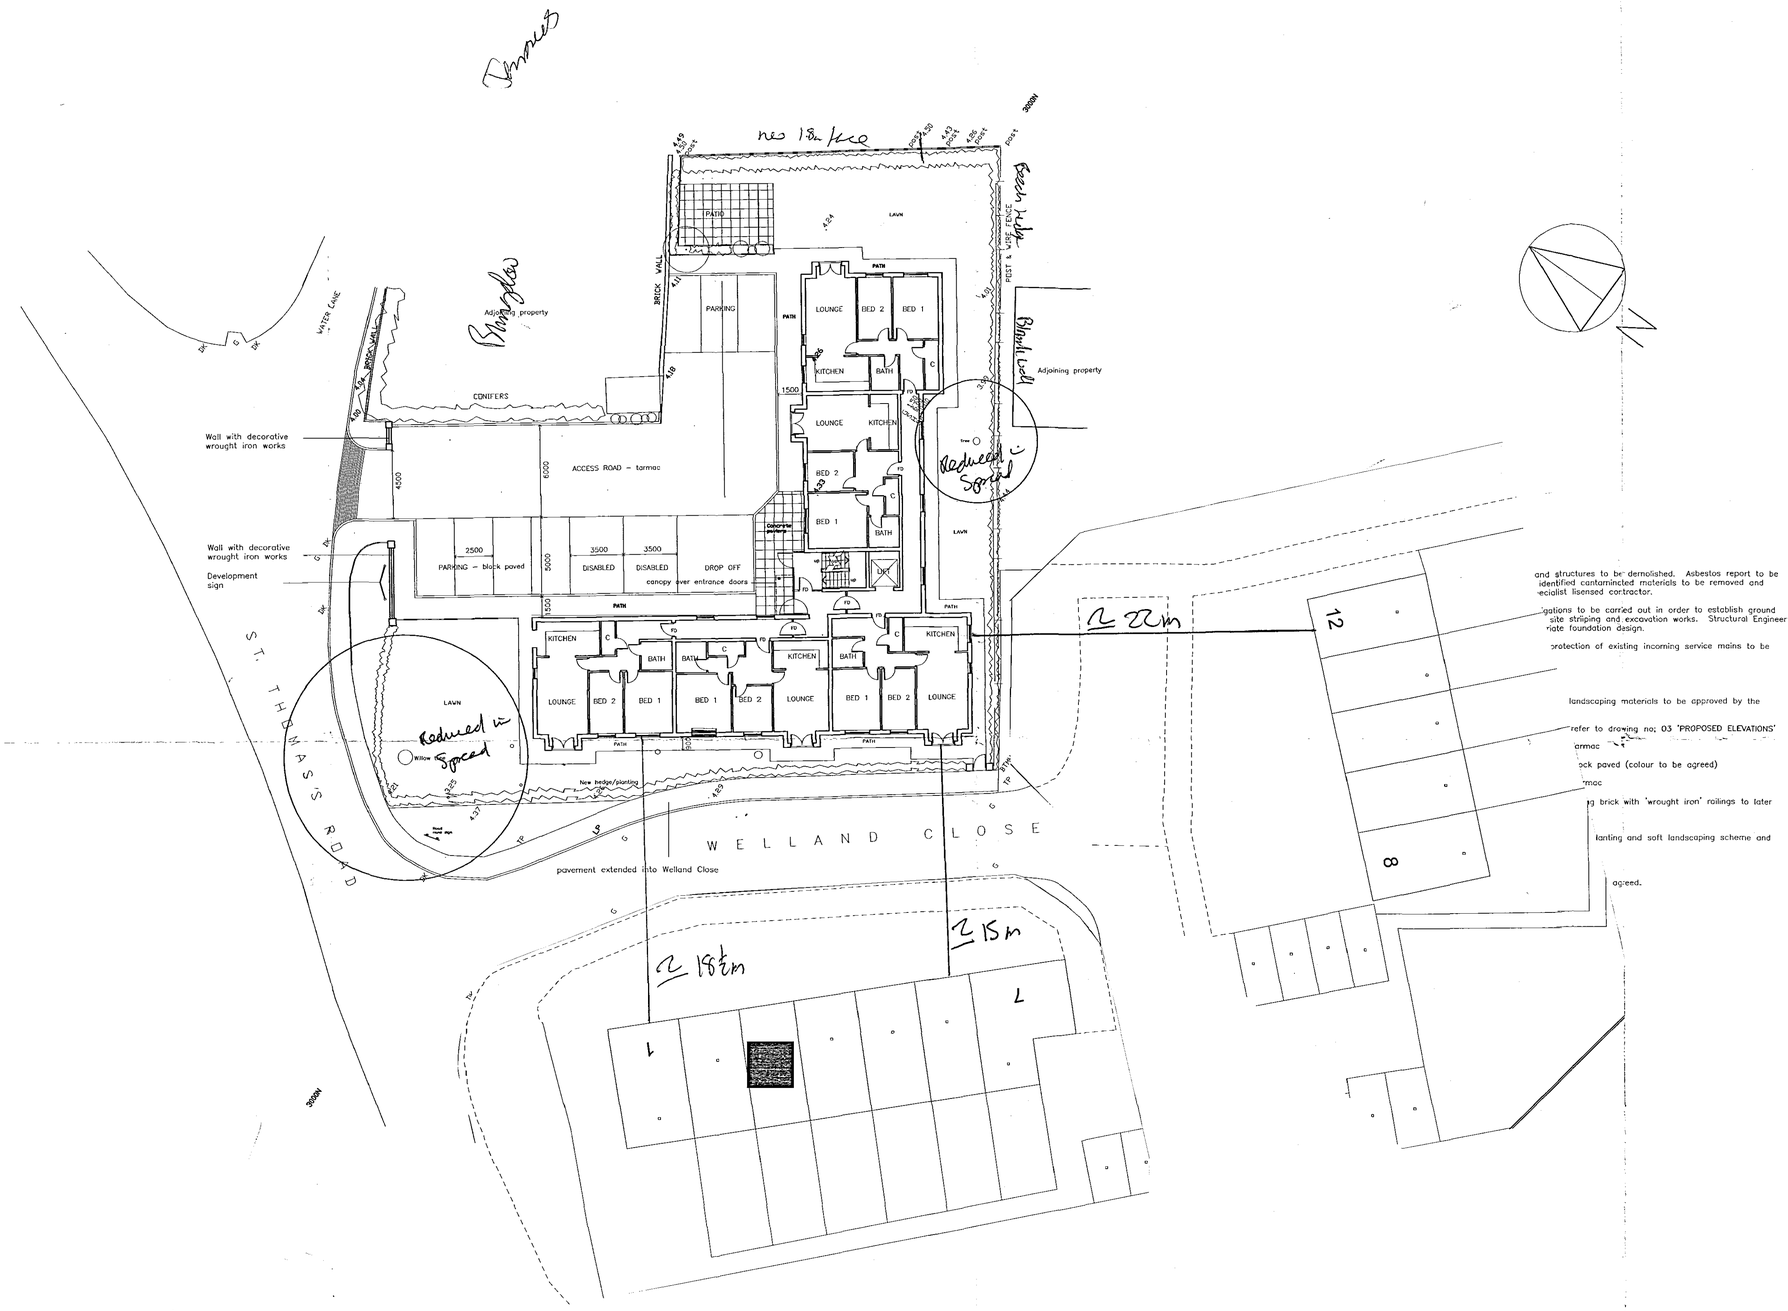


and structures to be demolished. Asbestos report to be identified contaminicted materials to be removed and ecialist licensed contractor.

igations to be carried out in order to establish ground site striping and excavation works. Structural Engineer riate foundation design.

protection of existing incoming service mains to be

landscaping materials to be approved by the

refer to drawing no; 03 'PROPOSED ELEVATIONS'

armac

ock paved (colour to be agreed)

rmac

g brick with 'wrought iron' railings to later

lanting and soft landscaping scheme and

greed.

SHDC
Planning & Development
07 JUN 2004
Ref:
DETERMINED
PLAN

LION DESIGN

Building Surveyors : Building Design Consultants : Model Makers
CALEDONIA WORKS, 43 MOWBRAY STREET, SHEFFIELD S3 8EN

Telephone and fax; 0114 273 0044 E-mail; lion.design@btconnect.com

Date; MAY 04	JAGUAR PROPERTIES LIMITED AND HAZELWOOD DEVELOPMENTS LIMITED	Job no; K.0378
Scale; 1:200	PROPOSED ERECTION OF 15 NO RETIREMENT FLATS AT ST THOMAS'S ROAD, SPALDING, LINCOLNSHIRE PROPOSED SITE PLAN	Drg no; 02