
OS Sitemap®

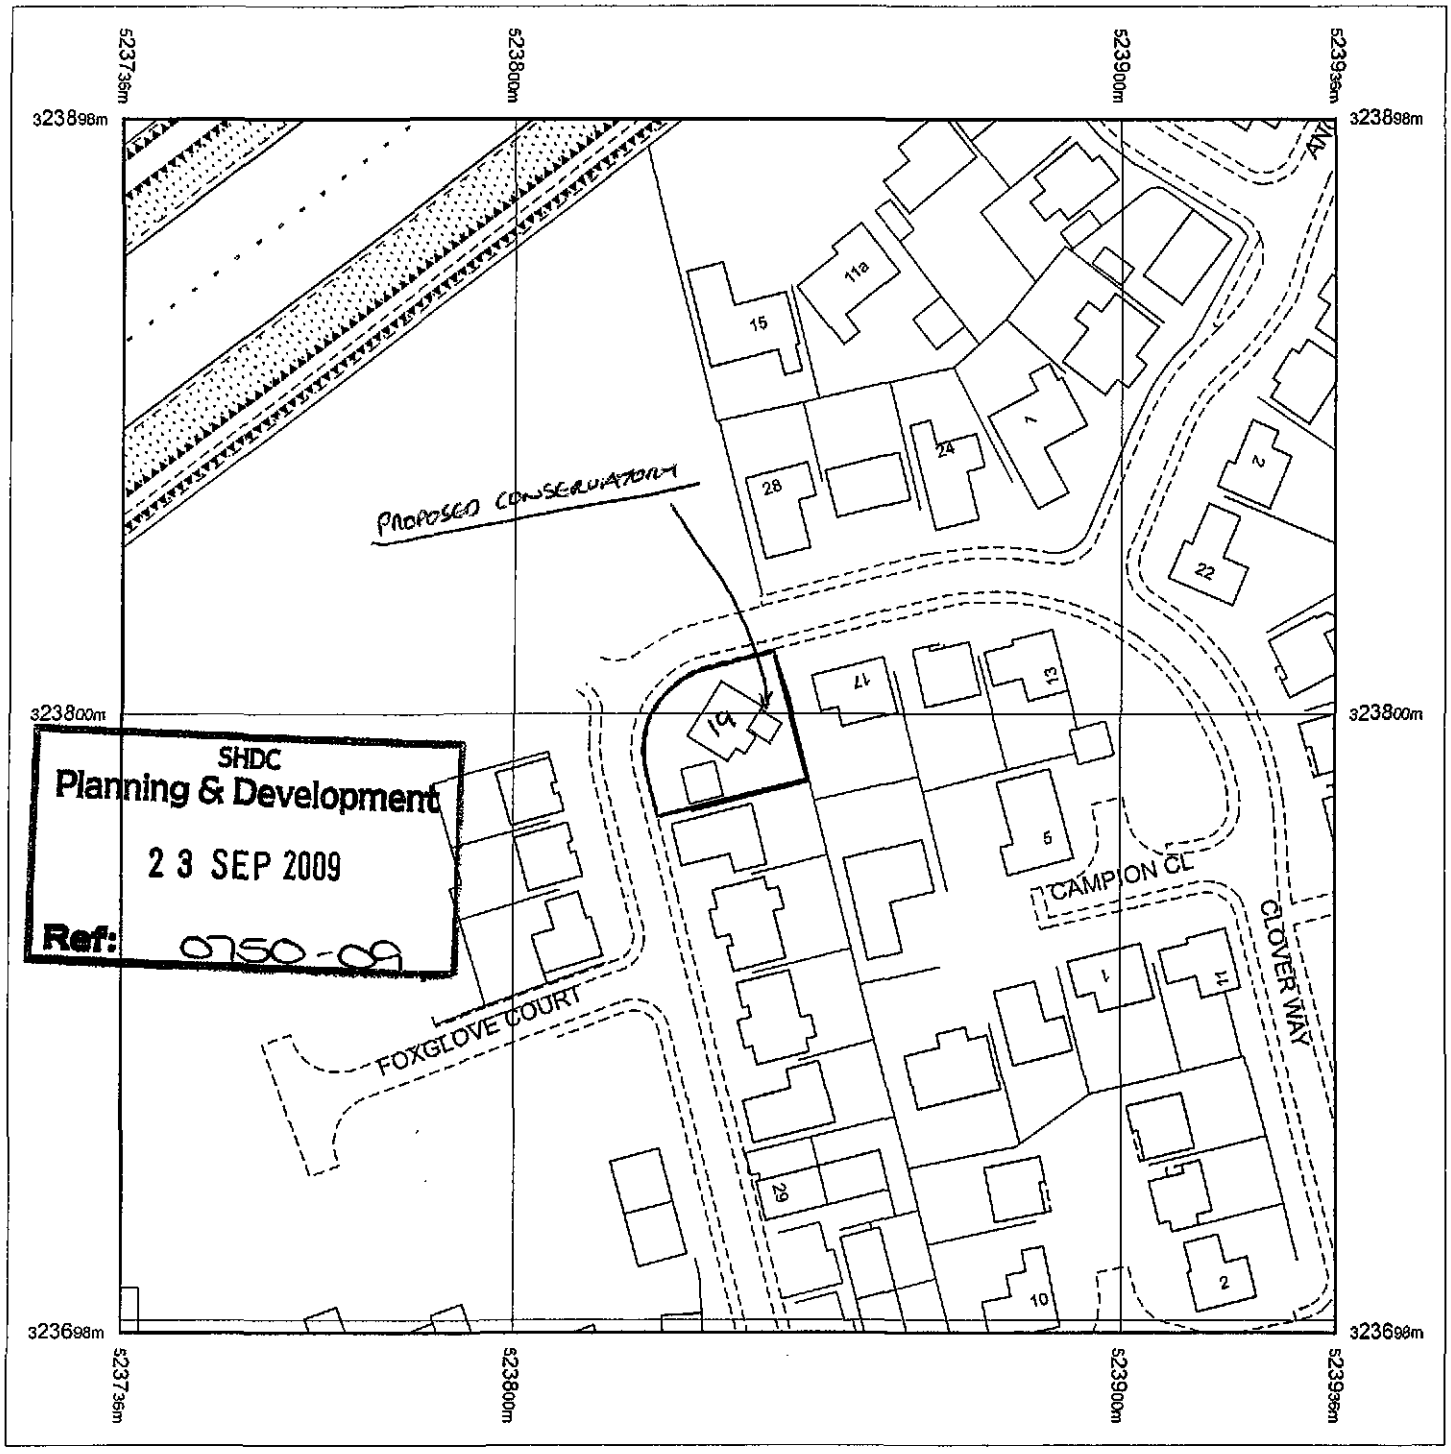

Produced 15.09.2009 from the Ordnance Survey National Geographic Database and incorporating surveyed revision available at this date. © Crown Copyright 2009.

Reproduction in whole or part is prohibited without the prior permission of Ordnance Survey.

Ordnance Survey, the OS Symbol and OS Sitemap are registered trademarks of Ordnance Survey, the national mapping agency of Great Britain.

The representation of a road, track or path is no evidence of a right of way.

The representation of features as lines is no evidence of a property boundary.

Part or all of this OS Sitemap is enlarged from mapping produced at one or more of the following scales: 1:1250, 1:2500, 1:10000.

Metres
0 20 40

Scale 1:1250

Supplied by: **Blackwell M and D C**
Serial number: 00820700
Centre coordinates: 523835.63 323798


Further Information can be found on the OS Sitemap Information leaflet or the Ordnance Survey web site: www.ordnancesurvey.co.uk

19 Clover Way

Spalding

Lincoln

OS Sitemap®

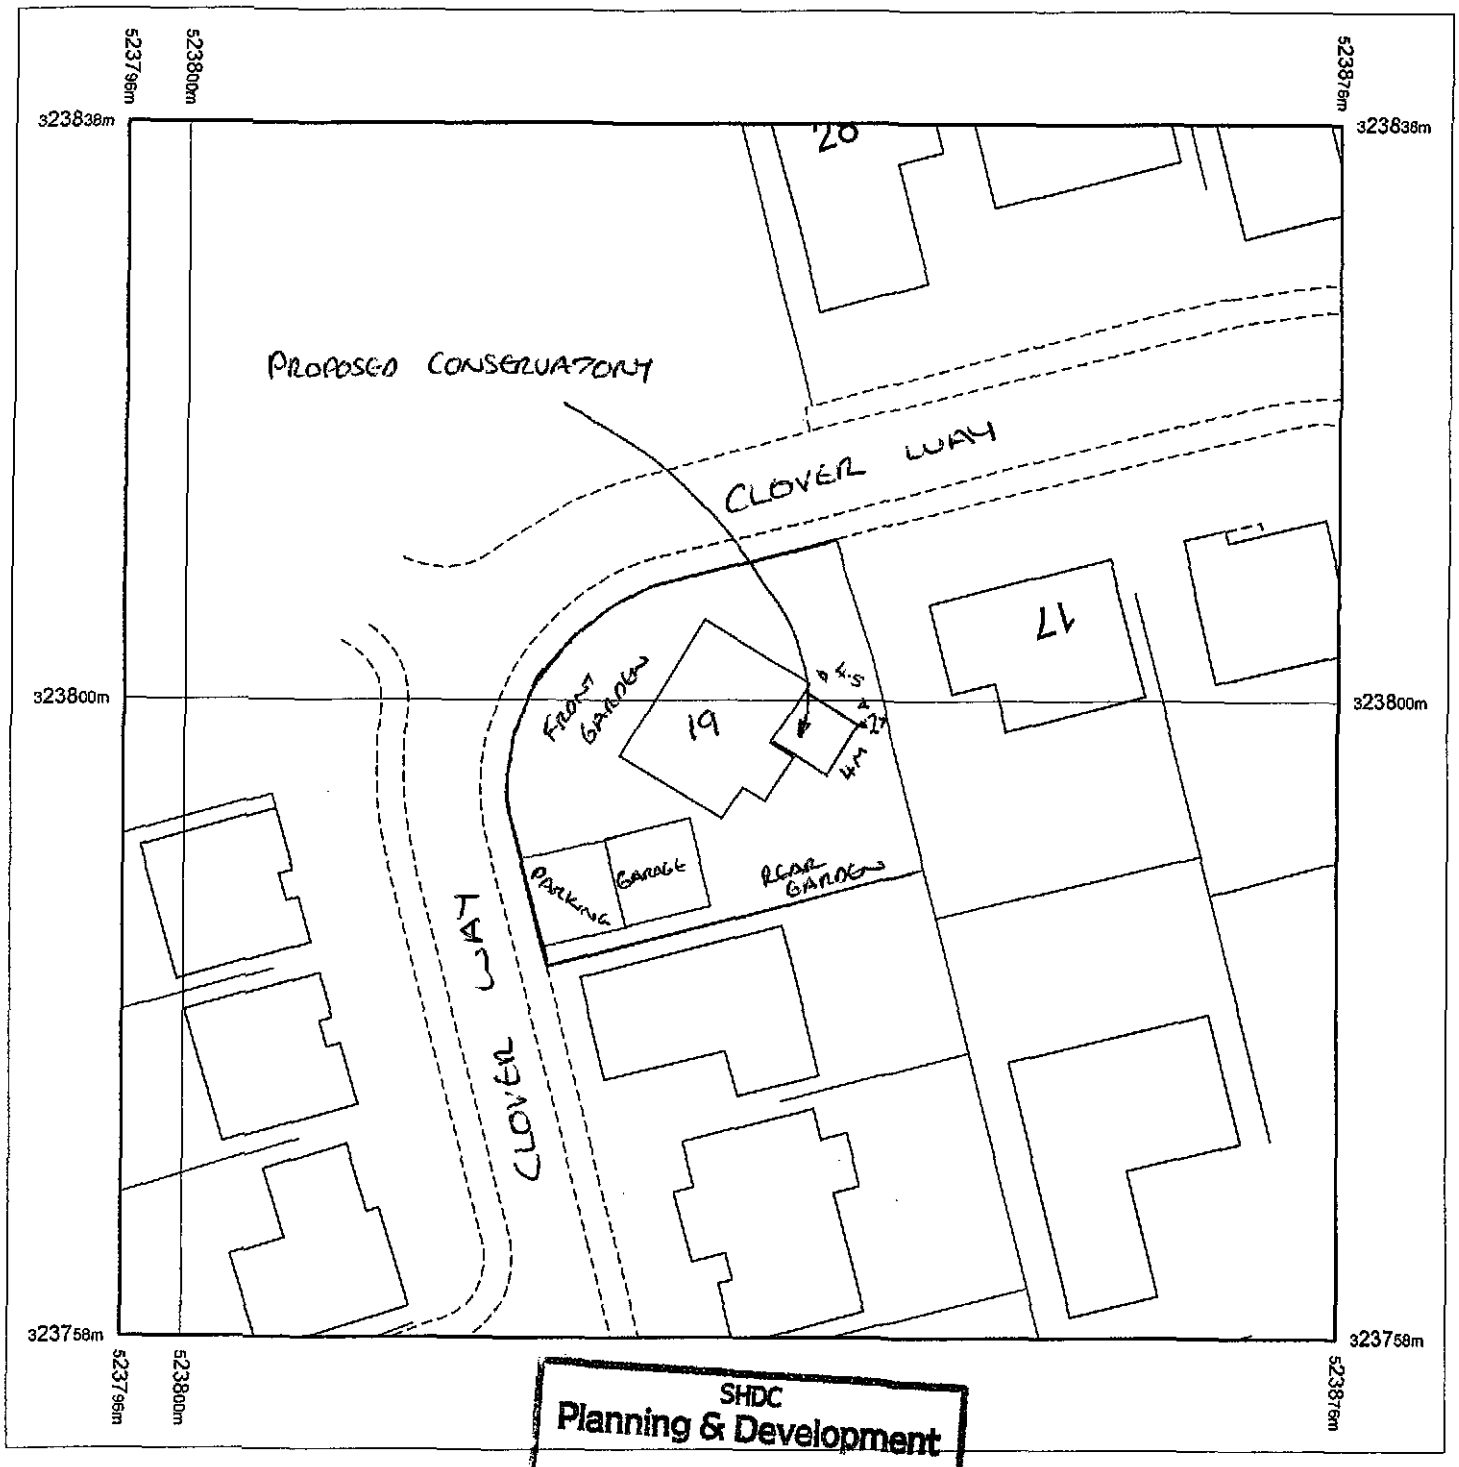

SHDC
Planning & Development
23 SEP 2009
Ref: 0750-09

Produced 15.09.2009 from the Ordnance Survey National Geographic Database and incorporating surveyed revision available at this date. © Crown Copyright 2009.

Reproduction in whole or part is prohibited without the prior permission of Ordnance Survey.

Ordnance Survey, the OS Symbol and OS Sitemap are registered trademarks of Ordnance Survey, the national mapping agency of Great Britain.

The representation of a road, track or path is no evidence of a right of way.

The representation of features as lines is no evidence of a property boundary.

Part or all of this OS Sitemap is enlarged from mapping *produced at one or more of the following scales: 1:1250,* 1:2500, *1:10000.*

Metres
0 5 10 15 20
Scale 1:500


Supplied by: **Blackwell M and D C**
Serial number: 00820800
Centre coordinates: 523836 323798

Further information can be found on the OS Sitemap Information leaflet or the *Ordnance Survey web site:*
www.ordnancesurvey.co.uk


19 Clover Way

Spalding


Lincoln

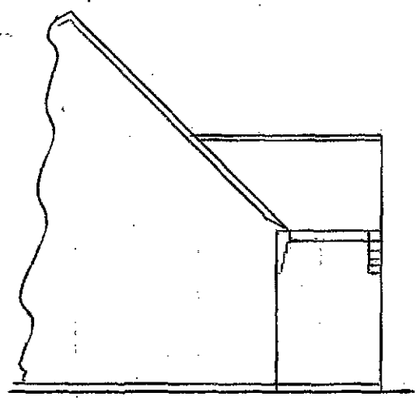


EXISTING SIDE ELEVATION

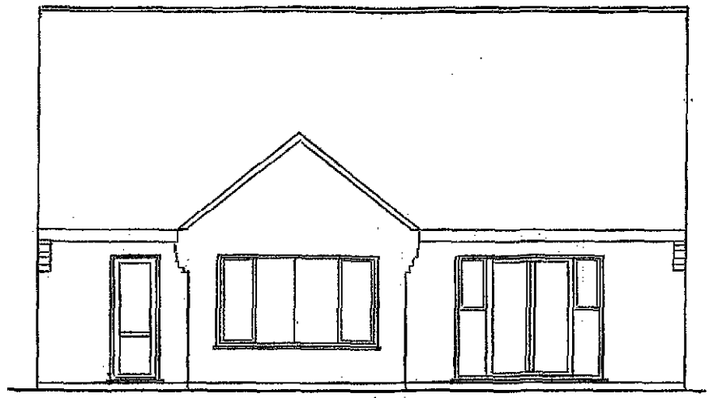


EXISTING REAR ELEVATION

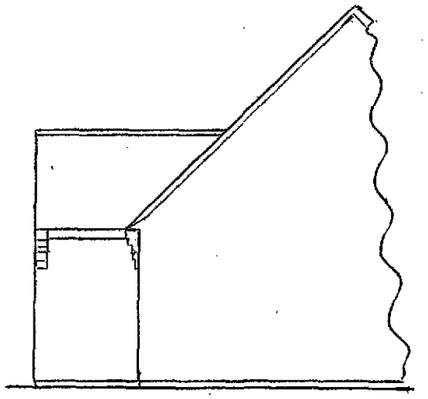


EXISTING SIDE ELEVATION

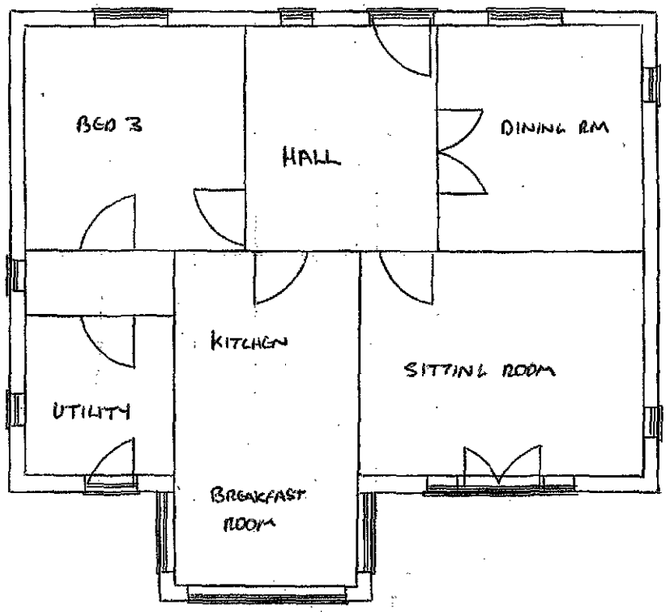

EXISTING GROUND FLOOR PLAN

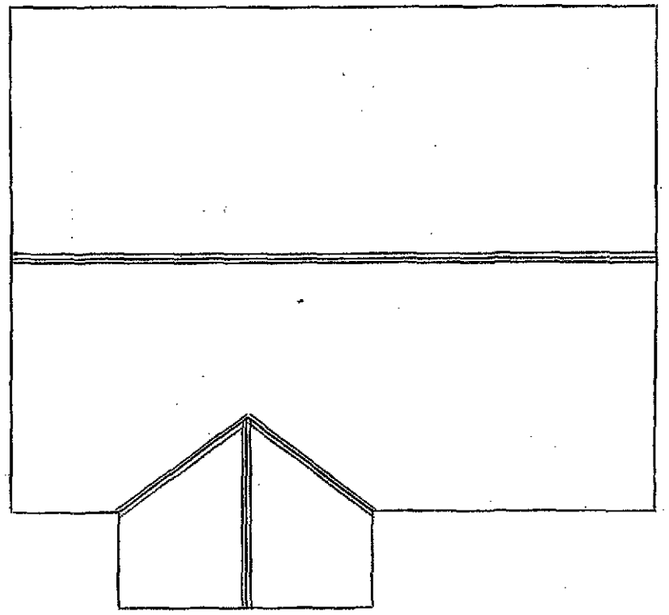

EXISTING ROOF PLAN

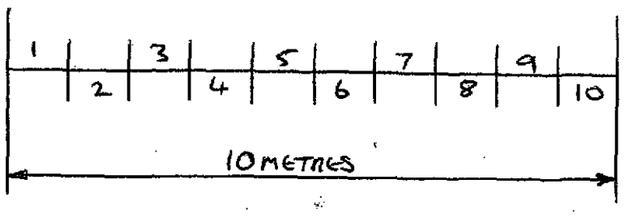


SHDC
Planning & Development
23 SEP 2009
Ref: 0760-09


MR & MRS COOKE
19, CLOVER WAY
SPALDING
LINCS PE11 3LP

SCALE 1:100


DWG Nº 1

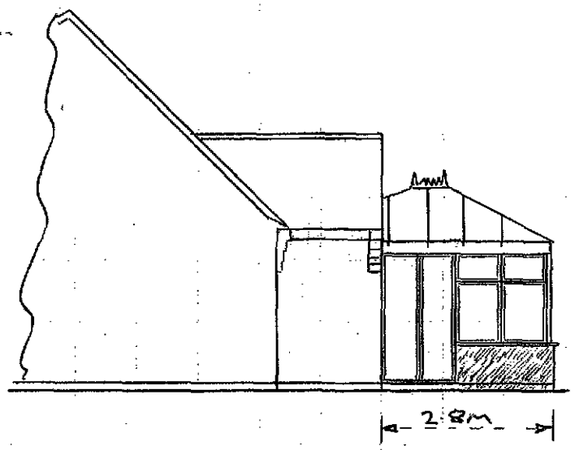


PROPOSED SIDE ELEVATION

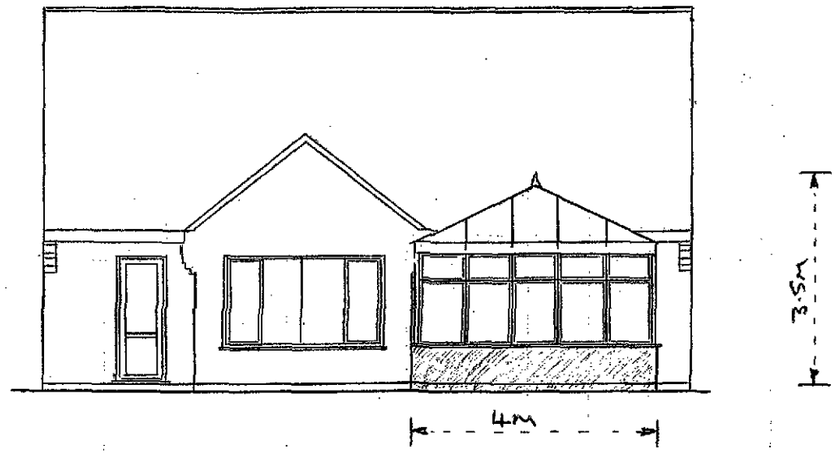


PROPOSED REAR ELEVATION

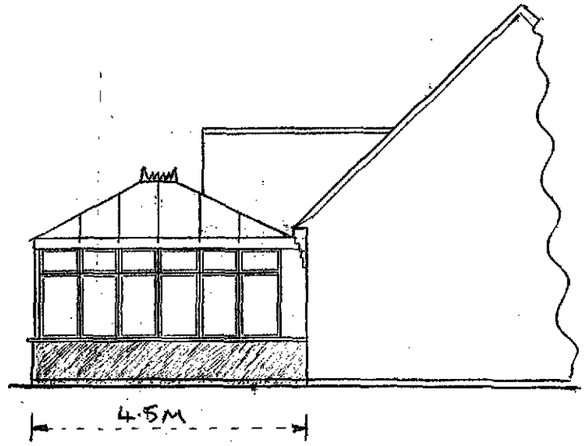

PROPOSED SIDE ELEVATION

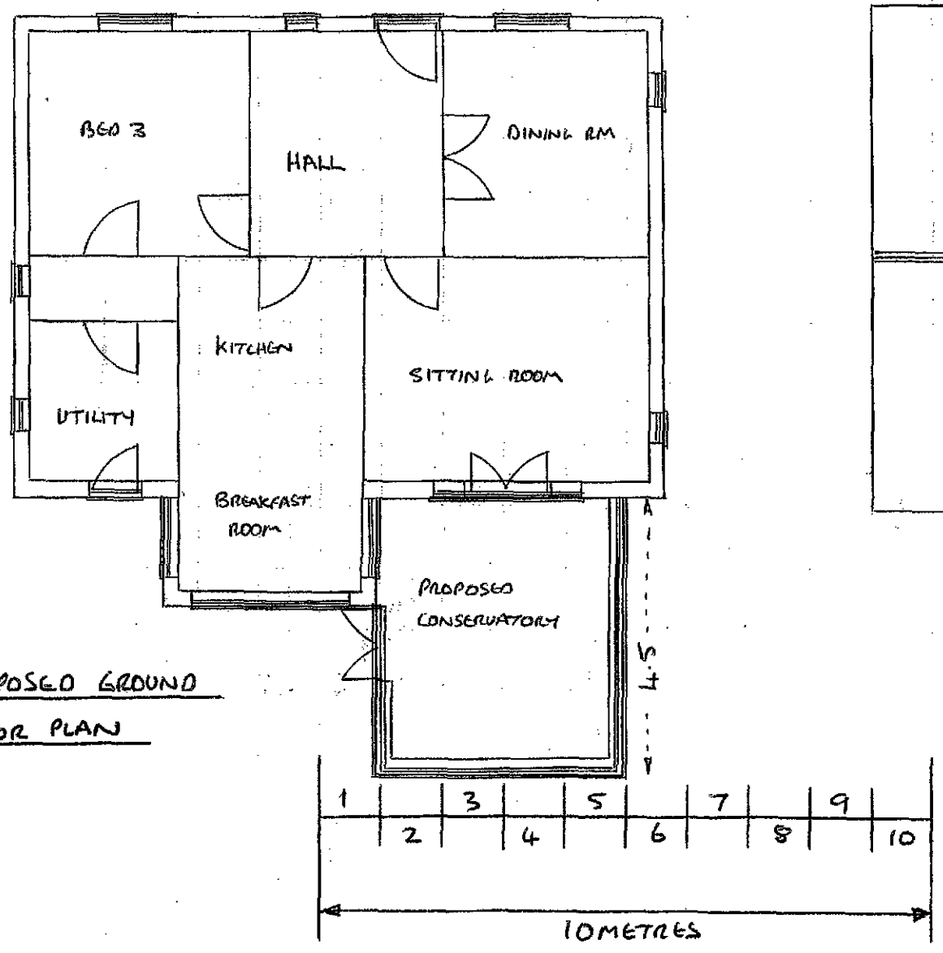

PROPOSED GROUND FLOOR PLAN

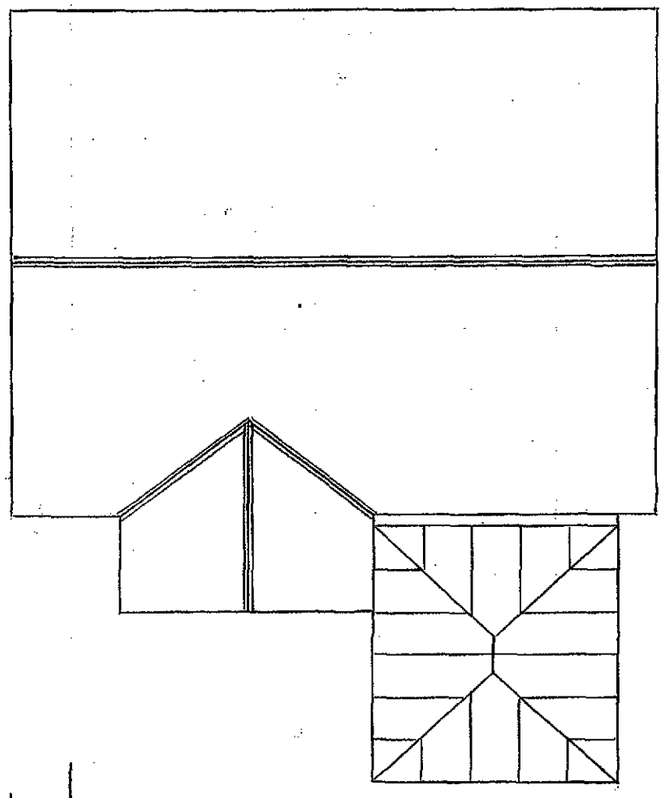

PROPOSED ROOF PLAN

SHDC
Planning & Development
3 0 SEP 2009
Ref: 0750-09

MR & MRS COOKE
19, CLOVER WAY
SPALDING
LINCS PE11 3LP

SCALE 1:100

DWG Nº2