


FRONT ELEVATION Scale 1:50

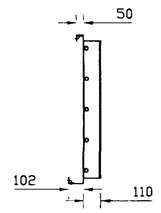

SECTION DETAIL Scale 1:20


SPECIFICATION

BACKGROUND PANELS FOLDED 3mm ALUMINIUM 50mm BOTTOM & SIDE RETURNS, TOP RETURN 50mm , BOTTOM RETURN 102mm


38 x 38 x 3mm ALUMINIUM ANGLE FIXING RAILS TO SIDE & BOTTOM OF PANELS. JOINTS TO HAVE STANDARD INTERLOCKING JOGGLE SYSTEM FASTENINGS & VERTICAL FIXINGS

EXTRUDED ALUMINIUM BOX SECTION FINISHED RAL RED 3020 EXTERNALLY & WHITE INTERNALLY
FACE PANEL 5mm OPAL 050 PERSPEX APPLIED TO FACE WITH BLACK & THEN RED VINYL ,STENCIL CUT TO SHOW WHITE TEXT, RED "ESCOM" TEXT & WHITE DETAIL TO ILLUMINATE ONLY.
PANEL RETAINED BY 22mm EXTRUDED FACE TRIM ALSO FINISHED TRADE MARK RED

SIGNCASE INTERNALLY ILLUMINATED BY T8 FLUORESCENT TUBES SUITABLE H.P.F. GEARTRAY AND WIRING ALL OPERATING ON 200/240 VOLTS, 50 CYCLE SINGLE PHASE SUPPLY

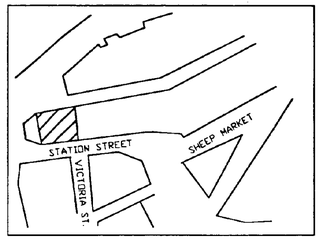

BLOCKPLAN Not to scale

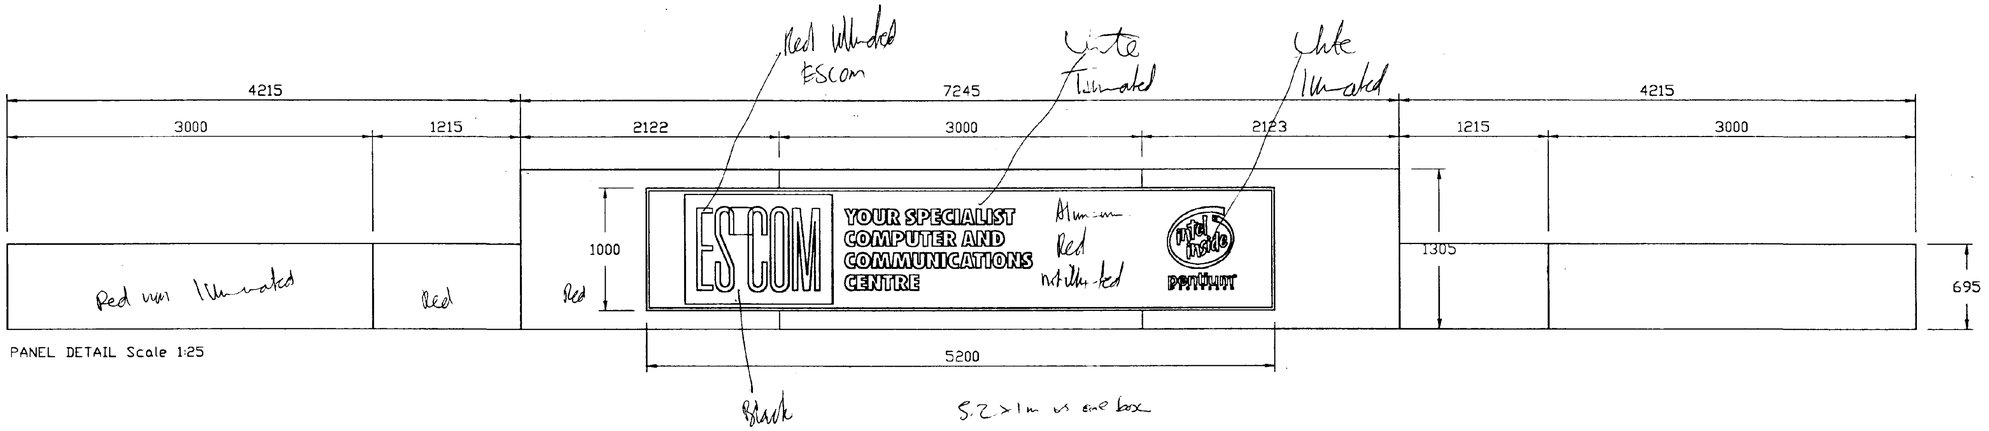

PANEL DETAIL Scale 1:25

DETERMINED PLAN

Astley Signs

INNOVATION IN SIGNAGE TECHNOLOGY

ASTLEY SIGNS LTD. Unit 1 Octavian Way,
Team Valley Trading Estate, Gateshead,
Tyne & Wear, NE11 0HZ.
Tel: 0191 491 0097 Fax: 0191 491 0158

NATIONWIDE SERVICE

REVISIONS			
REV	DESCRIPTION	DWG	DATE
A	REVISED PANEL DETAILS.		18.7.95.

H[illegible]NING
2[illegible]1995
R: 0750/95

BS 5750	
CHECKED BY	
CLIENT APPROVAL	

CLIENT	DWG. DESCRIPTION
ESCOM	
LOCATION	DWG. No.
SPALDING	2300
	DRAWN BY S.H.

DATE	SCALE	REVISION
18.7.95	AS INDICATED	

THIS DRAWING IS THE PROPERTY OF ASTLEY SIGNS LTD. THE USE OF WHICH IN PART OR IN WHOLE IS NOT PERMITTED WITHOUT PRIOR CONSENT OF ASTLEY SIGNS LTD.