




FRONT ELEVATION - from Open Space

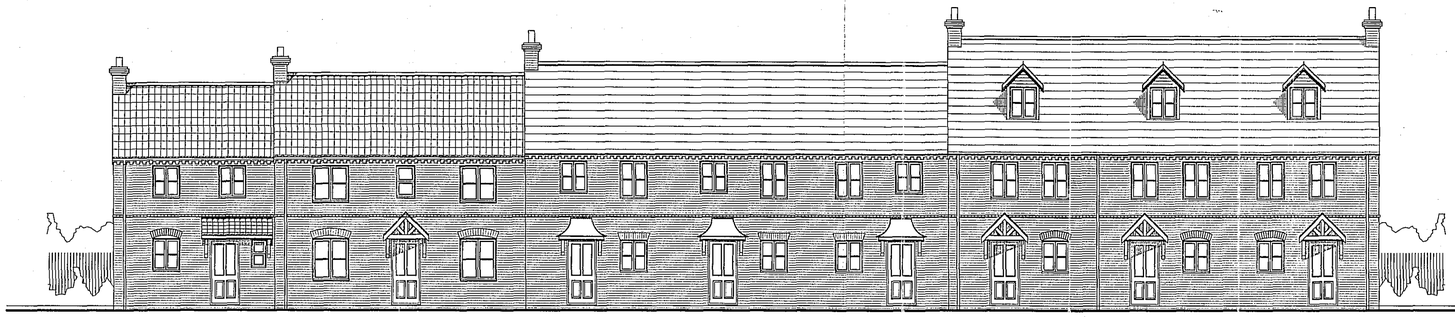


SIDE ELEVATION

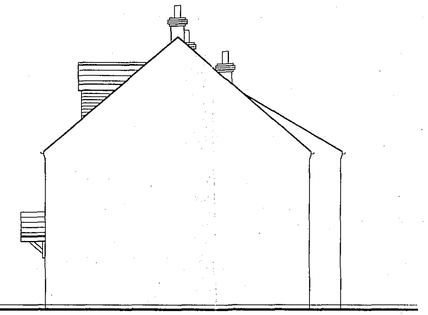


REAR ELEVATION

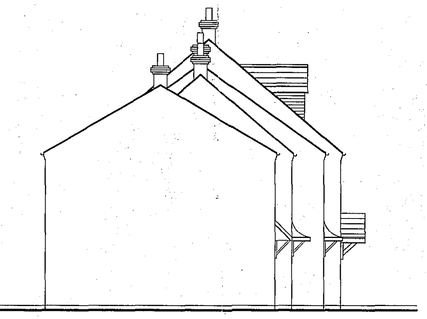


SIDE ELEVATION

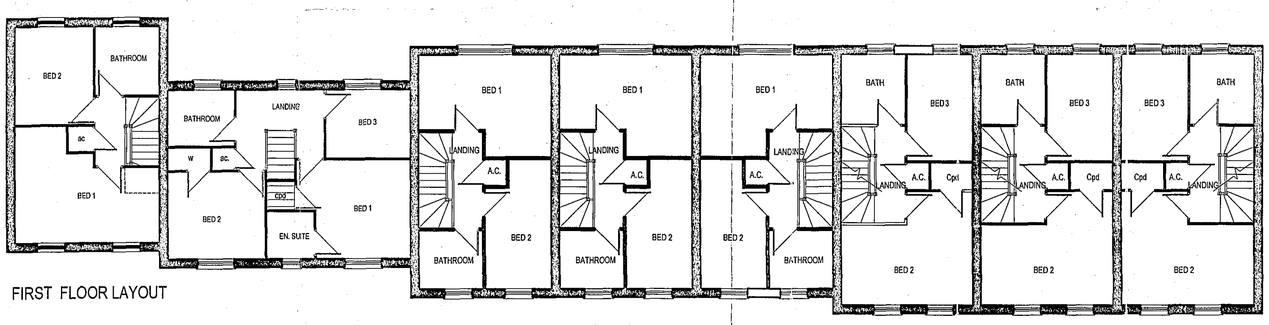

FIRST FLOOR LAYOUT

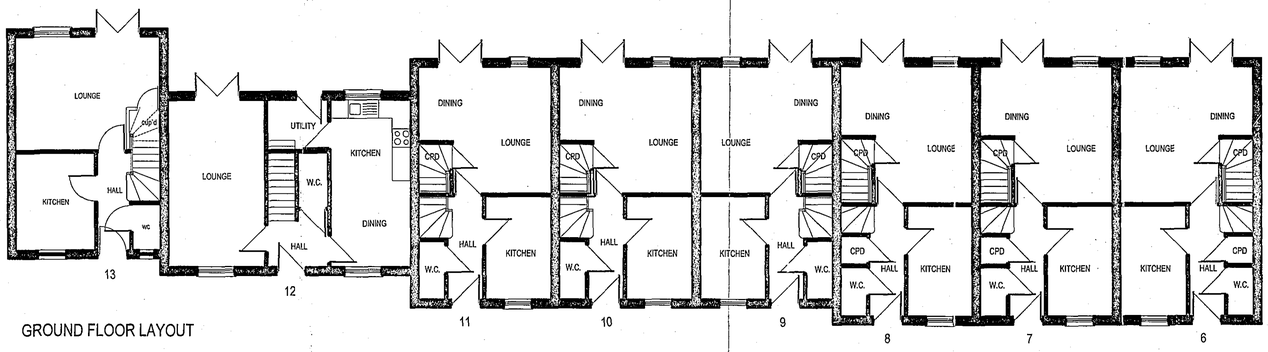

GROUND FLOOR LAYOUT

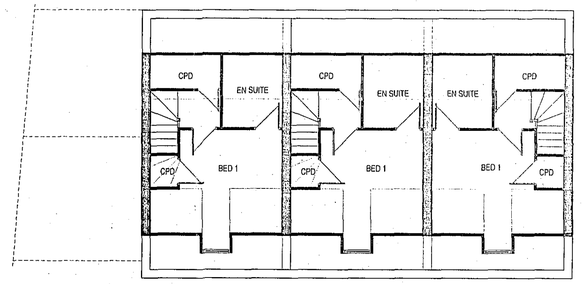

SECOND FLOOR
(PLOTS 6, 7 & 8)

Spds
Planning & Development
2 9 JUL 2005
Ref: 75/05
DETERMINED PLAN

SOVEREIGN HOMES

Fulney Hall,
69 Holbeach Road
Spalding, Lincolnshire,
PE12 6ER

Tel : 01775 716716
Fax : 01775 716715

Website: www.sovereignhomes.co.uk

SITE REF.

RESIDENTIAL DEVELOPMENT AT
QUEENS ROAD, SPALDING, LINCOLNSHIRE.

DRAWING

PLANS & ELEVATIONS - PLOTS 6 - 13

DRAWN	SCALE	DATE	DRG. NO
MD	1:100	07/05	SH2501/012