


FRONT ELEVATION

SIDE ELEVATION

SHDC
Planning & Development
04 OCT 2011
Ref: 0753-11

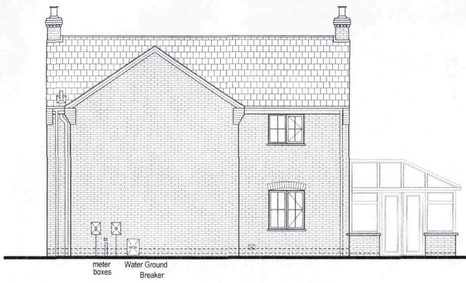

REAR ELEVATION




SIDE ELEVATION

BROADGATE HOMES

Broadgate Homes Limited

Broadgate House, Weston Hills,
Spalding, Lincolnshire. PE12 6DB.
Telephone: 01406 365532 Fax 01406 380014


PROJECT:	PLOT 158 OFF THE HAYFIELDS WYGATE PARK SPALDING
DRAWING:	ELEVATIONS AS APPROVED
DATE: OCT 2011	DRAWN: JJT
SCALE: 1:100	DRAWING No.0503/158/SOLAR/01

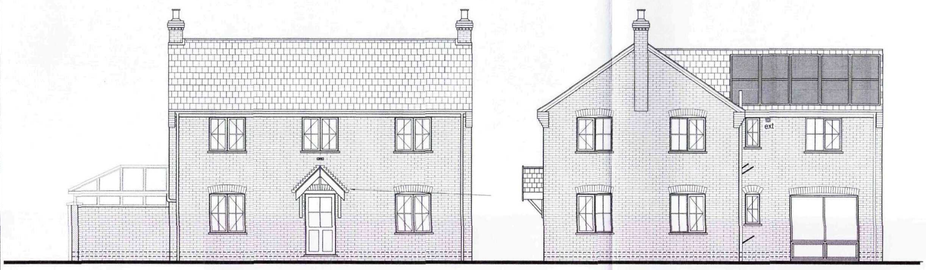


FRONT ELEVATION

SIDE ELEVATION

SHDC
Planning & Development
04 OCT 2011
Ref: 0753-11

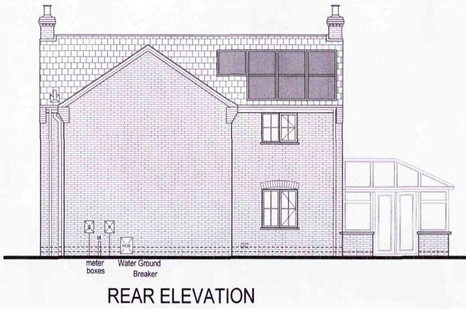

REAR ELEVATION

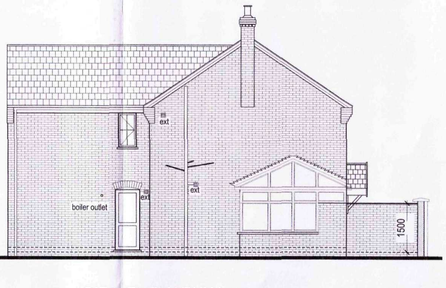

SIDE ELEVATION

BROADGATE HOMES

Broadgate Homes Limited

Broadgate House, Weston Hills,
Spalding, Lincolnshire. PE12 6DB.
Telephone: 01406 365532 Fax 01406 380014

PROJECT:	PLOT 158 OFF THE HAYFIELDS WYGATE PARK SPALDING
DRAWING:	ELEVATIONS AS PROPOSED
DATE: OCT 2011	DRAWN: JJT
SCALE: 1:100	DRAWING No.0503/158/SOLAR/02