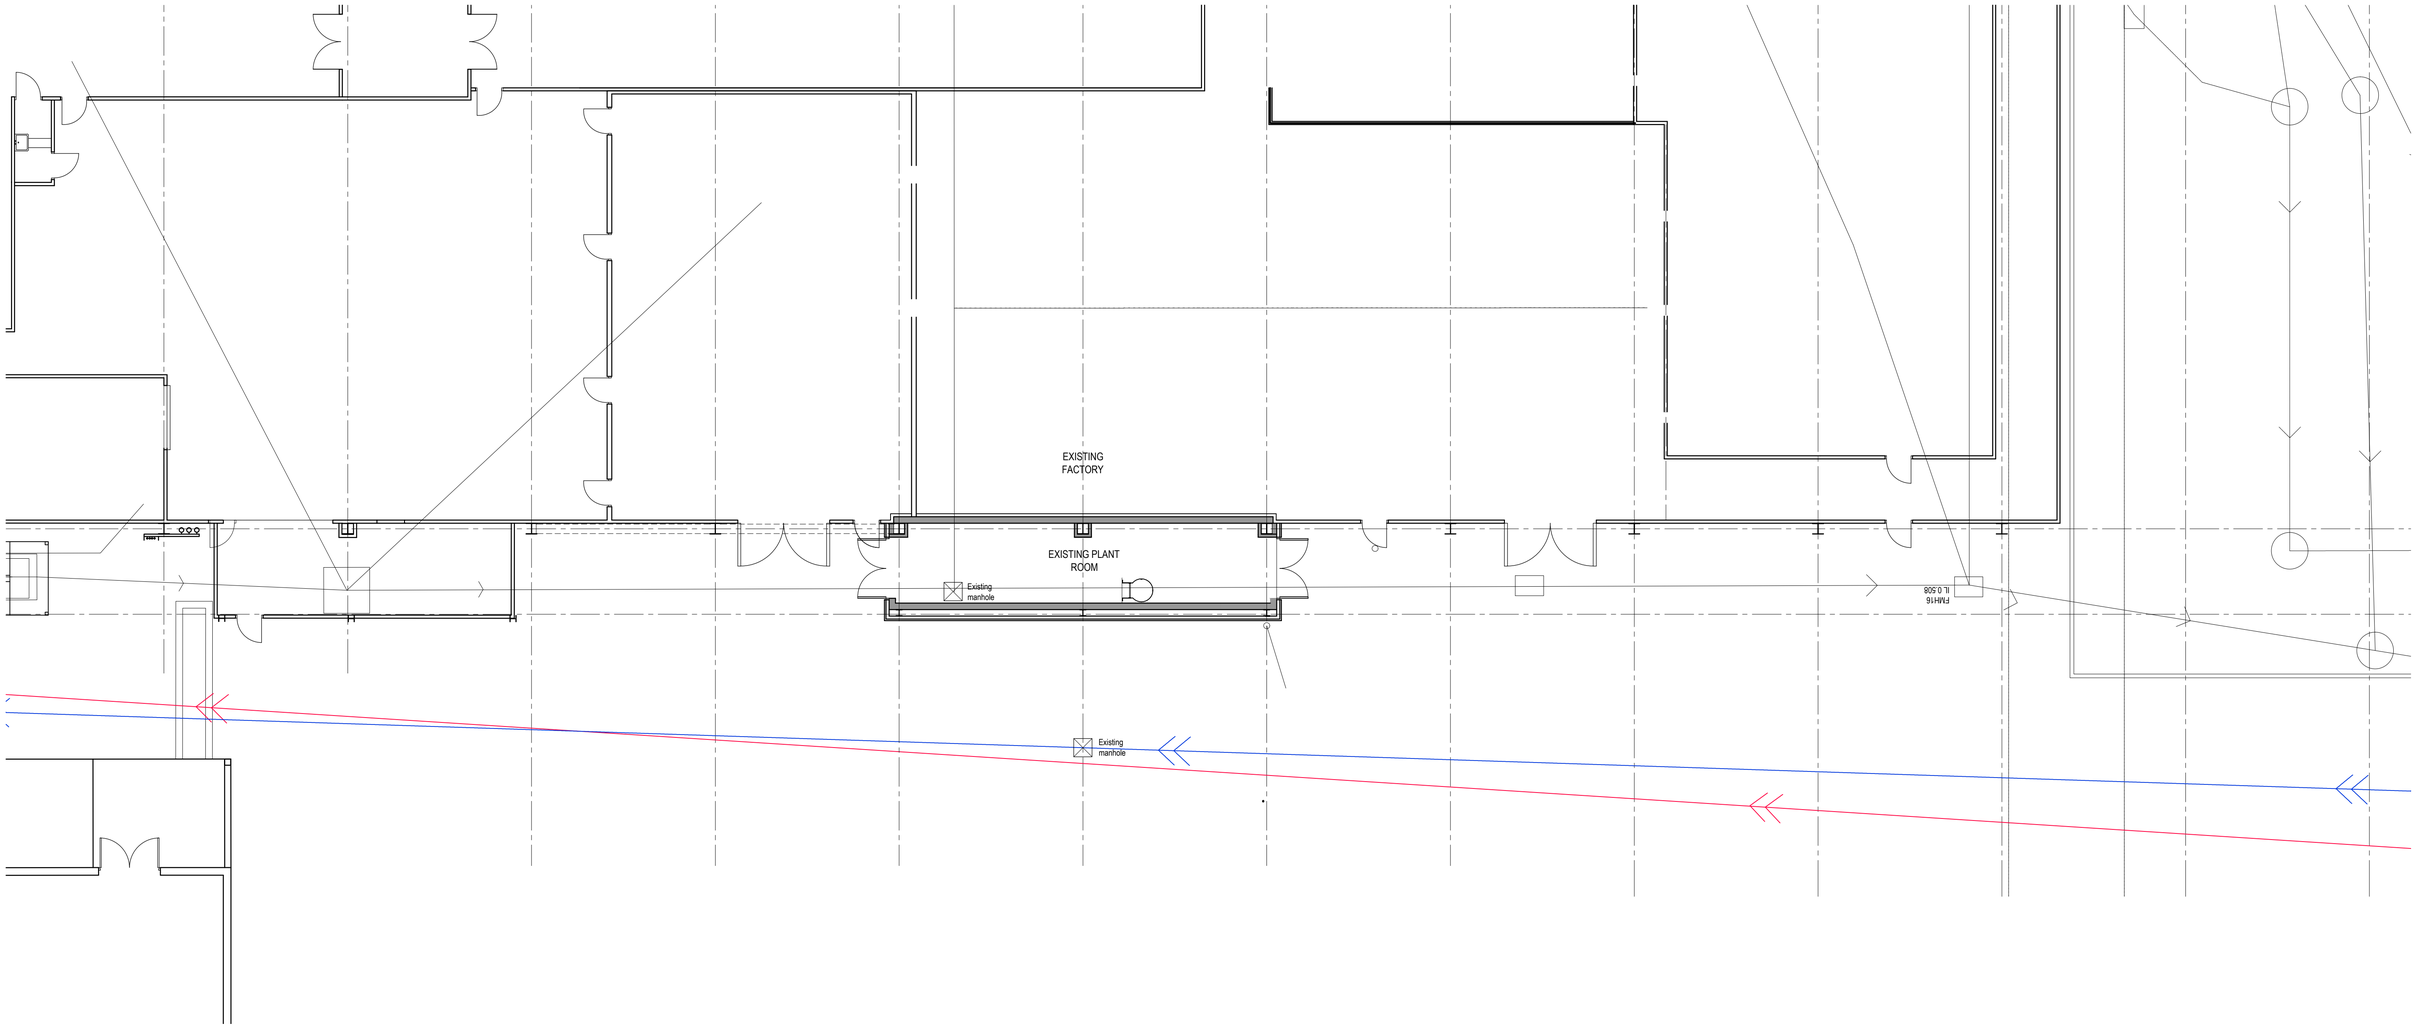


GROUND FLOOR PLAN

N

0 2.5m 5m SCALE 1:100

Rev		Date/Checked
P1: Issued for Planning.		05.09.14 cs

pHp architects

The Old Rectory Rectory Lane Milton Malsor
NORTHAMPTON NN7 3AQ
t: +44 (0)1604 858916 f: +44 (0)1604 859123
www.peter-haddon.com

Ammonia Plantroom Extension
Pork Farms Group
Spalding Pastry, Fulney Lane

Existing Ground Floor Plan

Issue Purpose:			Planning
Drawn by:	CS	Checked by:	OB
Scale @ A1:	1:100	Date:	08/2014
CAD ref: KER 07	Dwg no. 4139/101		Rev: P1

Copyright reserved. Dimensions to be checked on site. Discrepancies to be reported before proceeding