
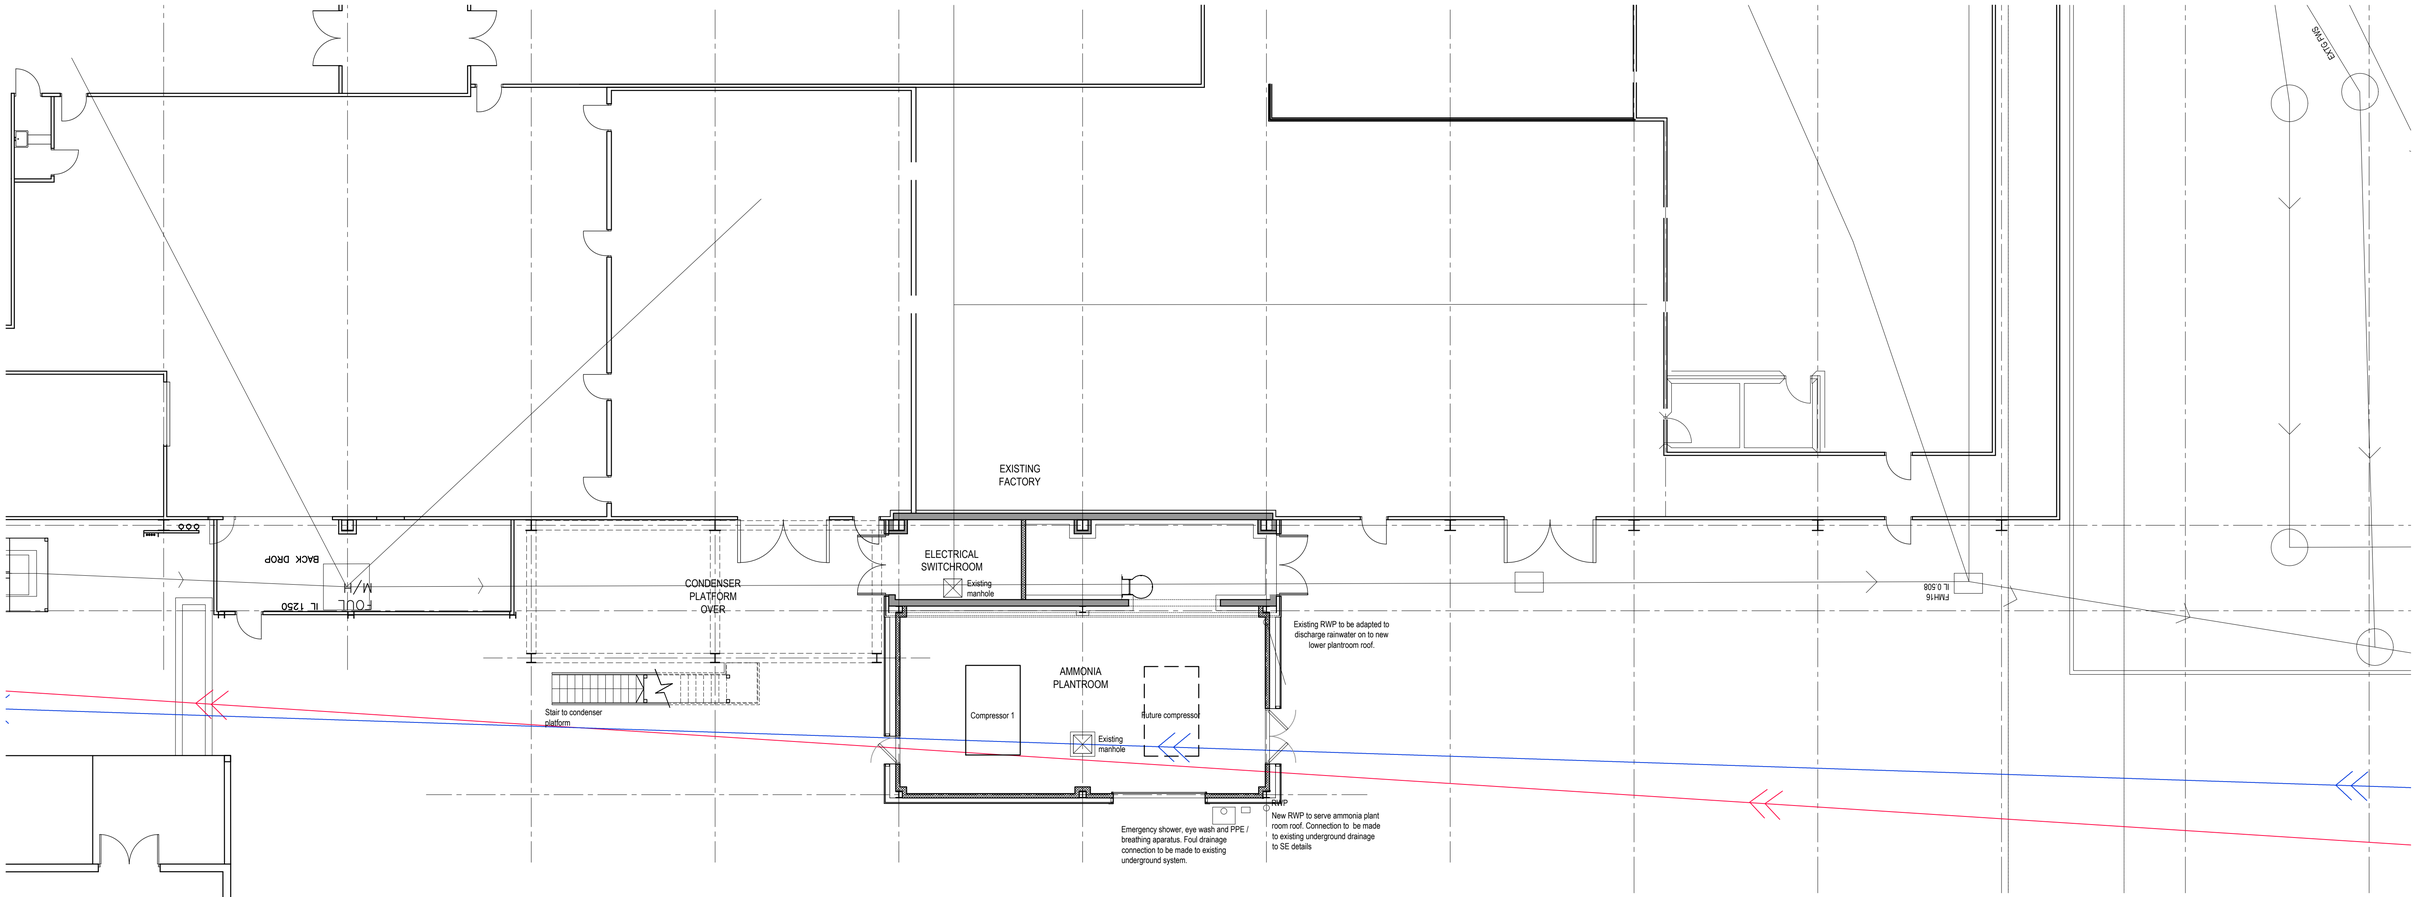


GROUND FLOOR PLAN

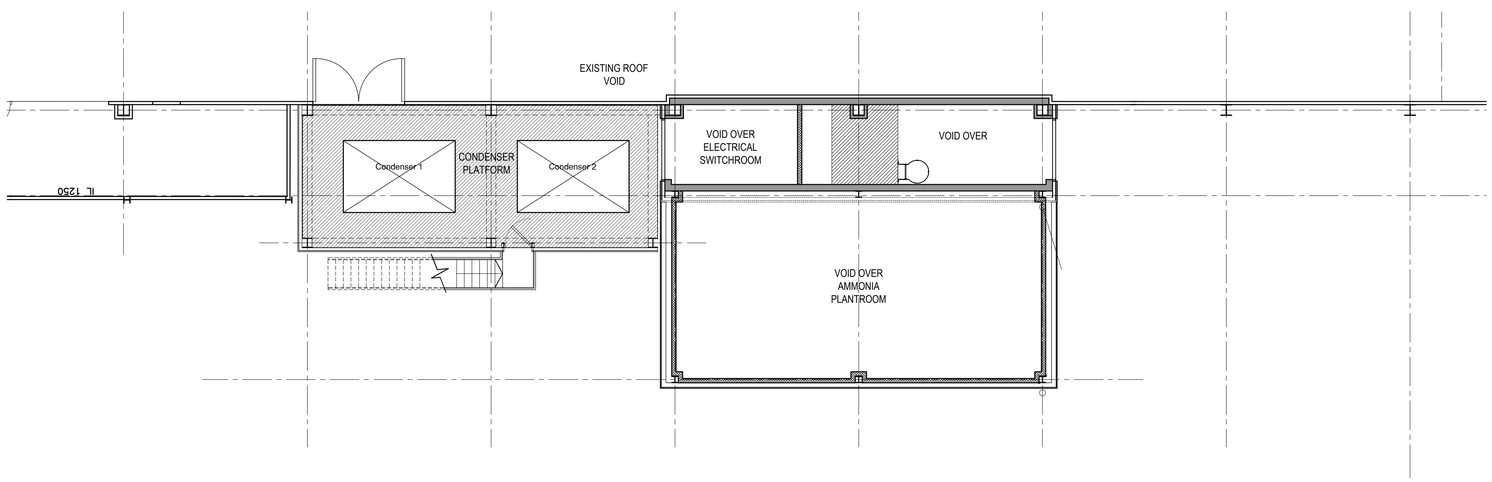

FIRST FLOOR PLAN

N

0 2.5m 5m SCALE 1:100

Rev		Date/Checked
P1:	Initial issue Planning.	05.09.14 cs

pHp architects

The Old Rectory Rectory Lane Milton Malsor
NORTHAMPTON NN7 3AQ
t: +44 (0)1604 858916 f: +44 (0)1604 859123
www.peter-haddon.com

Ammonia Plantroom Extension
Pork Farms Group
Spalding Pastry, Fulney Lane

Proposed Ground & First Floor Plan

Issue Purpose:	Planning
Drawn by:	CS
Checked by:	OB
Scale @ A1:	1:100
Date:	08/2014
CAD ref:	KER 07
Dwg no.:	4139/102
Rev:	P1

Copyright reserved. Dimensions to be checked on site. Discrepancies to be reported before proceeding