




EXISTING WEST ELEVATION 1:200

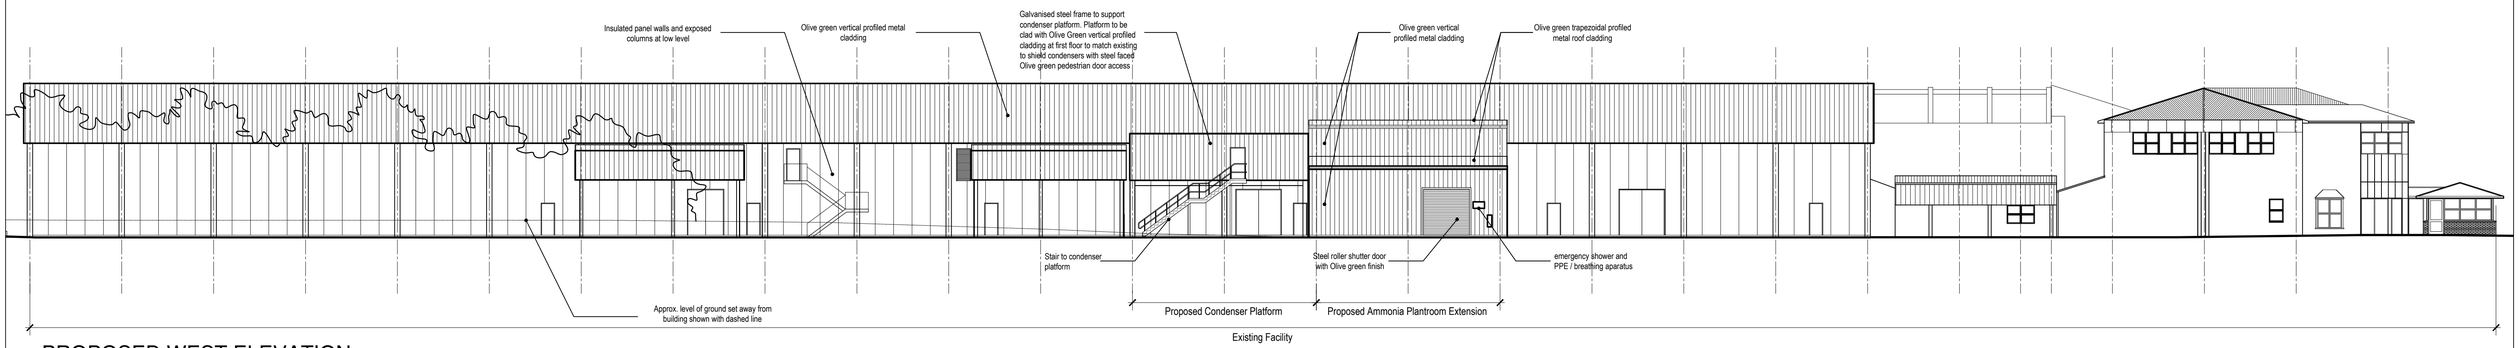


PROPOSED WEST ELEVATION 1:200

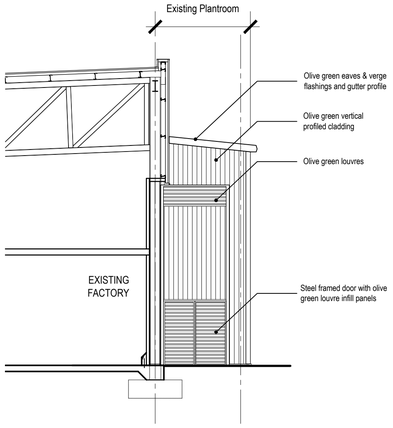


EXISTING NORTH ELEVATION 1:100

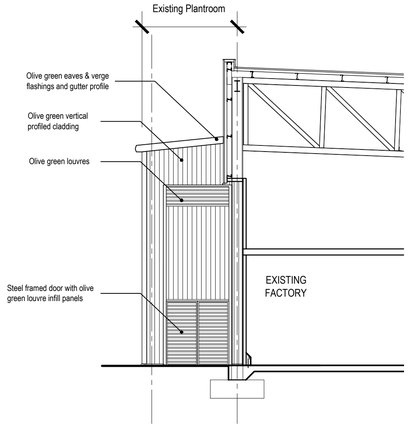


EXISTING SOUTH ELEVATION 1:100

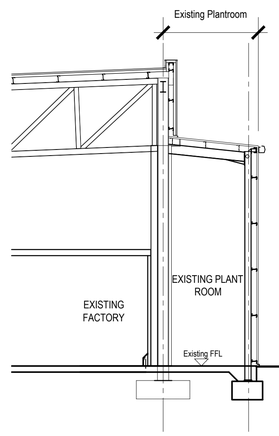


EXISTING SECTION 1:100

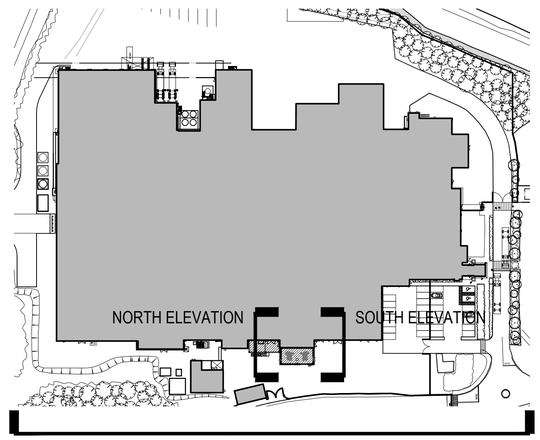


WEST ELEVATION

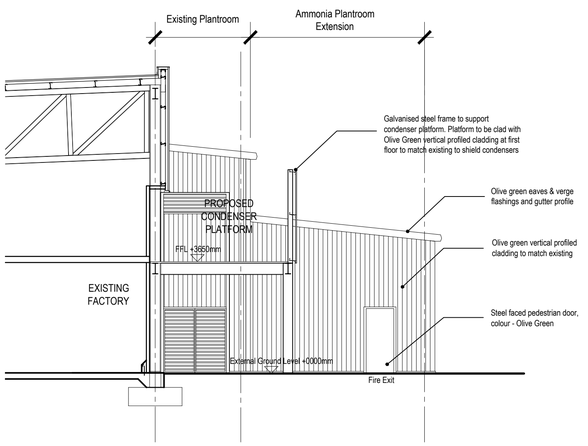

PROPOSED NORTH ELEVATION 1:100

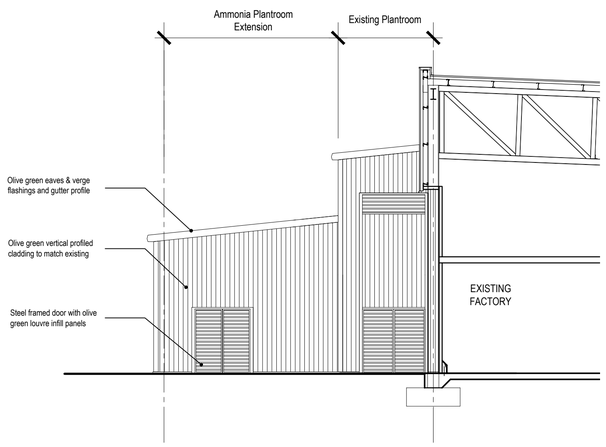

PROPOSED SOUTH ELEVATION 1:100

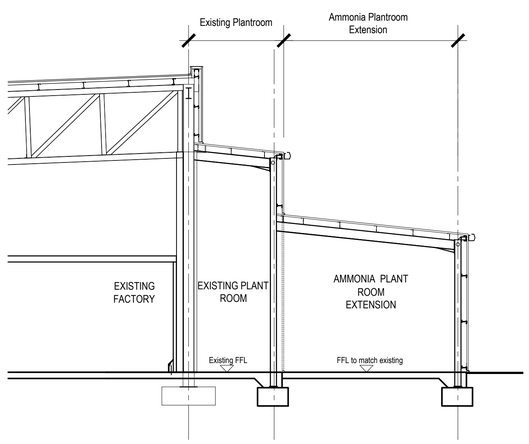

PROPOSED SECTION 1:100

0 5m 10m SCALE 1:200

0 2.5m 5m SCALE 1:100

Rev	Date/Checked
P1: Issued for Planning.	05.09.14 cs

pHp architects

The Old Rectory Rectory Lane Milton Malsor
NORTHAMPTON NN7 3AQ
t: +44 (0)1604 858916 f: +44 (0)1604 859123
www.peter-haddon.com

Ammonia Plantroom Extension
Pork Farms Group
Spalding Pastry, Fulney Lane

Existing & Proposed Elevations & Typical Section

Issue Purpose:	Planning
Drawn by: CS	Checked by: OB
Scale @ A1: 1:100 & 1:200	Date: 08/2014
CAD ref: KER 07	Dwg no.: 4139/103
	Rev: P1

Copyright reserved. Dimensions to be checked on site. Discrepancies to be reported before proceeding