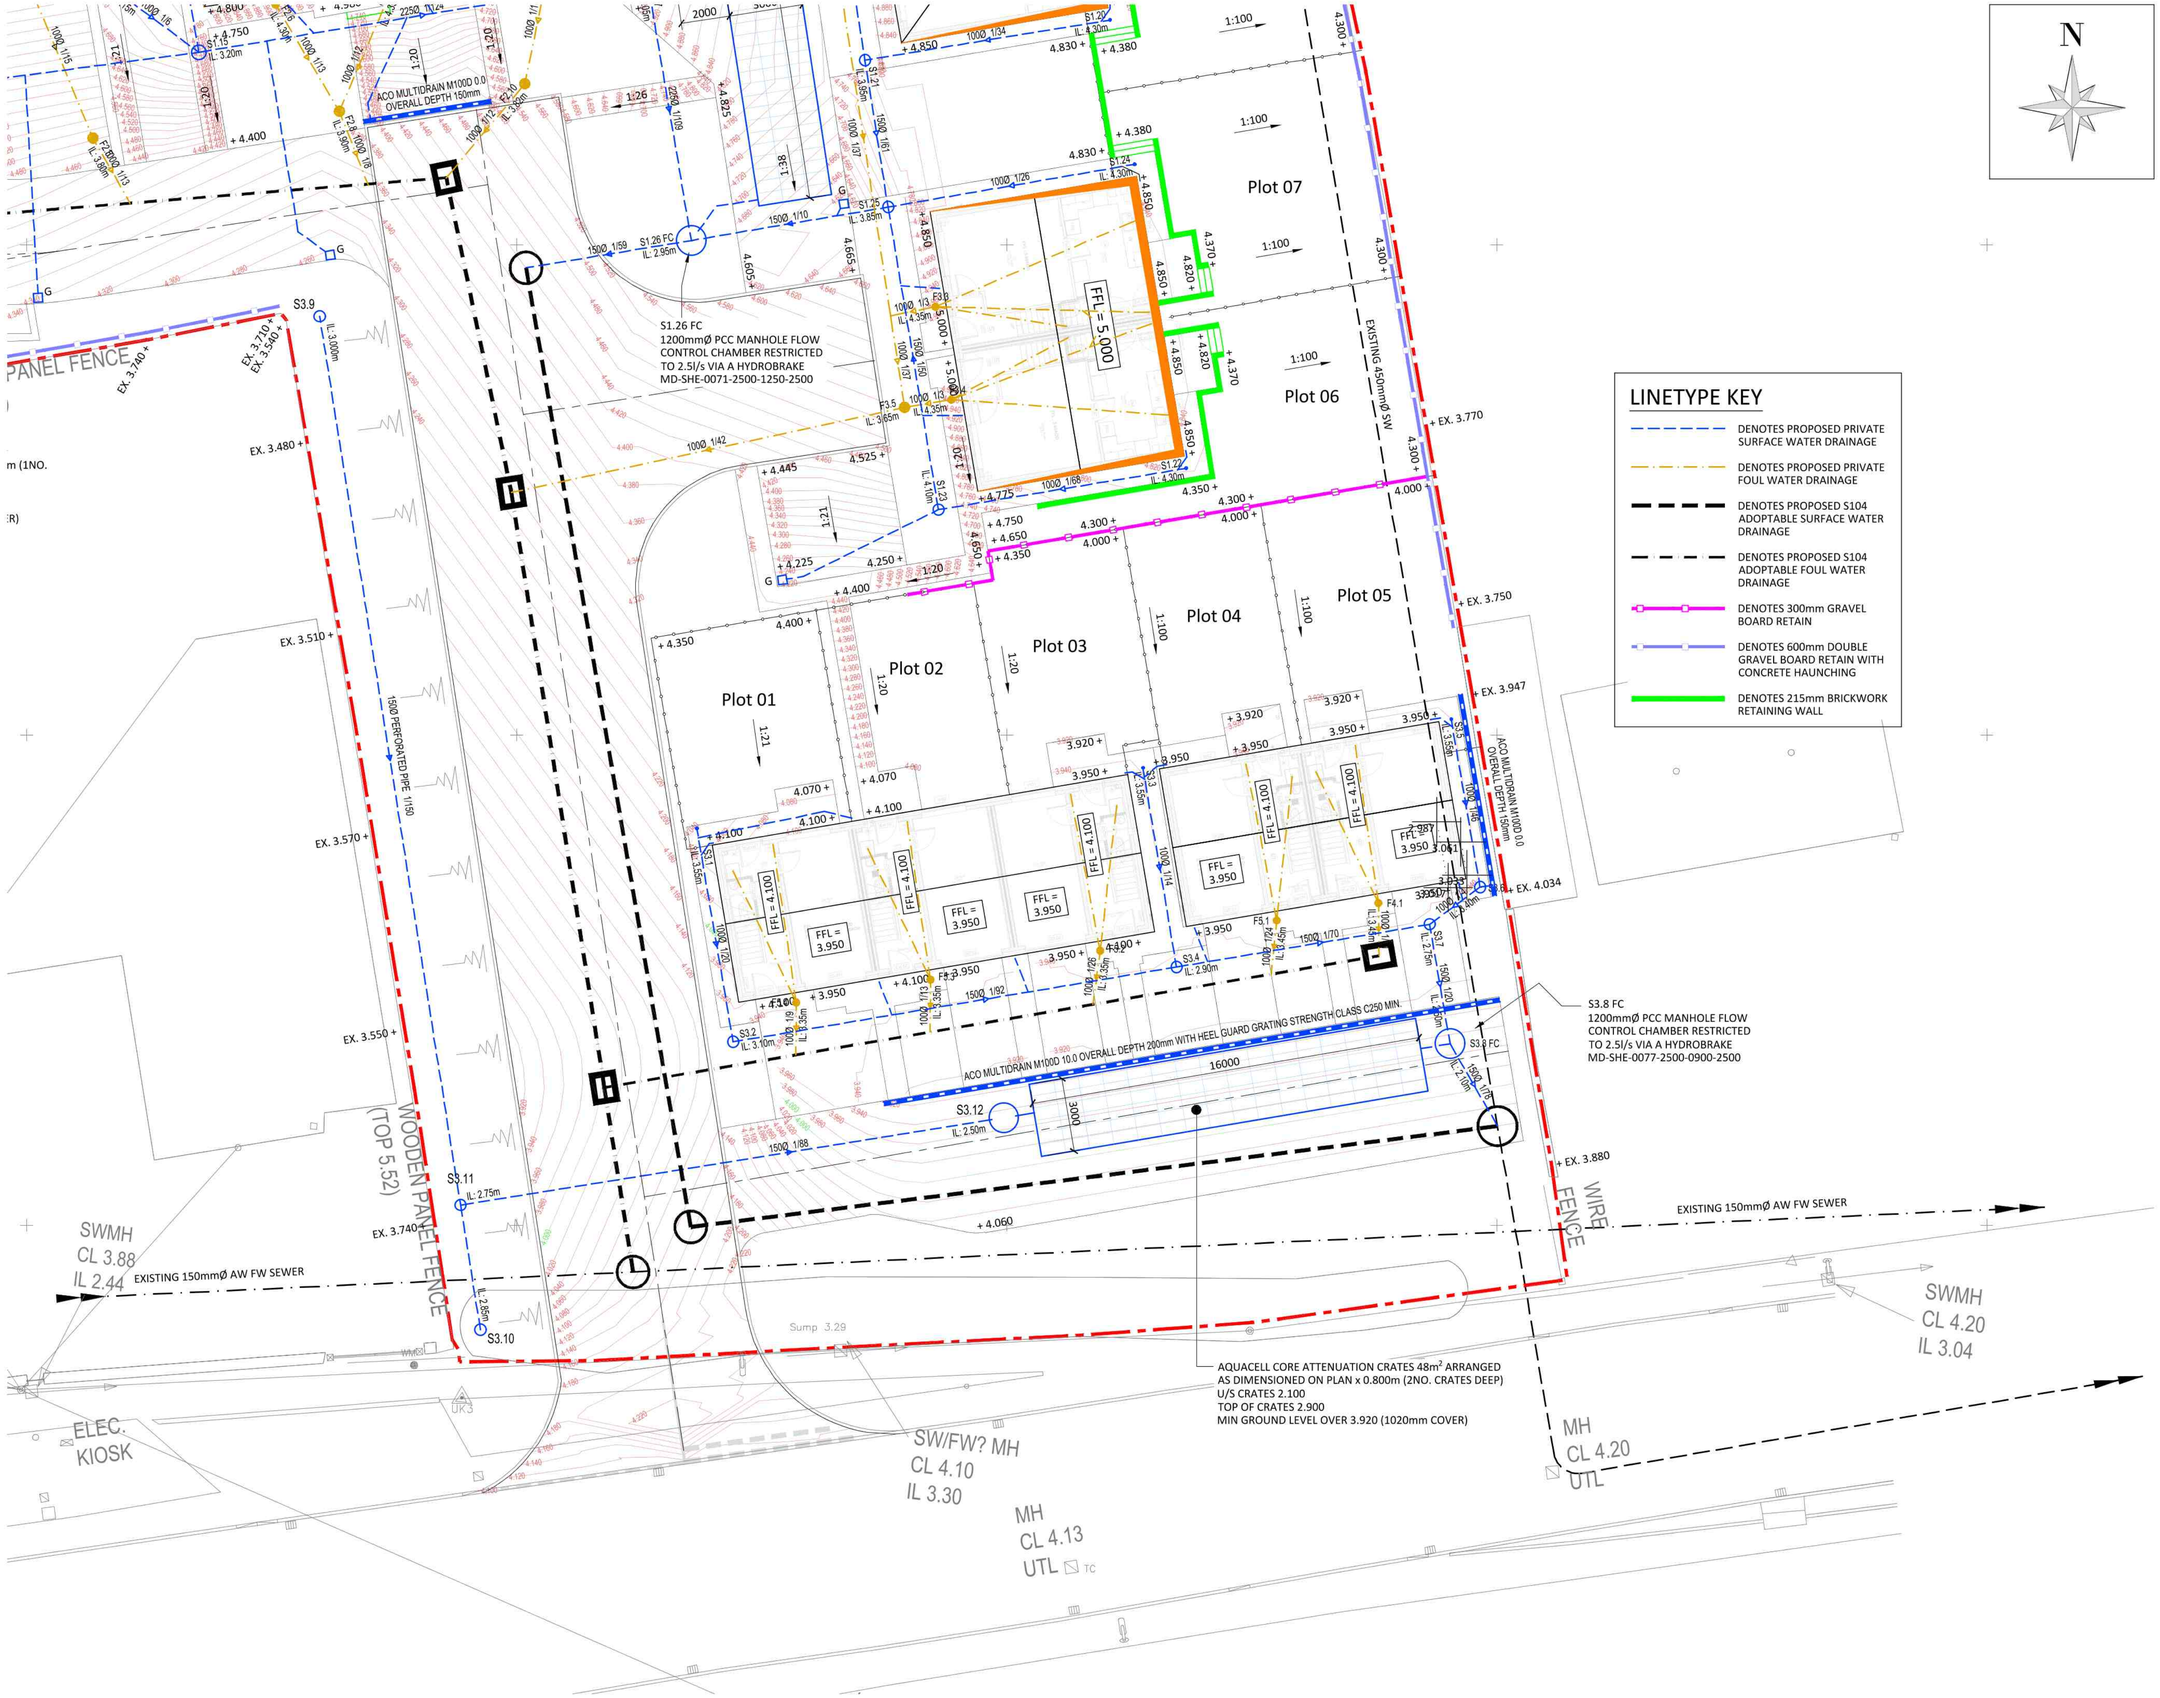

N

LINETYPE KEY

- DENOTES PROPOSED PRIVATE SURFACE WATER DRAINAGE
- DENOTES PROPOSED PRIVATE FOUL WATER DRAINAGE
- DENOTES PROPOSED S104 ADOPTABLE SURFACE WATER DRAINAGE
- DENOTES PROPOSED S104 ADOPTABLE FOUL WATER DRAINAGE
- DENOTES 300mm GRAVEL BOARD RETAIN
- DENOTES 600mm DOUBLE GRAVEL BOARD RETAIN WITH CONCRETE HAUNCHING
- DENOTES 215mm BRICKWORK RETAINING WALL

© 2020 HOWARD WARD ASSOCIATES LTD

GENERAL NOTES

1. DRAWING TO BE READ IN CONJUNCTION WITH ALL OTHER RELEVANT ENGINEERING & ARCHITECTURAL DRAWINGS AND SPECIFICATIONS. ANY CONFLICTS BETWEEN THIS DRAWING AND INFORMATION ELSEWHERE TO BE REPORTED TO THE ENGINEER AS SOON AS POSSIBLE.
2. DO NOT SCALE FROM THIS DRAWING. IF THIS DRAWING HAS BEEN RECEIVED ELECTRONICALLY IT IS THE RESPONSIBILITY OF THE RECIPIENT TO PRINT THE DRAWING TO THE CORRECT SCALE.
3. ALL DIMENSIONS ARE IN MILLIMETRES UNLESS STATED OTHERWISE. CONTRACTOR TO CHECK ALL DIMENSIONS ON SITE PRIOR TO CONSTRUCTION.
4. TEMPORARY WORKS INDICATED OR IMPLIED AS PART OF THE PROJECT SHALL BE THE RESPONSIBILITY OF THE CONTRACTOR, UNLESS NOTED OTHERWISE.

Rev	Drawn	Checked	Description	Date
C02	CB	DB	FW POP UPS AMENDED	30.09.20
C01	AB	DB	CONSTRUCTION ISSUE	12.08.20

Client
LINDUM GROUP LTD

Project
WELLAND HOSPITAL REDEVELOPMENT, SPALDING

Title
HOLBEACH ROAD SITE PRIVATE LEVELS AND DRAINAGE LAYOUT SHEET 2 OF 2

HWA CONSULTING ENGINEERS
Howard Ward Associates
Brewery House, Walkers Yard
Nottingham NG12 2FF
Tel: 0115 933 2838

Scale	Size	Drawn	Checked
1:125	A1	AB	DB

Drawing status
CONSTRUCTION

Drawing no. P19062-HWA-ZZ-XX-DR-C-5112 Rev C02