N



SHDC
Planning & Development
23 SEP 2009
Ref: 0755/09

Site Location Plan

Scale 1:1250

remway Design Ltd
2nd Floor - 58 Sheepmarket
Spalding
PE11 1BH
Tel: 01775 768 921
e-mail: enquiries@remwaydesign.co.uk


Site :
Two Storey Rear Extension at:
148 Pennygate
Spalding
PE11 1LX

Client :
Mr P Ilett

Date : *****

Scale : as noted

Drawing No:
1750 - 01(a4)

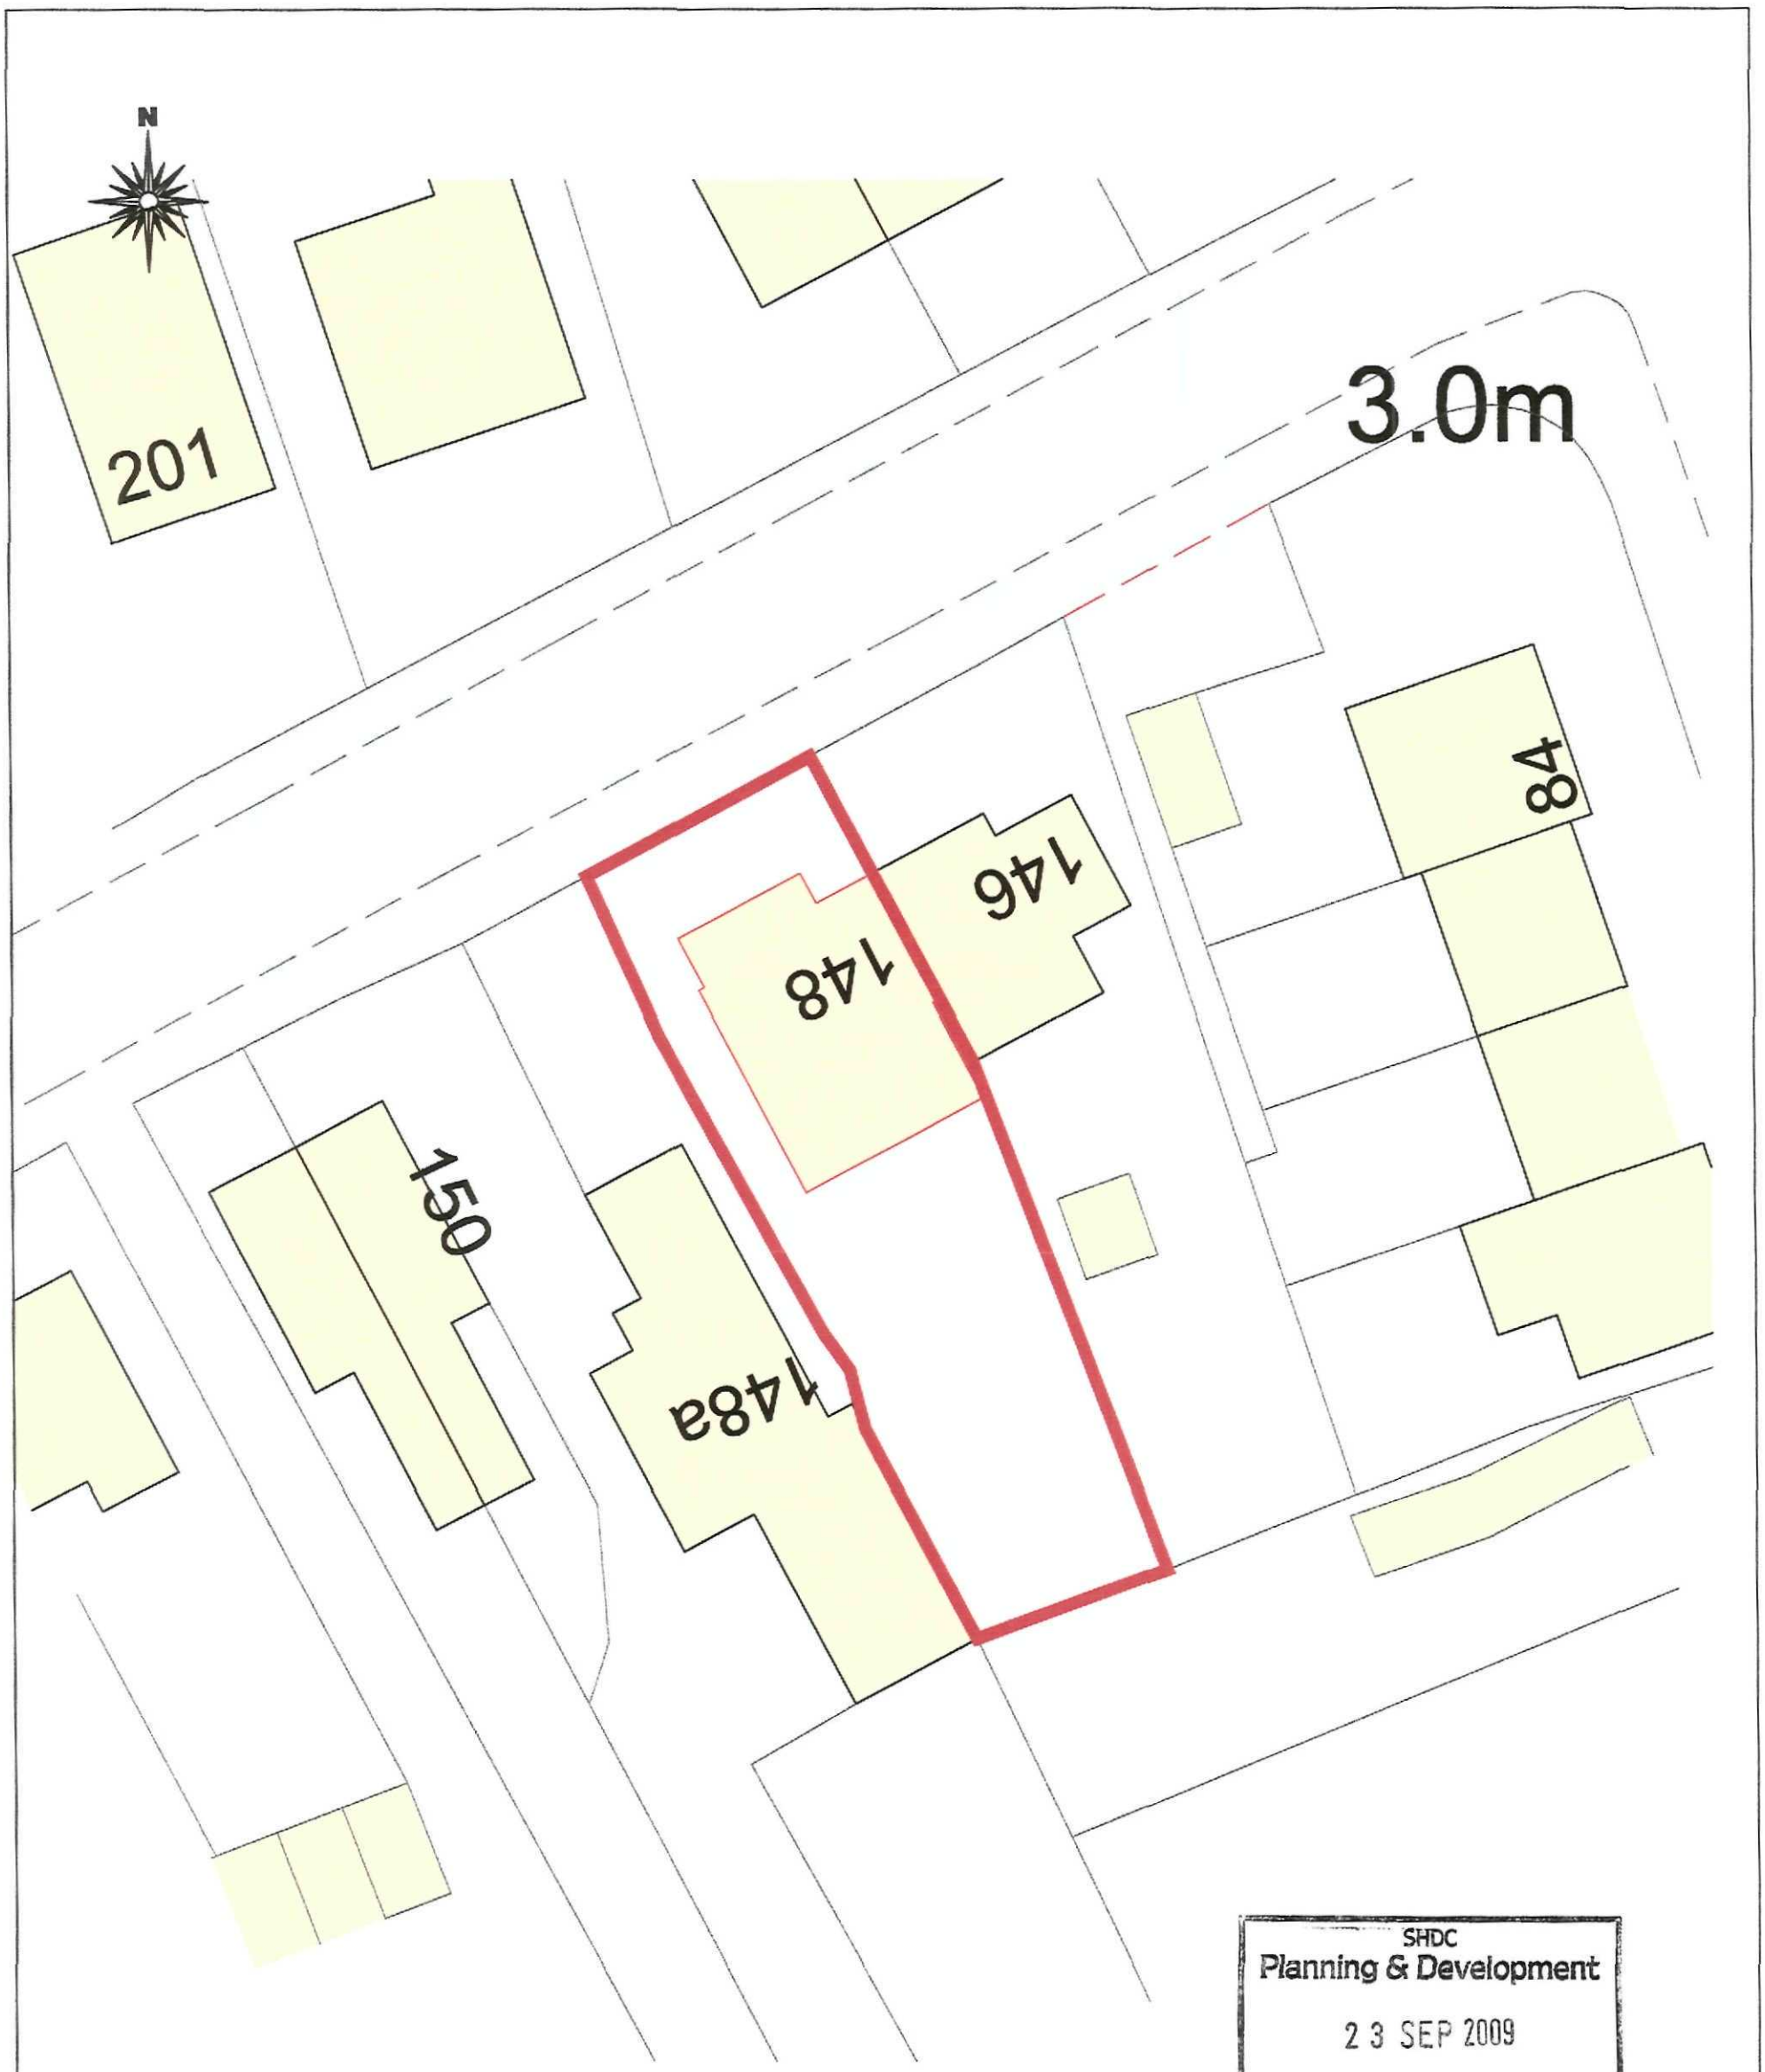

SHDC
Planning & Development
23 SEP 2009
Ref: 0755-09

Site Block Plan

Scale 1:250


remway Design Ltd
2nd Floor - 5B Sheepmarket
Spalding
PE11 1BH
Tel: 01775 768 921
e-mail: enquiries@remwaydesign.co.uk

Site :
Proposed Two Storey Rear Extension to:
148 Pennygate
Spalding
PE11 1LX

Client :
Mr P. Ilett


Date : *****
Scale : as noted

Drawing No:
1750-02(a3)

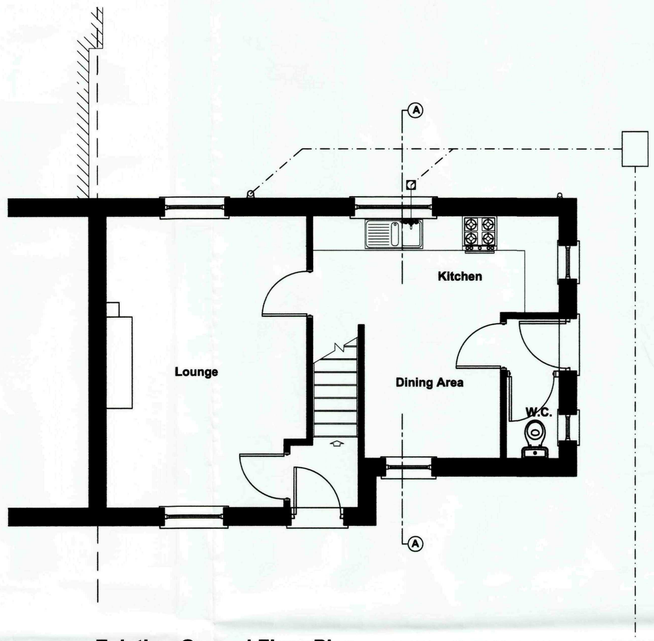


Existing Ground Floor Plan

Scale 1:50

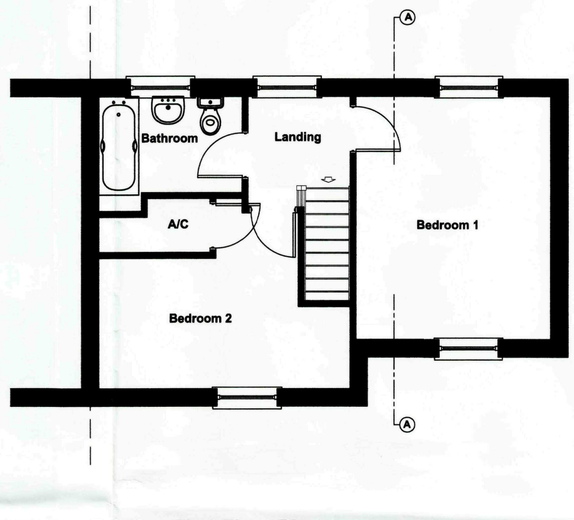


Existing First Floor Plan

Scale 1:50

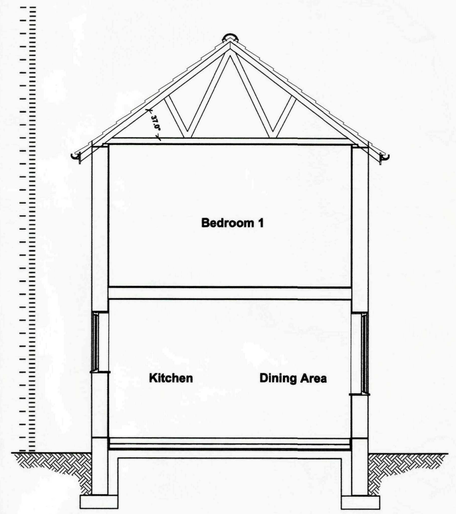

Section A-A

Scale 1:50

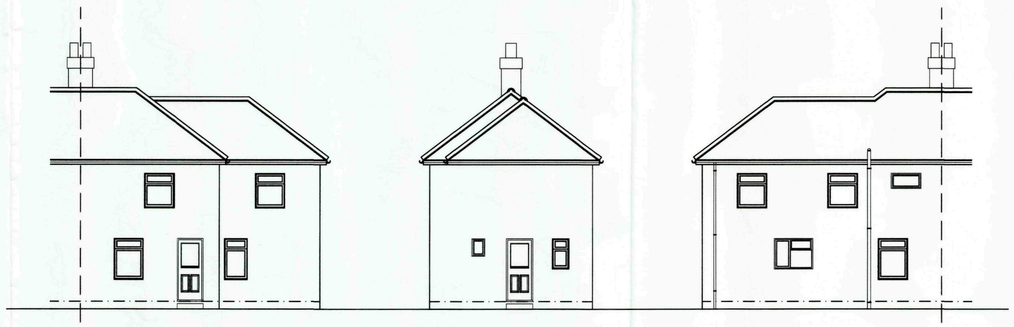

Existing Front Elevation

Scale 1:100

Existing Side Elevation

Scale 1:100

Existing Rear Elevation

Scale 1:100

SHDC
Planning & Development
23 SEP 2009
Ref: 0755/09

GENERAL CONDITIONS
Contractors are responsible for checking all dimensions on site when work commences and before ordering any materials.Any discrepancies should be brought to the attention of the Client for remedial action before commencing further.

All materials not specified to be of a standard suitable for the work proposed and be fit for purpose.All work to be in accordance with good building practise and all necessary BS codes for Workmanship on Building Sites.

Revisions

Client:
Mr P. Ilett


Site:
Proposed Two Storey Rear Extension to:
148 Pennygate
Spalding
PE11 1LX

Drg Title:
Existing Plans, Sections and Elevations


remway Design Ltd
2nd Floor - 5B Sheepmarket
Spalding
PE11 1BH
Tel : 01775 768 921
e-mail: enquiries@remwaydesign.co.uk

Drg Size	Drawing Number	Revision:
A1	1750-03	


Contractor to check all Dimensions on site prior to ordering materials / commencing work.Do Not Scale from this Drawing - If in doubt then please ask

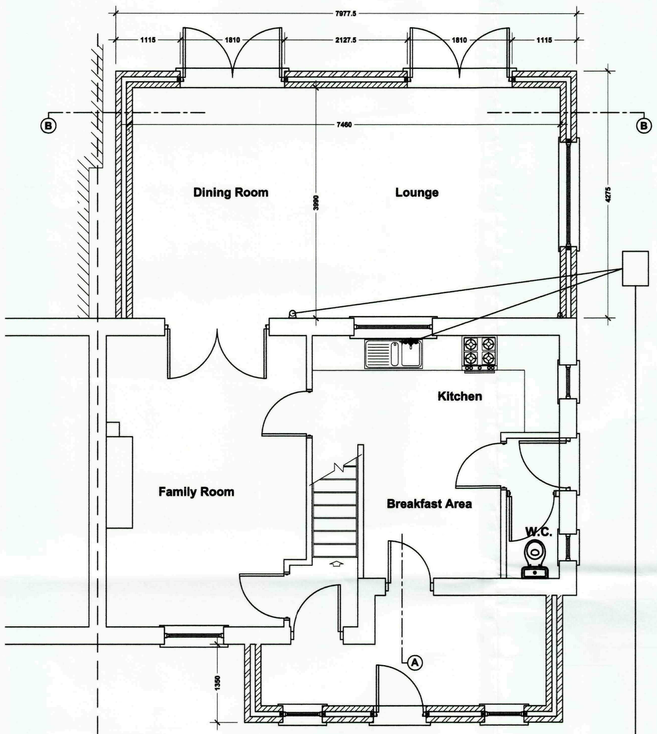

Proposed Ground Floor Plan
Scale 1:50

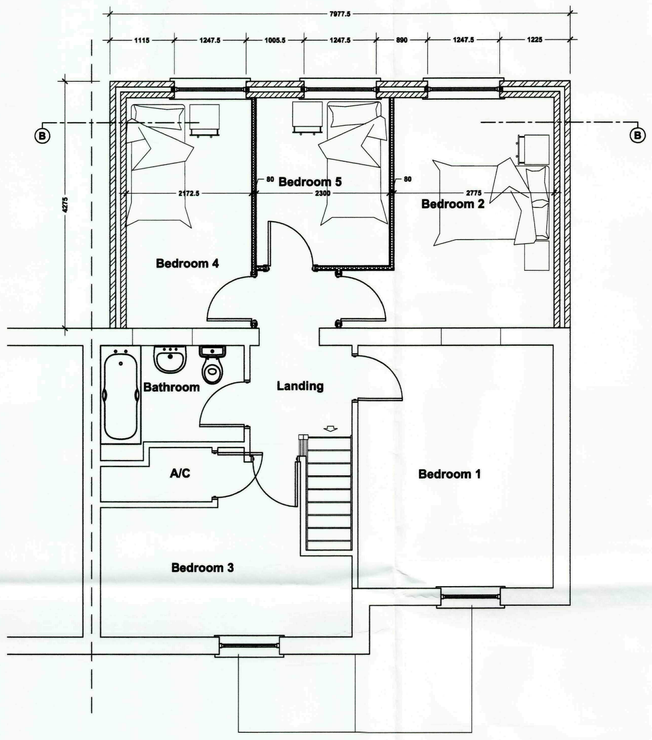

Proposed First Floor Plan
Scale 1:50

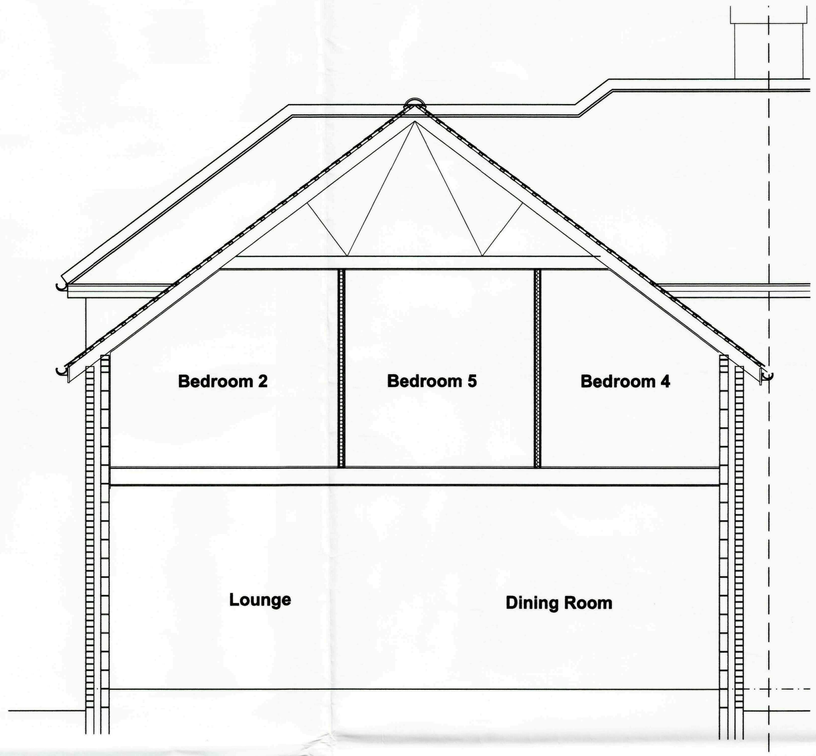

Section
Scale 1:35



Proposed Front Elevation
Scale 1:100

Proposed Side Elevation
Scale 1:100

Proposed Rear Elevation
Scale 1:100

SADC
Planning & Development
23 SEP 2009
Ref: 0755/09

GENERAL CONDITIONS
Contractors are responsible for checking all dimensions on site when work commences and before ordering any materials.Any discrepancies should be brought to the attention of the Client for remedial action before commencing further.

All materials not specified to be of a standard suitable for the work proposed and be fit for purpose.All work to be in accordance with good building practise and all necessary BS codes for Workmanship on Building Sites.

Revisions

"A" - 30.07.09 - Amended to suit Clients comments

Client:
Mr P. Ilett

Site:
Proposed Two Storey Rear Extension to:
148 Pennygate
Spalding
PE11 1LX

Drg Title:
Proposed Plans, Sections and Elevations

remway Design Ltd
2nd Floor - 5B Sheepmarket
Spalding
PE11 1BH
Tel : 01775 768 921
e-mail: enquiries@remwaydesign.co.uk

Drg Size	Drawing Number	Revision:
A1	1750-04	"A"

Contractor to check all Dimensions on site prior to ordering materials / commencing work.Do Not Scale from this Drawing - If in doubt then please ask