
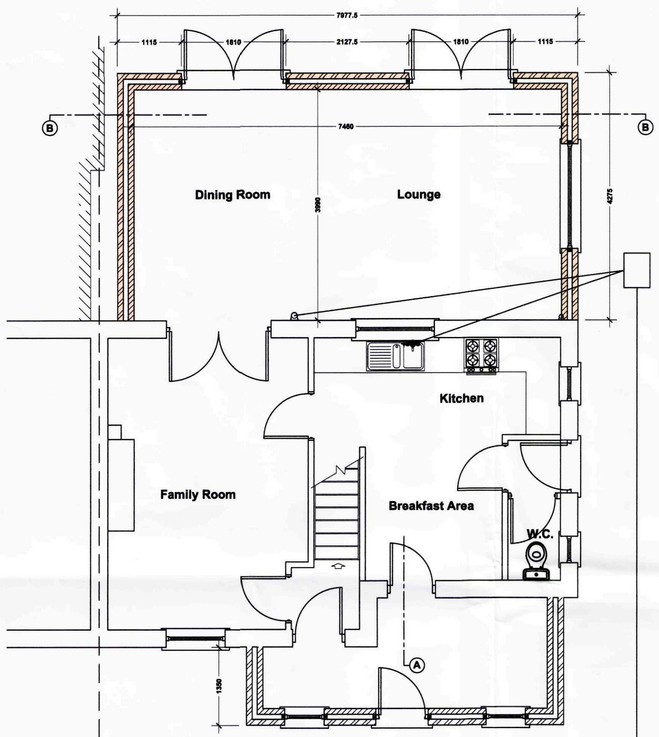



Proposed Ground Floor Plan

Scale 1:50

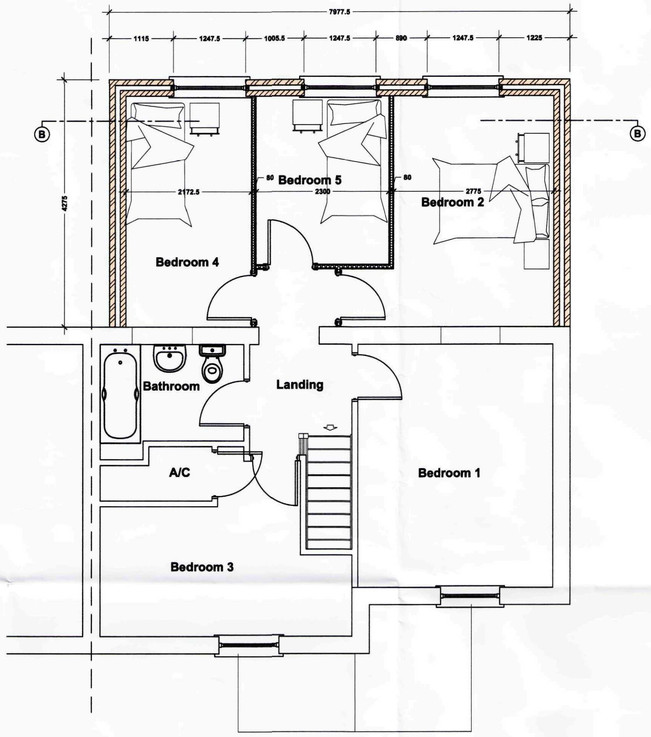

Proposed First Floor Plan

Scale 1:50

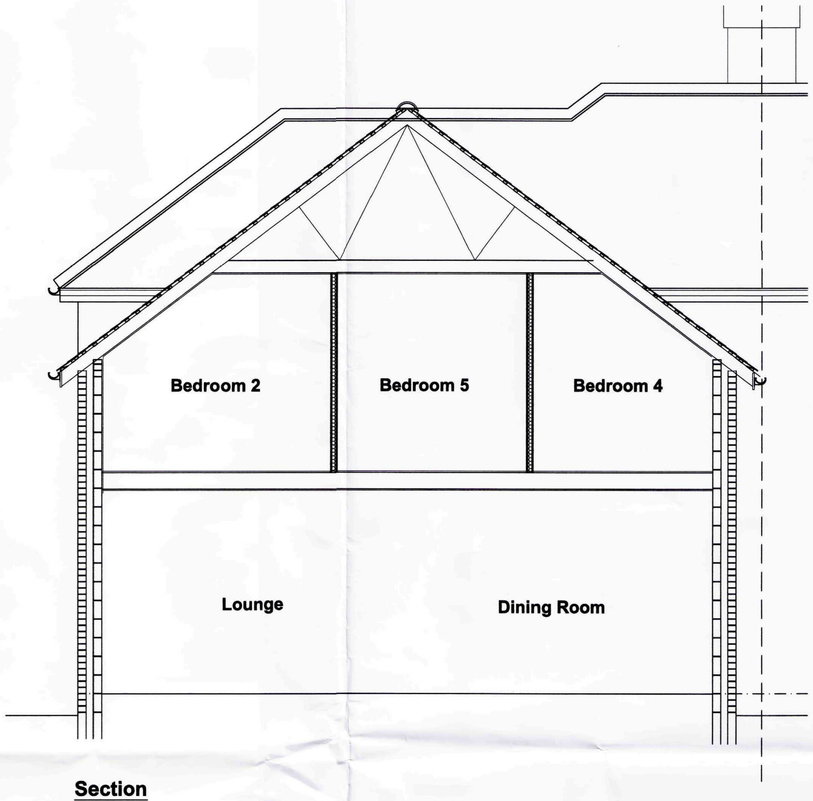

Section

Scale 1:35



Proposed Front Elevation

Scale 1:100

Proposed Side Elevation

Scale 1:100

Proposed Rear Elevation

Scale 1:100

Proposed Side Elevation

Scale 1:100

3HDC
Planning & Development
07 OCT 2009
Ref: 0755-09

GENERAL CONDITIONS
Contractors are responsible for checking all dimensions on site when work commences and before ordering any materials.Any discrepancies should be brought to the attention of the Client for remedial action before commencing further.

All materials not specified to be of a standard suitable for the work proposed and be fit for purpose.All work to be in accordance with good building practise and all necessary BS codes for Workmanship on Building Sites.

Revisions

"B" - 07.10.09 - Blank Side Elevation added
"A" - 30.07.09 - Amended to suit Clients comments

Client:
Mr P. Ilett

Site:
Proposed Two Storey Rear Extension to:
148 Pennygate
Spalding
PE11 1LX

Drg Title:
Proposed Plans, Sections and Elevations

remway Design Ltd
2nd Floor - 5B Sheepmarket
Spalding
P E 1 1 1 B H
Tel : 01775 768 921
e-mail: enquiries@remwaydesign.co.uk

Drg Size	Drawing Number	Revision:
A1	1750-04	"B"

Contractor to check all Dimensions on site prior to ordering materials / commencing work.Do Not Scale from this Drawing - If in doubt then please ask