"Treetops", The Raceground, Spalding, PE11 3AP Tel : 01775 768 921


Contractors are responsible for checking all dimensions on site prior to work commencing.Due to areas of the structure being covered, unexposed or otherwise inaccessible the notes / specifications of existing materials are subject to confirmation of site when it is feasible to expose the relevant areas of construction. All material schedules are given in good faith and for pricing purposes only. It is the responsibility of the contractor to check their accuracy before ordering any materials. Remway Design accepts no responsibility for the accuracy of these material schedules.

00-Structural Foundation Schedule

Length	Width	Foundation Thickness	Volume
2986.8	700.0	225.0	0.58 m³
3653.6	700.0	225.0	0.58 m³
2686.8	700.0	225.0	0.47 m³
525.0	700.0	225.0	0.04 m³
7247.8	700.0	225.0	1.19 m³
750.0	700.0	225.0	0.07 m³
7547.8	700.0	225.0	1.19 m³
1667.0	700.0	225.0	0.32 m³
1469.7	700.0	225.0	0.04 m³
900.6	700.0	225.0	0.23 m³
882.6	700.0	225.0	0.01 m³
1045.4	700.0	225.0	0.05 m³
4028.6	450.0	225.0	0.37 m³
Grand total: 13			5.12 m³

01-Blockwork below Ground

Length	Material: Area	Block Qtys
225.0	0.71 m²	7
1025.0	0.95 m²	9
450.0	1.01 m²	10
745.5	1.01 m²	10
370.5	1.06 m²	11
745.5	1.58 m²	16
1879.0	2.12 m²	21
2987.0	3.63 m²	36
2987.0	4.03 m²	40
4321.0	4.22 m²	42
3653.5	4.93 m²	49
7548.0	9.78 m²	98
7548.0	10.19 m²	102
Grand total: 13	45.21 m²	451

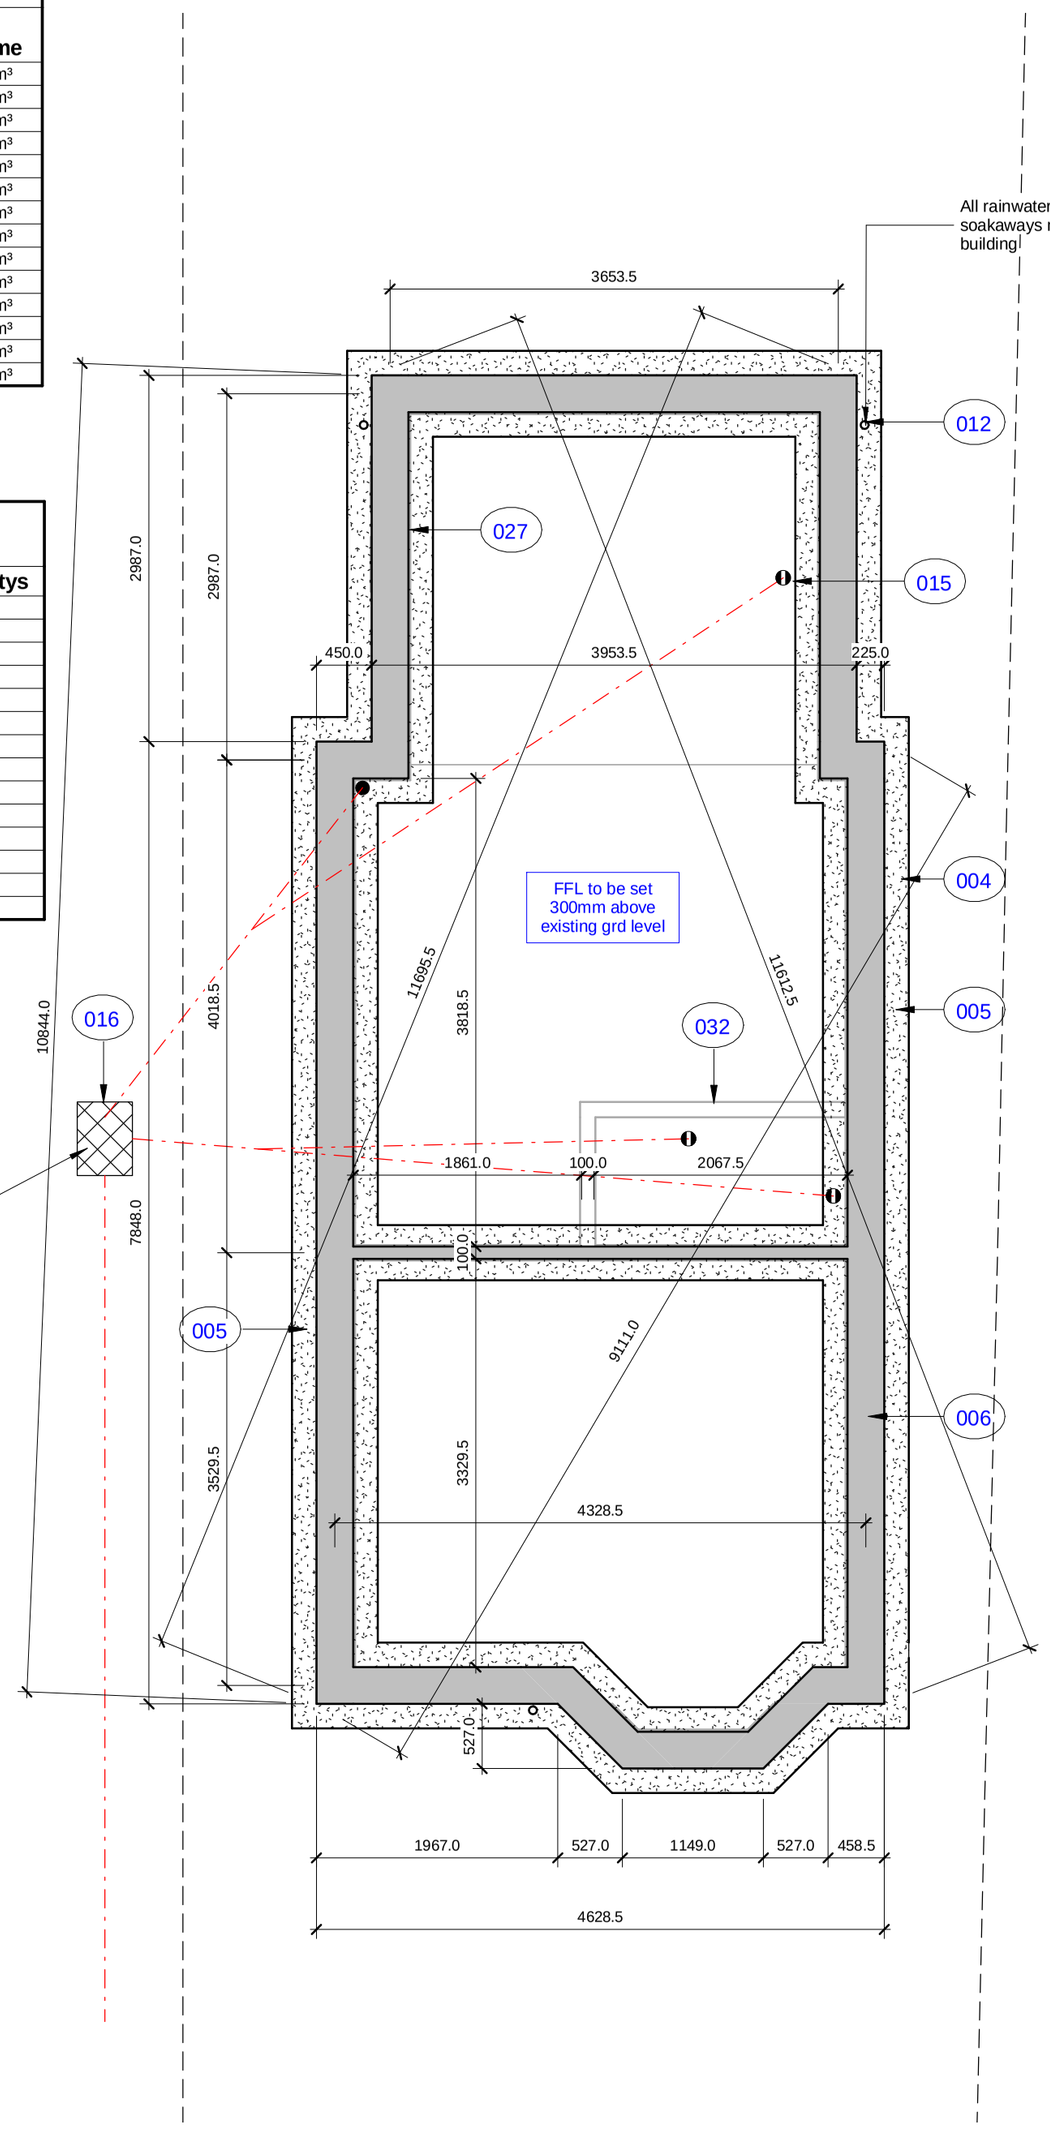

00 - Foundation Plan

1 : 50

Drg No 2562 - 08

129 Pennygate, Spalding

Foundation Plan