
Contractor to check all Dimensions on site prior to ordering materials / commencing work.Do Not Scale from this Drawing - If in doubt then please ask

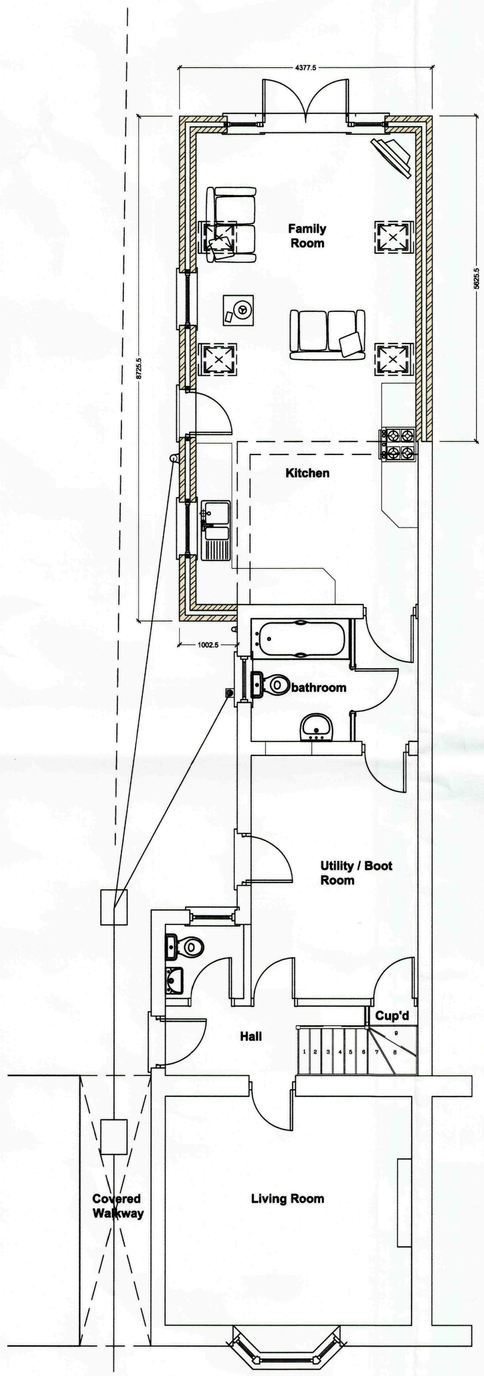


Proposed Ground Floor Plan
Scale 1:50




Proposed Side Elevation
Scale 1:100



Proposed Rear Elevation
Scale 1:100

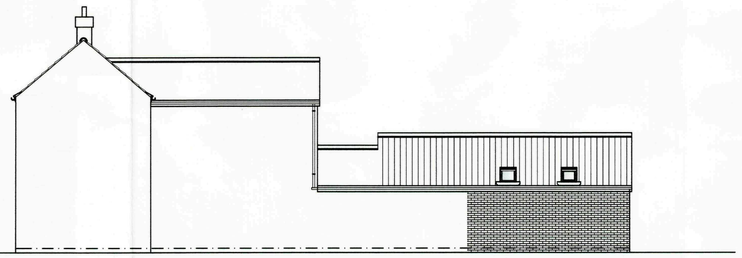

Proposed Side Elevation
Scale 1:100

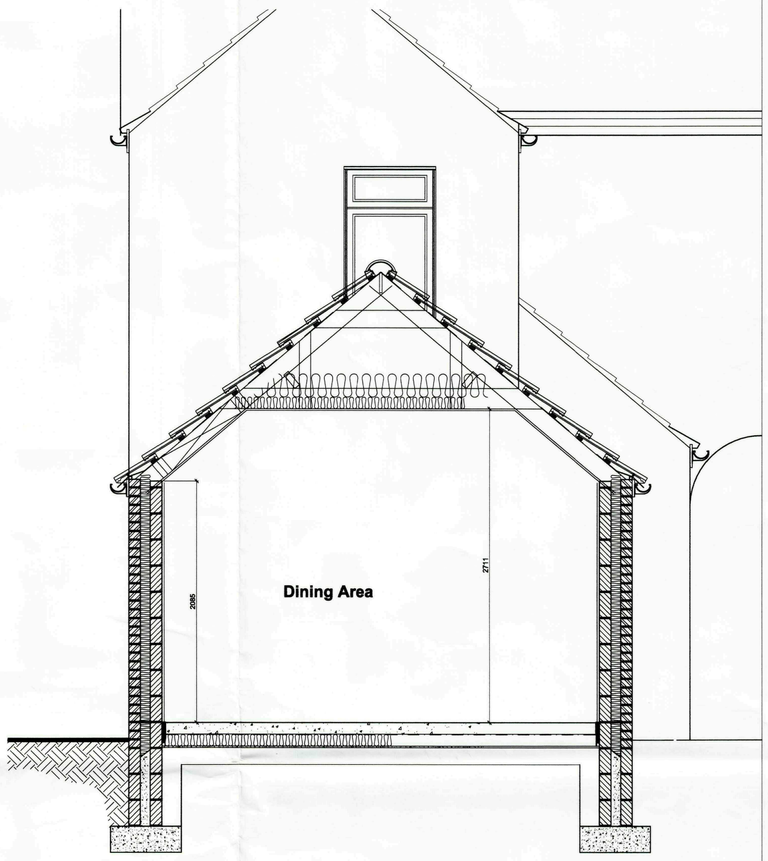

Proposed Section
Scale 1:25

SHDC
Planning & Development
2 3 SEP 2009
Ref: 0157-09

GENERAL CONDITIONS
Contractors are responsible for checking all dimensions on site when work commences and before ordering any materials.Any discrepancies should be brought to the attention of the Client for remedial action before commencing further.

All materials not specified to be of a standard suitable for the work proposed and be fit for purpose.All work to be in accordance with good building practise and all necessary BS codes for Workmanship on Building Sites.

Revisions

B - 23.09.09 - Amended to suit the Clients comments
A - 10.04.09 - Amended to suit the Clients comments

Client:
Mr C Bosworth


Site:
57 Hawthorne Bank
Spalding
PE11 1JJ

Drg Title:
Proposed Elevations and Floor Plans


remway Design Ltd
2nd Floor - 5B Sheepmarket
Spalding
P E 1 1 1 B H
Tel : 01775 768 921
e-mail: enquiries@remwaydesign.co.uk

Drg Size	Drawing Number	Revision:
A1	1532-02	"B"

Contractor to check all Dimensions on site prior to ordering materials / commencing work.Do Not Scale from this Drawing - If in doubt then please ask

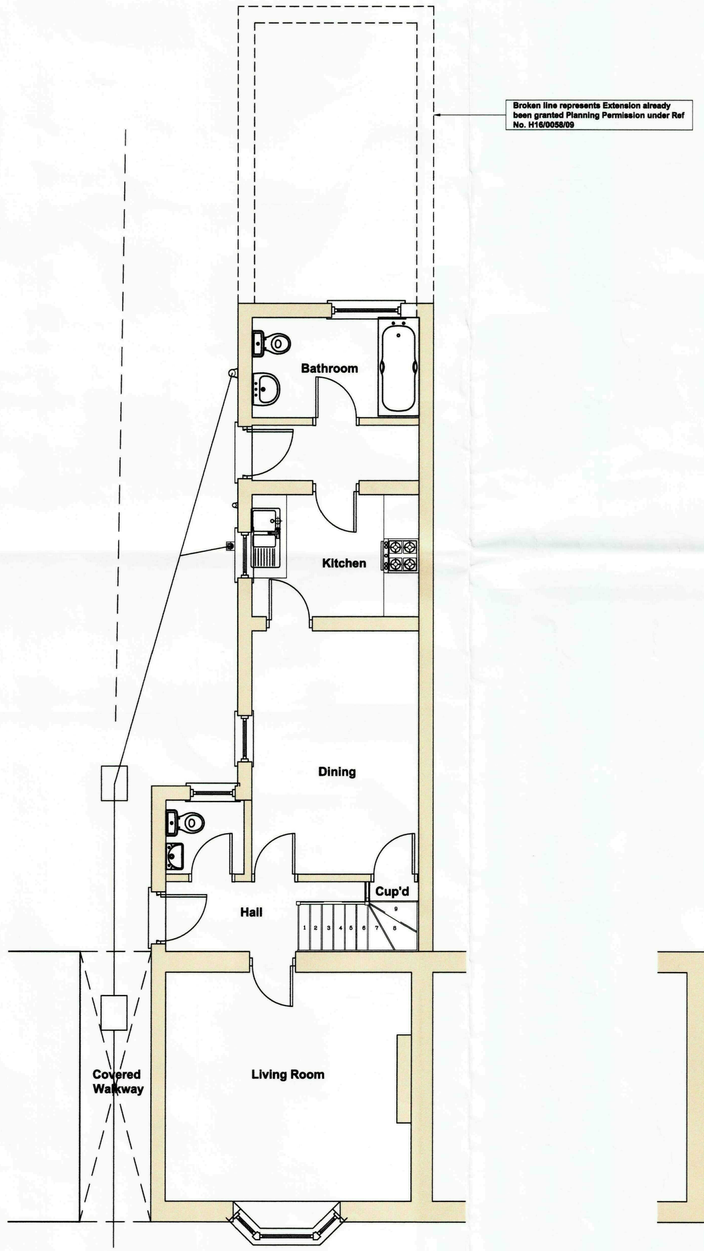


Existing Ground Floor Plan
Scale 1:50

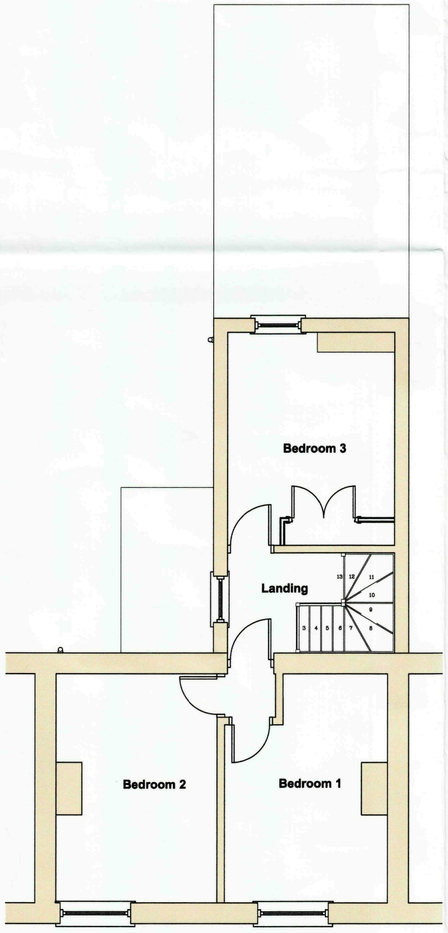


Existing First Floor Plan
Scale 1:50



Existing Side Elevation
Scale 1:100

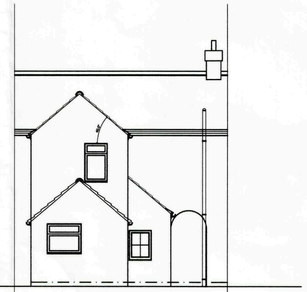

Existing Rear Elevation
Scale 1:100

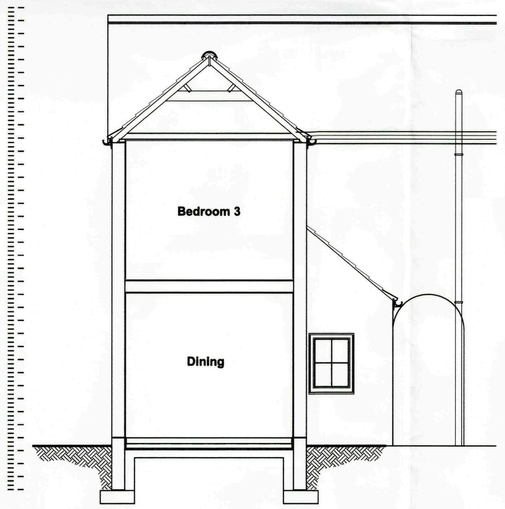

Existing Section
Scale 1:50

SHDC
Planning & Development
2 3 SEP 2009
Ref: 0157-09

GENERAL CONDITIONS
Contractors are responsible for checking all dimensions on site when work commences and before ordering any materials.Any discrepancies should be brought to the attention of the Client for remedial action before commencing further.

All materials not specified to be of a standard suitable for the work proposed and be fit for purpose.All work to be in accordance with good building practise and all necessary BS codes for Workmanship on Building Sites.

Revisions

A - 10.04.09 - Amended to suit the Clients comments

Client:
Mr C Bosworth

Site:
57 Hawthorne Bank
Spalding
PE11 1JJ

Drg Title:
Existing Elevations and Floor Plans

remway Design Ltd
2nd Floor - 5B Sheepmarket
Spalding
PE11 1BH
Tel : 01775 768 921
e-mail: enquiries@remwaydesign.co.uk

Drg Size	Drawing Number	Revision:
A1	1532-01	"A"