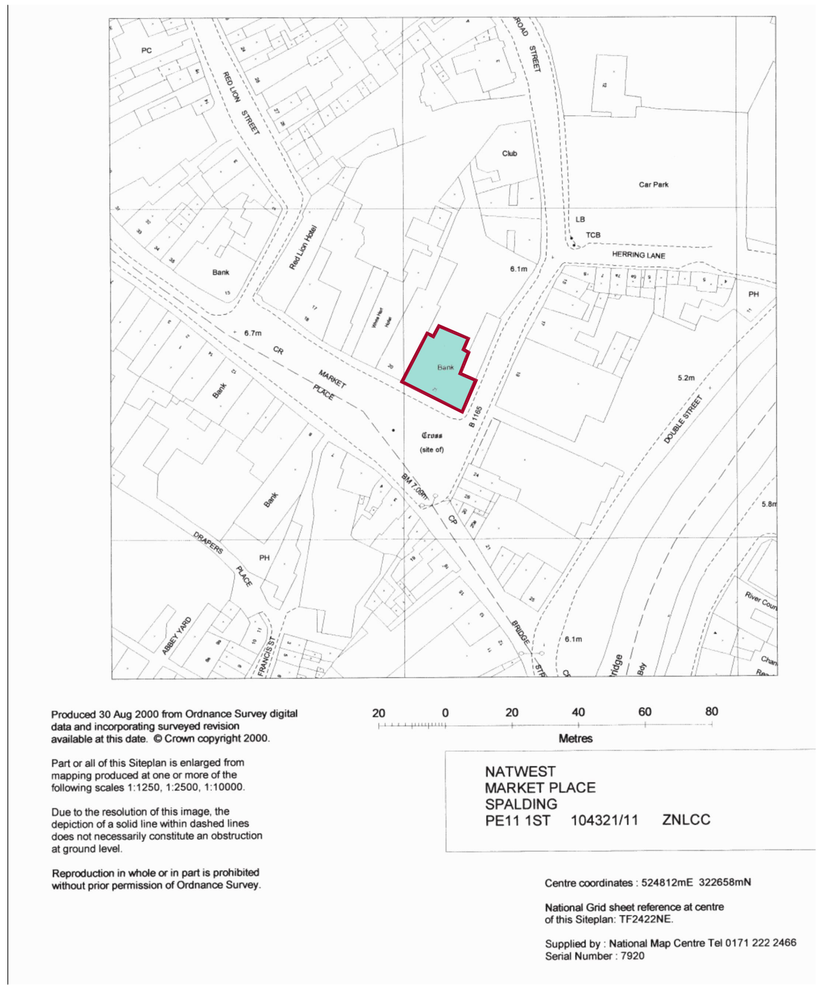


Location Plan
Scale: 1:1250

Site Plan provided by Ordnance survey 2000

Group Property

Notes:

This drawing is the copyright and property of The Royal Bank of Scotland plc.
It must not be copied or published without written consent.

Please work to figured dimensions.

STYLES&WOOD DESIGN
Aspect House
Manchester Road
Altrincham WA14 5PG
t: +44 (0)161 926 6000
www.stylesandwood.co.uk

rev	description	date

RBS
The Royal Bank of Scotland Group

project
SPALDING
MARKET PLACE, SPALDING
LINCOLNSHIRE PE11 1ST

title
SITE AND LOCATION PLAN

EXISTING

scale			
	1:500 1:1250 @ A1		
drn	BDR	chk -	app
date	03.09.14	date -	date

consultants' drawing number
D0572-146

brand