

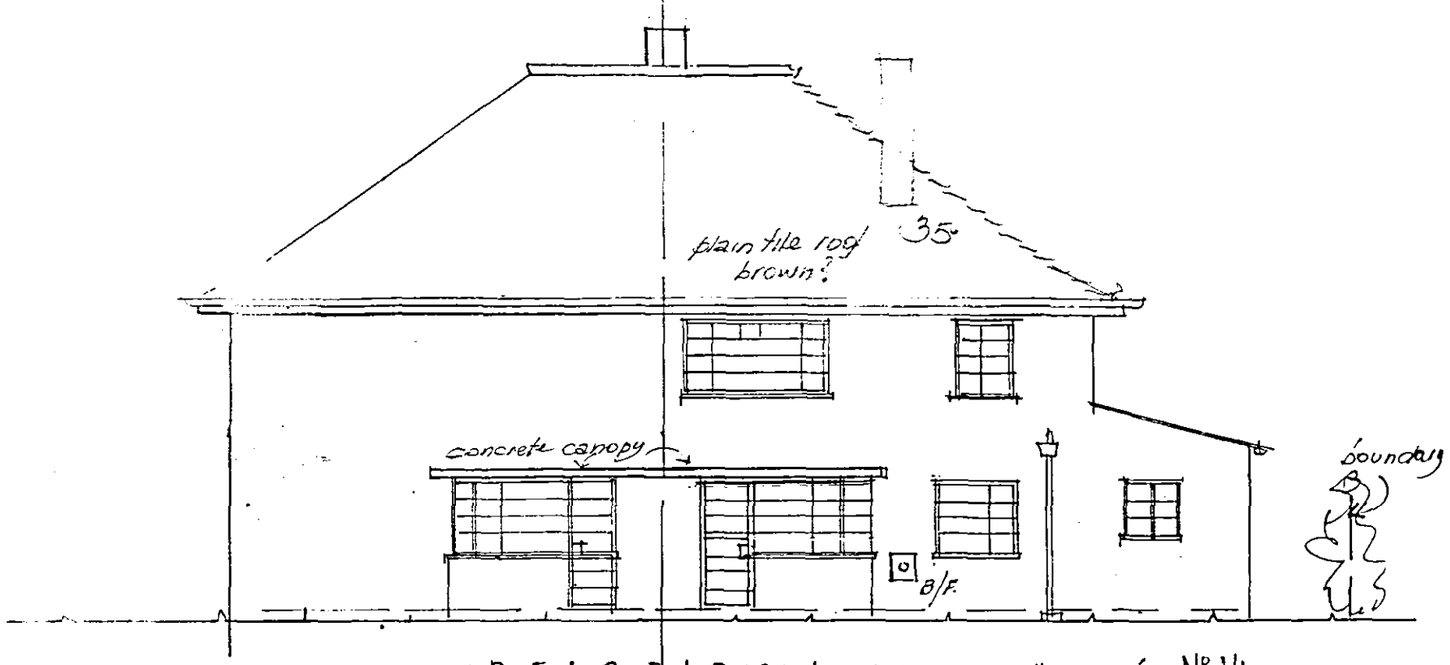



· REAR ELEVATION · north-east · Nº 14

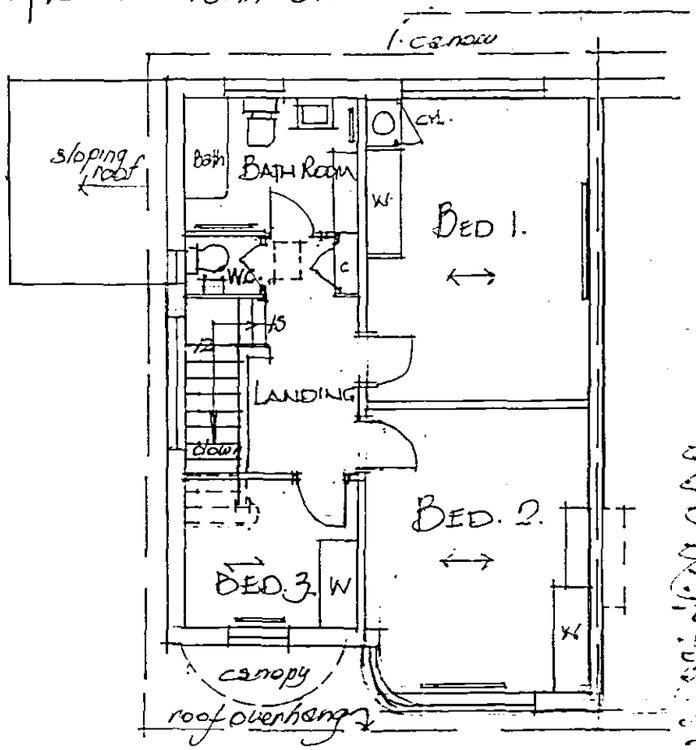

Planning Development
13 JUN 2003
Ref 0758/03

DETERMINED
PLAN

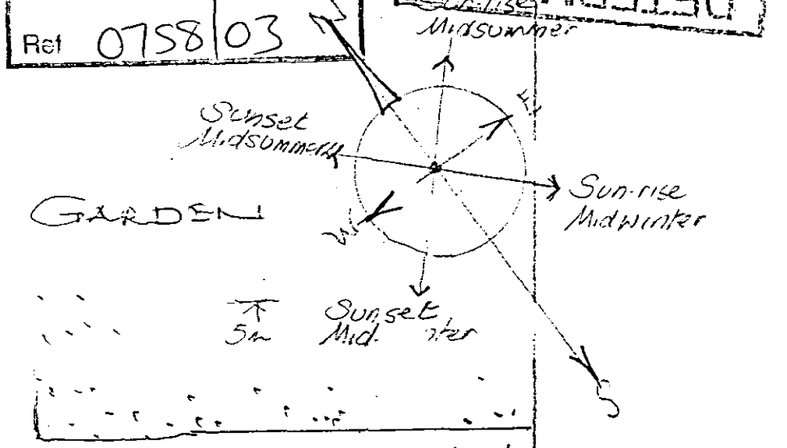

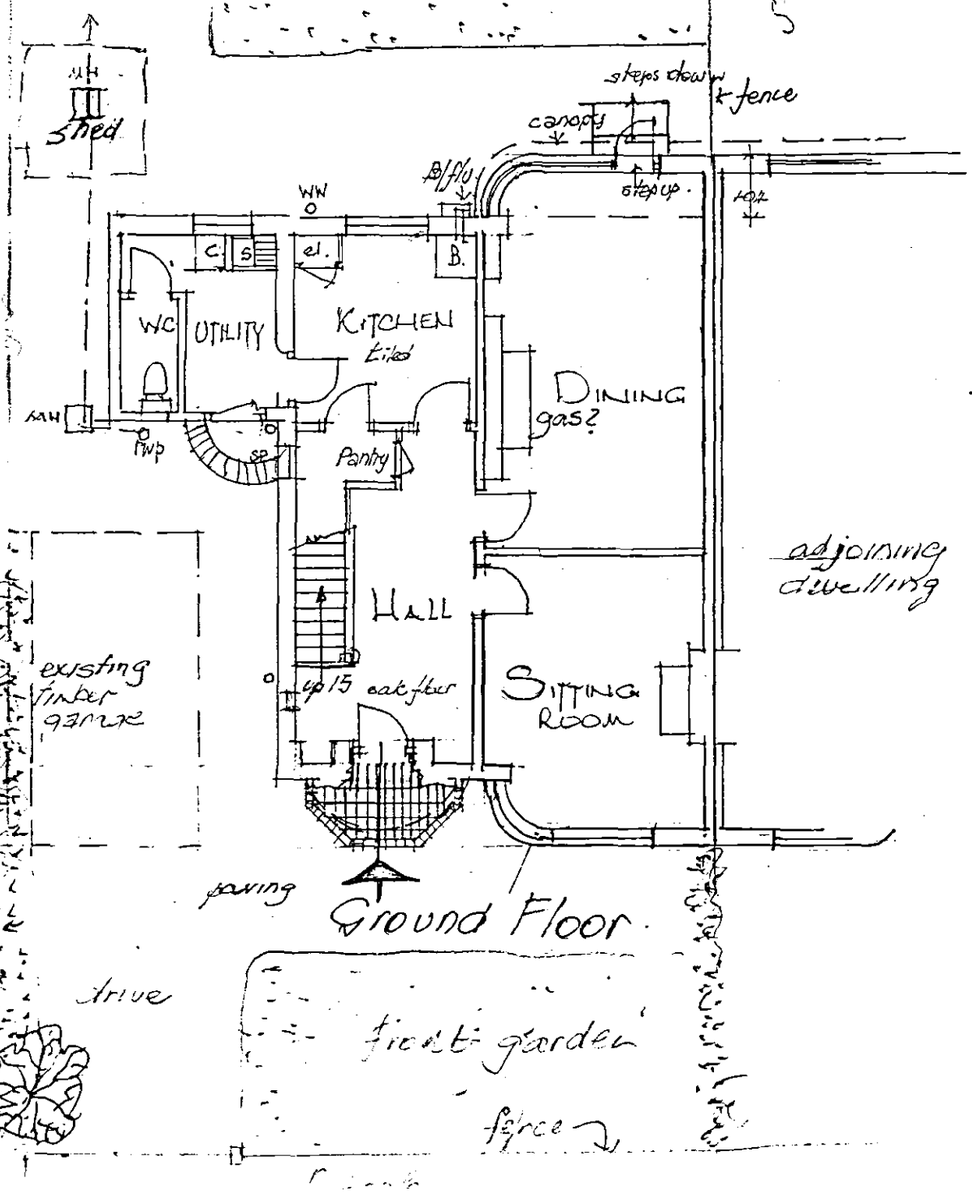

SURVEY of Nº 14 CLEY HALL DRIVE · SPALDING · First Floor

for Mr. R. DENTON & Miss M. MARTIN · 10th Feb. 2003 · Scale : 1:100mm

M. E. Cresswell.

Mary E. Cresswell MBIAT CIOB
4 Victoria Mews
Spalding, Lincolnshire
Tel: Business 01775 762343
Home: 01775 72365(illegible)