

Contractor to check all Dimensions on site prior to ordering materials / commencing work.Do Not Scale from this Drawing - If in doubt then please ask


Ref: 7S8/06
1 0 JUL 2006
Planning & Env...

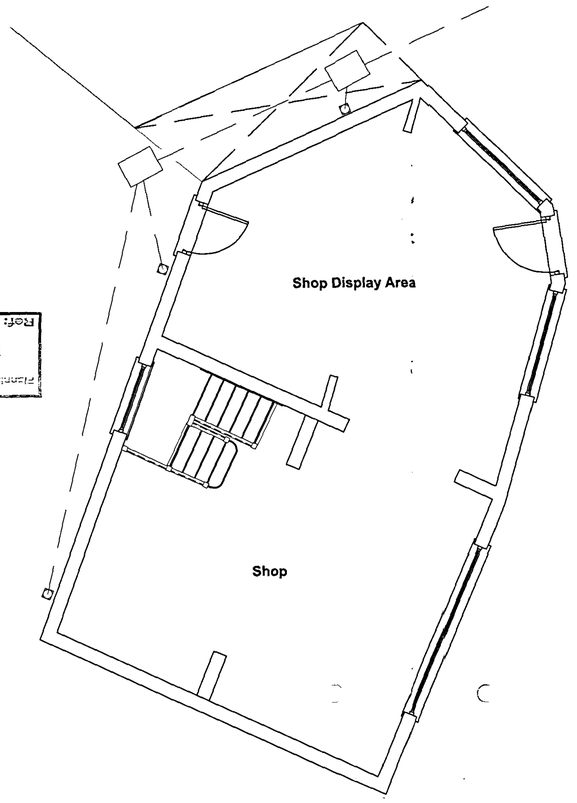



## Existing Ground Floor Plan
Scale 1:50

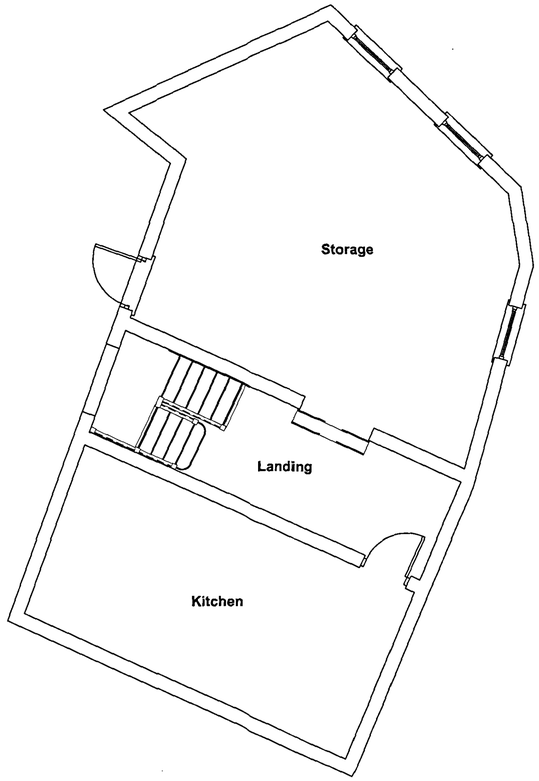


## Existing First Floor Plan
Scale 1:50

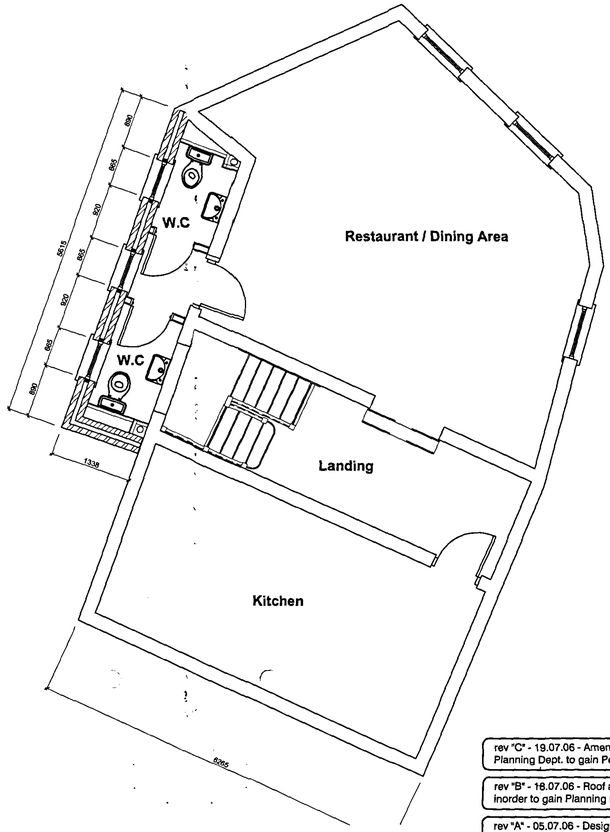



## Proposed First Floor Plan
Scale 1:50

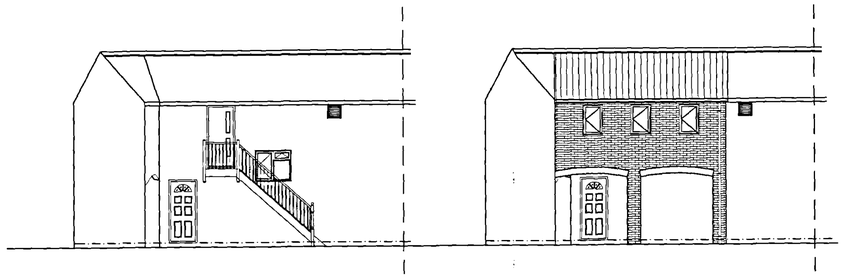


## Existing Rear Elevation
Scale 1:100




## Proposed Rear Elevation
Scale 1:100

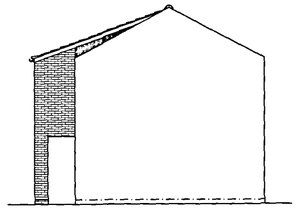


## Proposed Side Elevation
Scale 1:100

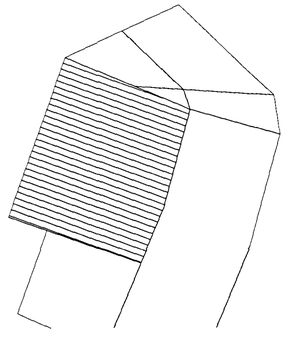

## Proposed Roof Plan
Scale 1:100

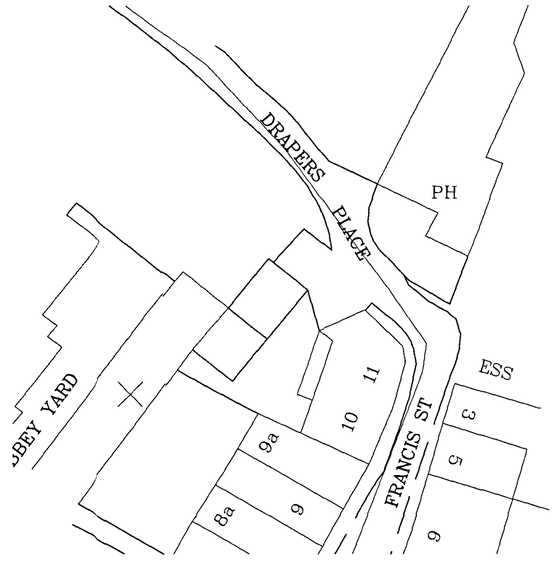


## Site Block Plan
Scale 1:500

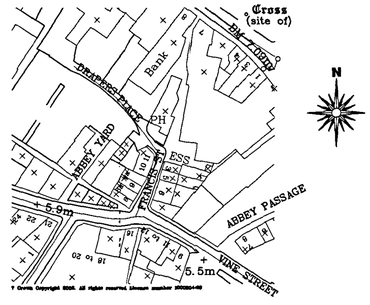


## Site Location Plan
Scale 1:1250

rev "C" - 19.07.06 - Amended again to suit the Planning Dept. to gain Permission

rev "B" - 18.07.06 - Roof amended to Monopitch inorder to gain Planning Permission

rev "A" - 05.07.06 - Design amended to suit the Planning Dept.

GENERAL CONDITIONS
Contractors are resonsible for checking all dimensions on site when work commences and before ordering any materials.Any discrepancies should be brought to the attention of the Client for remedial action before commencing further.

All details shown are based on typical site conditions for that area, any abnormal conditions should be brought to the attention of the Client and Local Authority.

The notes shown are mainly to cover the requirements of Building Regulations and should not be treated as full specification.

No allowance has been made for any Structural Calculations,a "SAP" calculation, Soil Investigation or Flood Risk Assessment.If deemed necessary then these will be a chargeable extra.All steel beam sizes shown on drawing are all subject to confirmation from Structural Engineer.

All materials not specified to be of a standard suitable for the work proposed and be fit for purpose.All work to be in accordance with good building practise and all necessary BS codes for Workmanship on Building Sites.

Client :

**Mr K Sergison**
10/11 Francis Street
Spalding
PE11 1AT

Site :

**Proposed Toilet Extension to Existing Shop Premises**

remway design Ltd
2 Red Lion Street
Spalding
PE11 1SX
Tel / Fax: 01775 768 921
Mobile : 07815 112 058
e-mail: jason@remwaydesign.co.uk

Date : may06 | Scale : As Noted

Drawing No:

**rem 1215 - 01"C"**