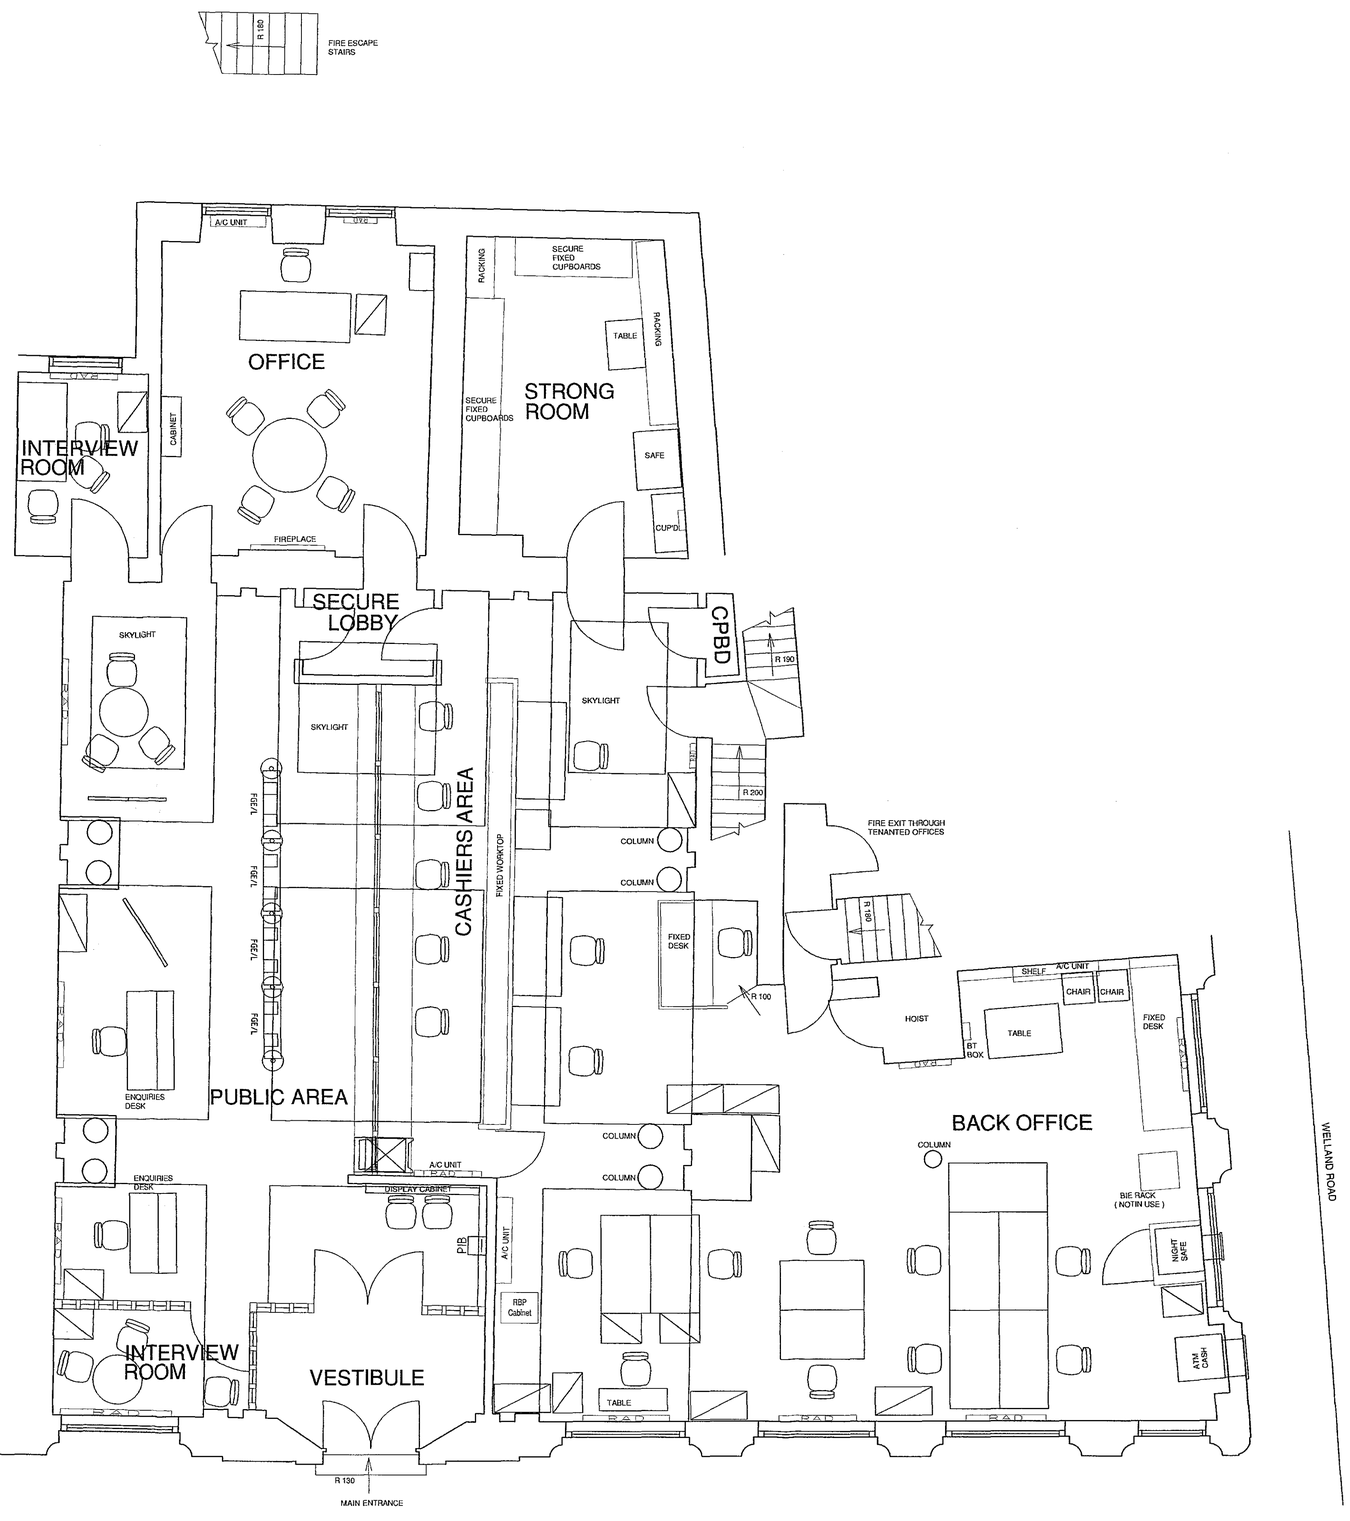


lewis & hickey ltd
architects

11 Gregory Boulevard
Nottingham
NG7 6LB
UK
tel 0115 962 9000
fax 0115 962 9001
e-mail – all@lewhick.com

also at:

17 Dorset Square
London
NW1 6QB
UK
tel 0207 724 1611
fax 0207 724 2282
e-mail – all@lewhick.com

18 Farnham Road
Guildford, Surrey
GU1 4XA
UK
tel 01483 560908
fax 01483 564522
e-mail – all@lewhickyguildford.com

1 St Bernards Row
Edinburgh
EH4 1HW
UK
tel 0131 343 6222
fax 0131 332 7332
e-mail – all@lewhickyedinburgh.com

1. All boundaries, dimensions and levels are to be checked on site before construction and any discrepancies are to be reported to the Architect.
2. Partial Service. Any discrepancies with site or other information is to be advised to the Architect and direction or approval is to be sought before the implementation of the detail.
3. Roads and site plans are reproduced under licence from the Ordnance Survey.
4. Do not scale from this drawing.
5. For the purpose of re-ordnancing. All relevant parties must check this information prior to implementation for any purpose and report any discrepancies to the Architect.
6. Drawings by others unchecked by Lewis & Hickey

rev	description	date

The Royal Bank of Scotland Group

Property & Facilities Drummond House
1 Redheughs Avenue Edinburgh EH12 9JN

project
SPALDING
MARKET PLACE, SPALDING
LINCOLNSHIRE, PE11 1ST

title
GROUND FLOOR PLAN
EXISTING

scale
1:50@A1

drn	chk	app
IJ		
date	date	date
29/04/04		

consultants' drawing number
N3620(EX)GD

rbs drawing number
2922/G1/GD