
# SKETCH PROPOSALS

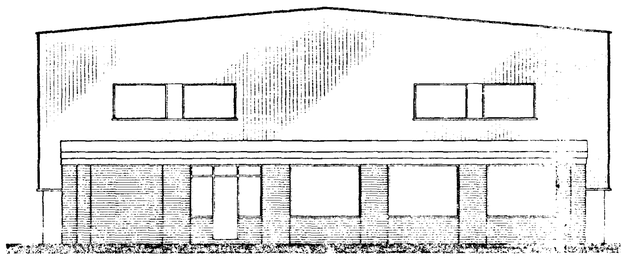


PLASTIC COATED PROFILED STEEL CLADDING AND ROOFING

EXISTING WHITE PAINTED RENDERED BLOCKWORK TO 1.8 METRES HIGH

EXISTING GOLDEN BUFF FACING BRICKWORK TO FRONT SINGLE STOREY OFFICE ACCOMMODATION


WEST ELEVATION (front)

scale 1:100

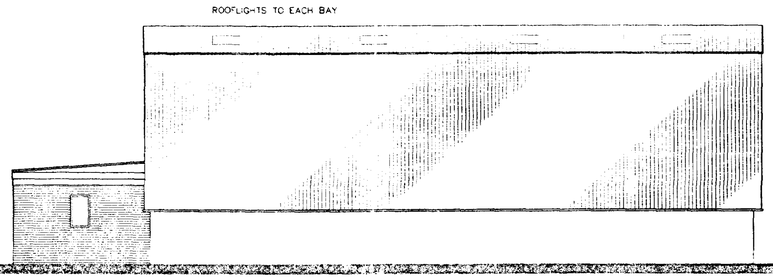



SOUTH ELEVATION

scale 1:100

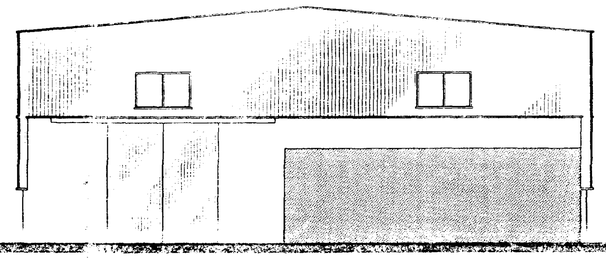


EAST ELEVATION (rear)

scale 1:100

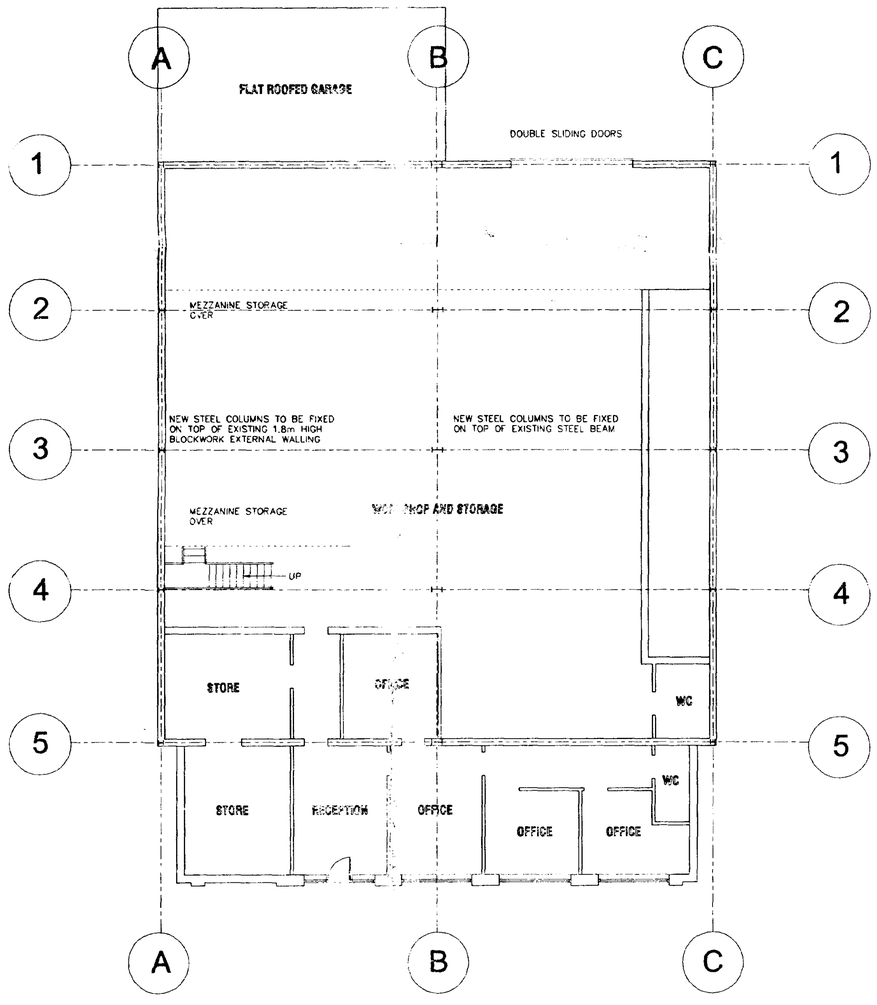



FLOOR PLAN scale 1:100

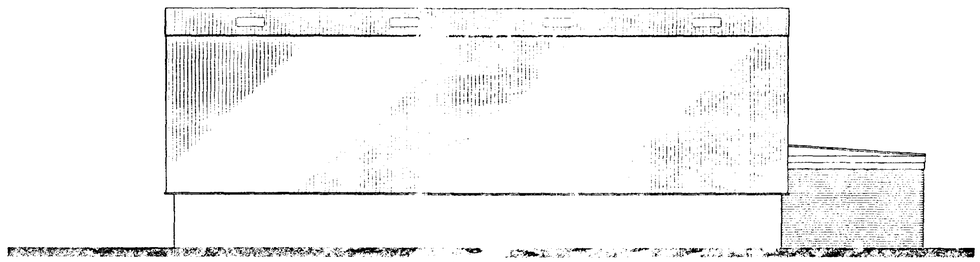

NORTH ELEVATION

scale 1:100

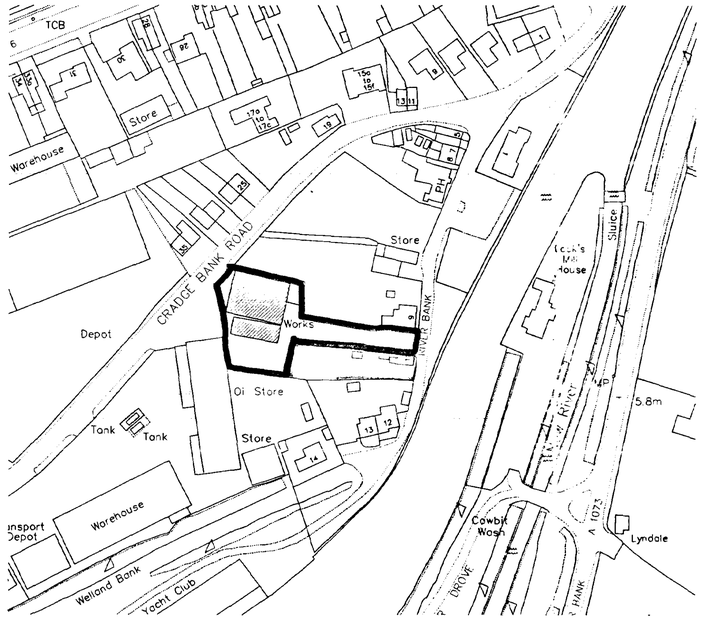


BLOCK AND LOCATION PLAN

SHDC
Planning & Development
01 JUL 2002
Ref: 761/02


L. A. Building Design
Architectural and Surveying Practice
55 Hannam Boulevard
Spalding
Lincolnshire PE11 1LB
Telephone/Fax: Spalding (01775) 711437

Peter S Lithgow MCOB MBIAT
Member of the Chartered Institute of Building and
Member of the British Institute of Architectural Technologists


project
Proposed Alterations to Existing Premises
Priory Offices, Cradge Bank,
Spalding, Lincolnshire, PE11 3AB

client
AZTEC FENCING

drawing
General Arrangement
SKETCH PROPOSAL

| date | scale(s) |
|---|---|
| June 2002 | 1:100, 1:1250 |
| drawn by | checked |
| Peter Lithgow | |
| job no | drawing no |
| 02/01 | 01 |