



Front Elevation



Side Elevation

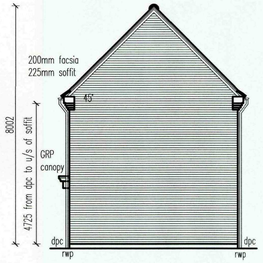

Rear Elevation

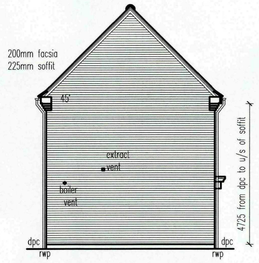


Side Elevation

NOTES:


Do not scale from this drawing. Only use dimensions shown, except for planning application purposes.

All dimensions shall be checked on site prior to commencement, and any discrepancies should be reported to the Architects.

This drawing is the copyright of Jelson Ltd

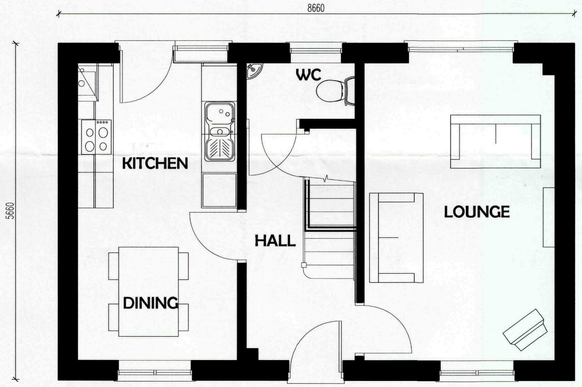

Ground Floor

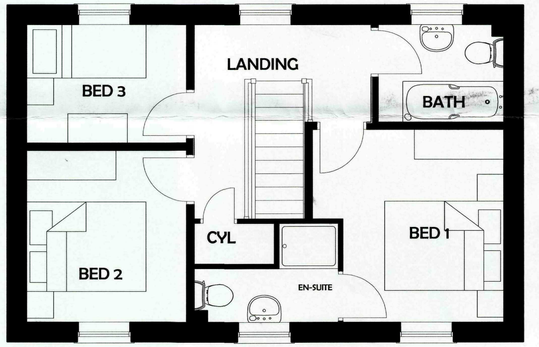

First Floor

SHDC
Planning & Development
25 SEP 2009
Ref: 0762-09


REVISION	DESCRIPTION	DRAWN	CHECKED	DATE

Type 83


DATE: April 09
DRAWING TITLE: Planning
JOB TITLE: Plots 325+326 Spalding
SCALE: 1:100 1:50
DRAWN: JBG

TEL 0116 286 1541
FAX 0116 2864089
JELSON LIMITED
370 LOUGHBOROUGH ROAD LEICESTER

Jelson

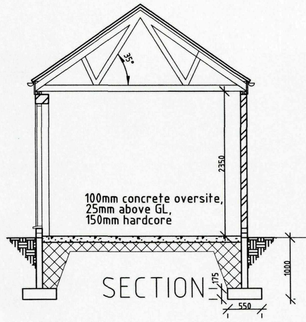

SECTION

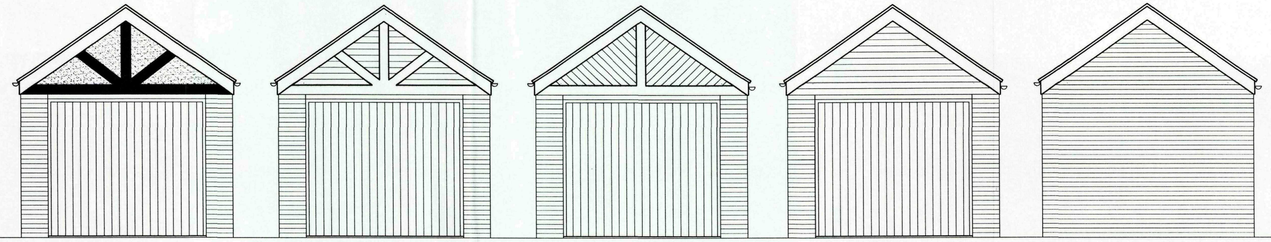

G14E Sandtex & Ebony boarding


G14C 22mm matchboard

G14D 22mm matchboard


G14S 22mm matchboard

FRONT ELEVATIONS


REAR

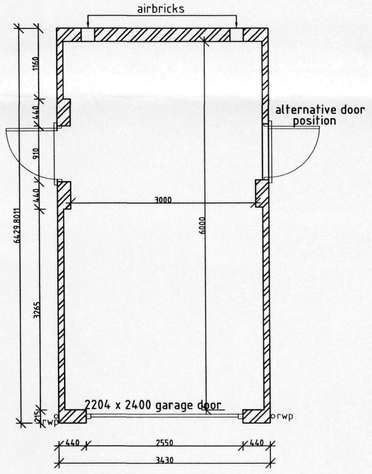

PLAN

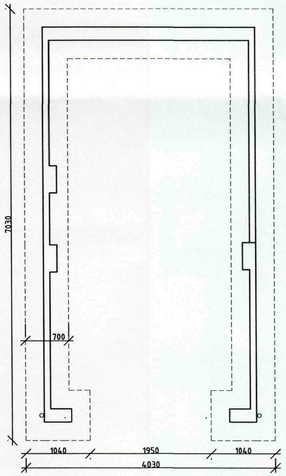


FOUNDATIONS

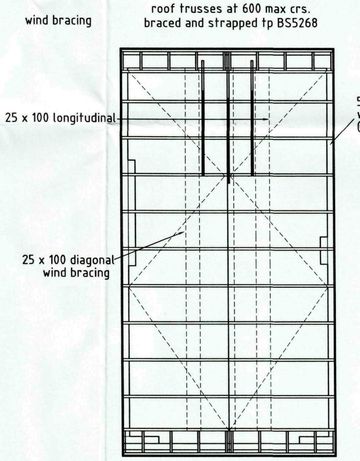

ROOF PLAN



SIDE

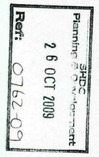

ALTERATIONS	G14 Garage Part L	DRAWN DMC	DATE	SCALE 1:50
		DRAWING No. G14	G325 Plot 325 Spalding