

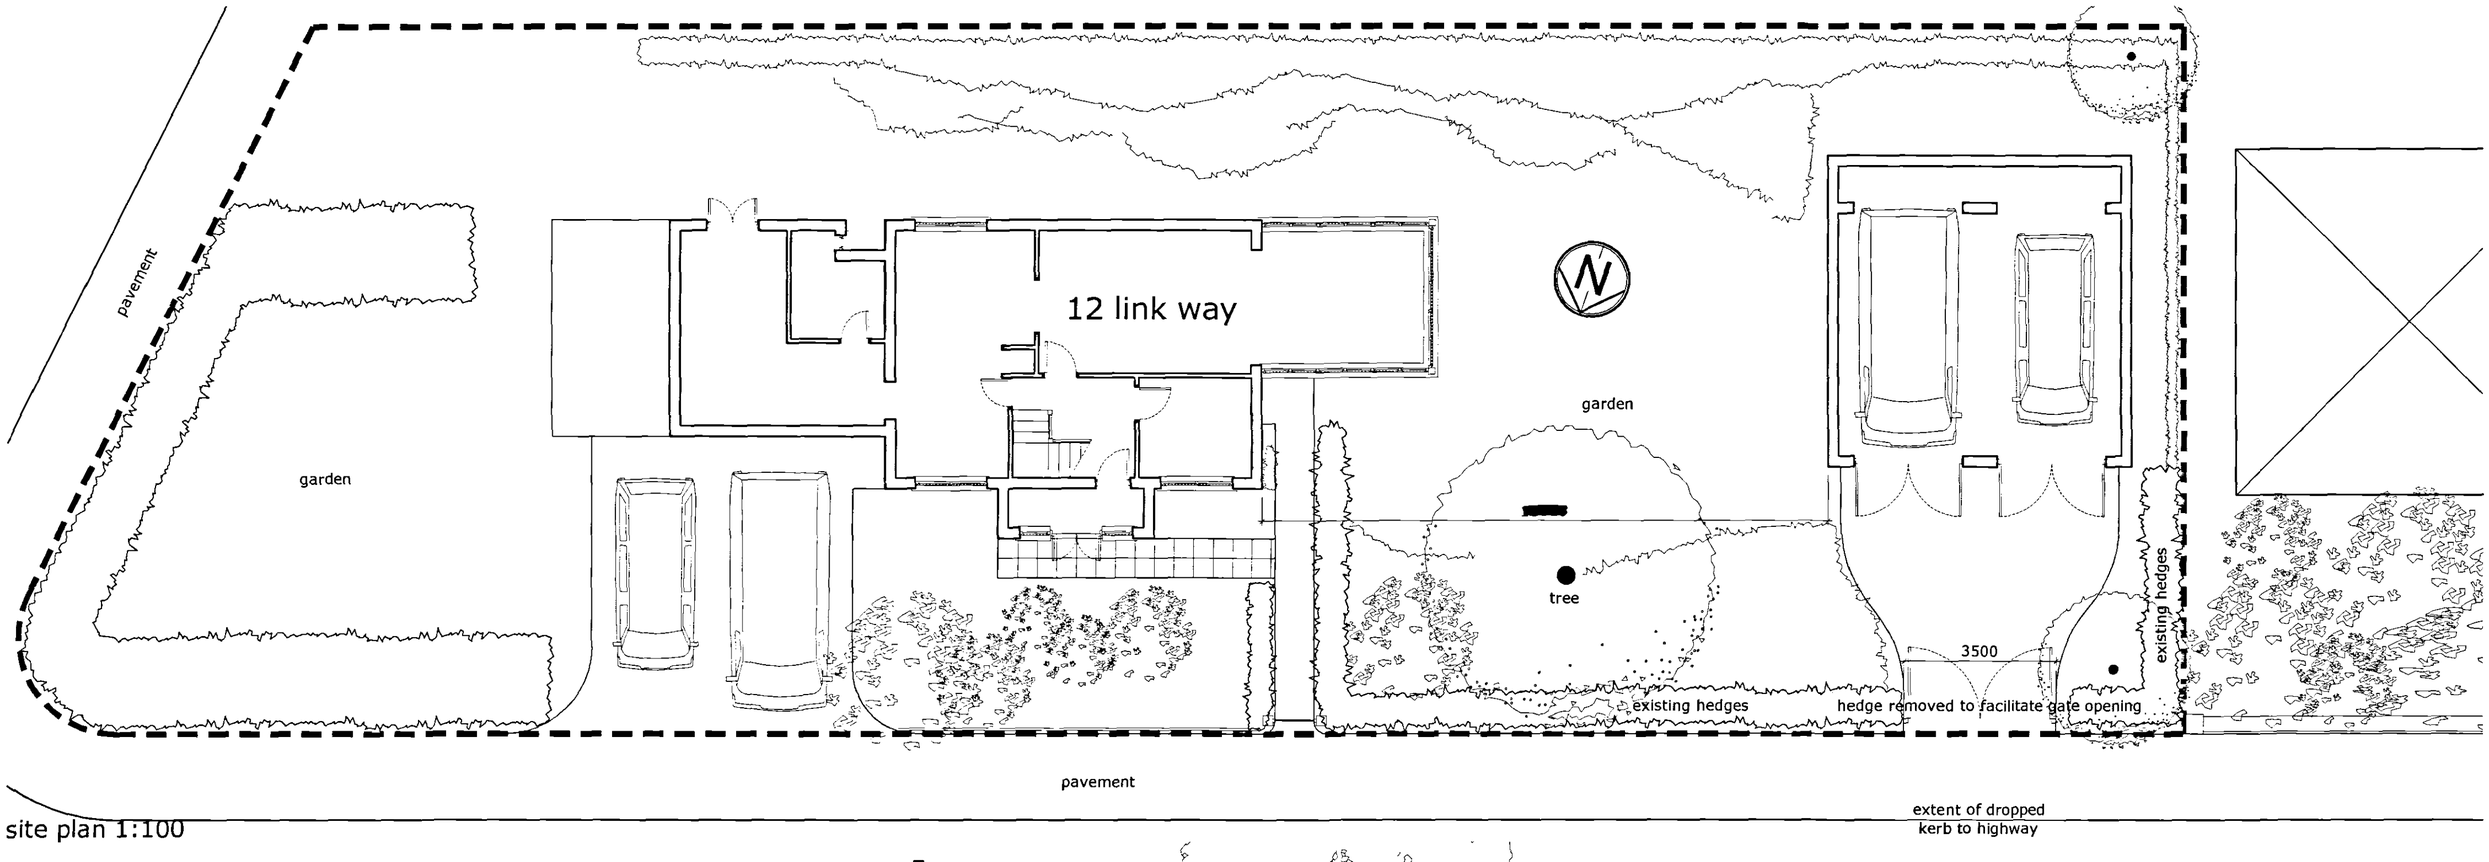


site plan 1:100

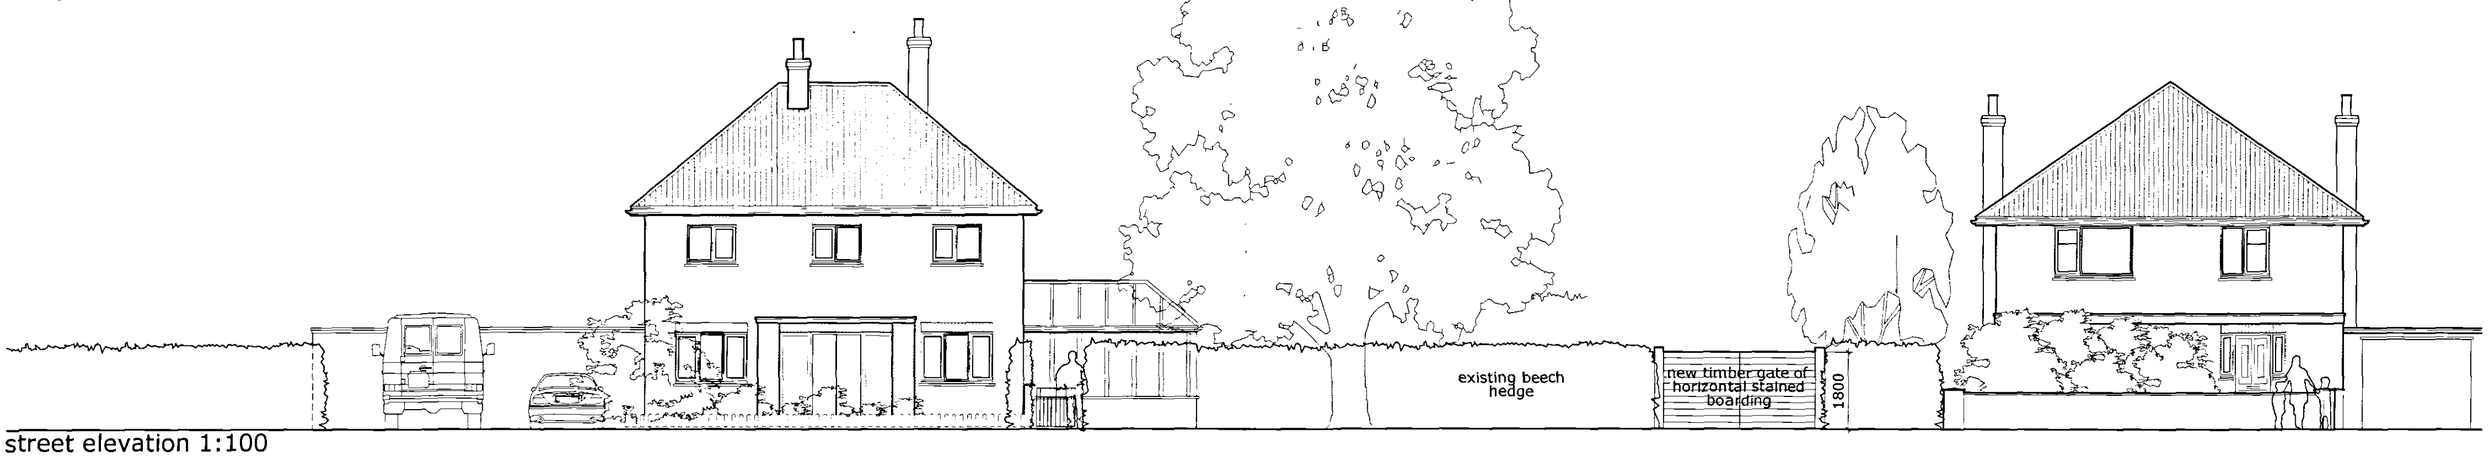

street elevation 1:100

SHDC
Planning & Development
- 7 JUL 2008
Ref: 0765/08

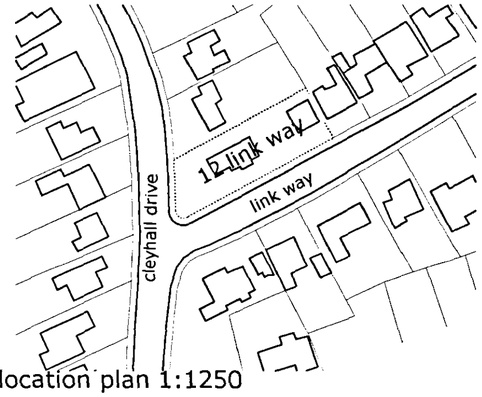

location plan 1:1250

dwg no: 001
new gate to
12, link way spalding
for mr & mrs m dorrington

SUPERSEDED
DETERMINED PLAN