


Contractor to check all Dimensions on site prior to ordering materials / commencing work.Do Not Scale from this Drawing - If in doubt then please ask

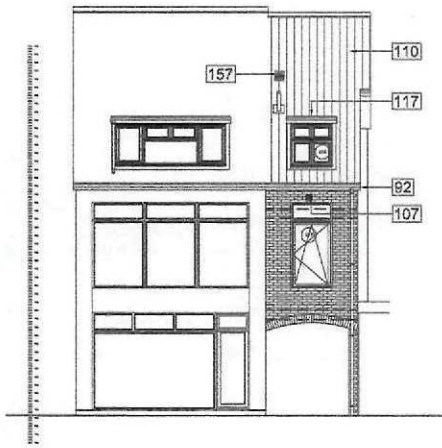

Proposed Front Elevation
Scale 1:100

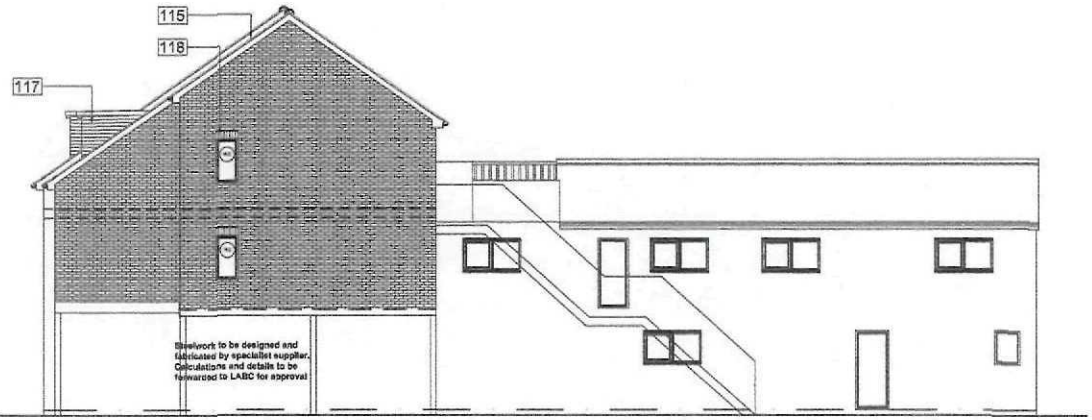

Proposed Side Elevation
Scale 1:100

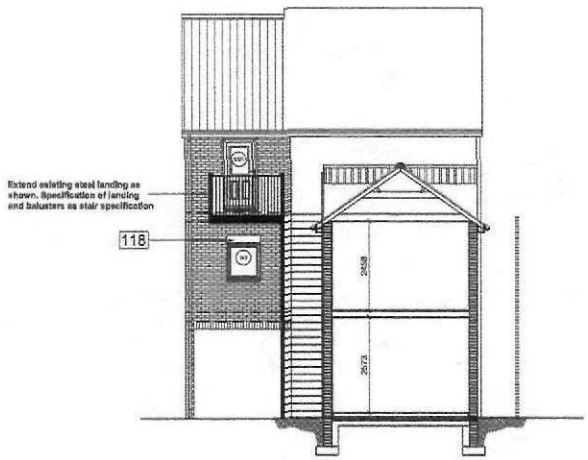

Proposed Rear Elevation
Scale 1:100

SHDC
Planning & Development
0 6 OCT 2011
Ref: 0766-11

"E" - 09.09.08 - Building Control Specification added

rev"D" - 03.06.08 - Rear Section added

rev"C" - 23.05.08 - Amended to suit SHDC's comments

rev"B" - 23.05.08 - Amended to suit SHDC's comments

rev"A" - 13.03.08 - Amended to suit Clients comments

Client :
Mr P Pasqualino
Images Hair & Beauty Salon
15 Red Lion Street
Spalding
PE11 1SX

Site :
Proposed Side Extension

remway Design Ltd
2nd Floor - 5 Sheepmarket
Spalding
P E 1 1 1 B H
Tel : 01775 768 921
e-mail: enquiries@remwaydesign.co.uk

Date : Oct 07 | Scale : As Noted

Drawing No:
1488 - 04 "E"

Seymour, Sarah

From: planningadvice@sholland.gov.uk
Sent: 26 October 2011 16:32
To: _planningadvice
Subject: Consultation Comments Received - H01-0800-11

H01-0800-11

Comments have been received on the above application via the website and have been transfered into Ocella.

The comments are as follows:

Consultee Number: 16
Consultee Name: Highways

Address: Boston
Consultee Type:

Date Transferred: 26th October 2011
Planning Officer: CHC

Comments:

No Highways objection but, as before, the nature of the existing vehicular access,proposed to be used for the new dwellings is better suited to just a single additional dwelling.