




EAST ELEVATION

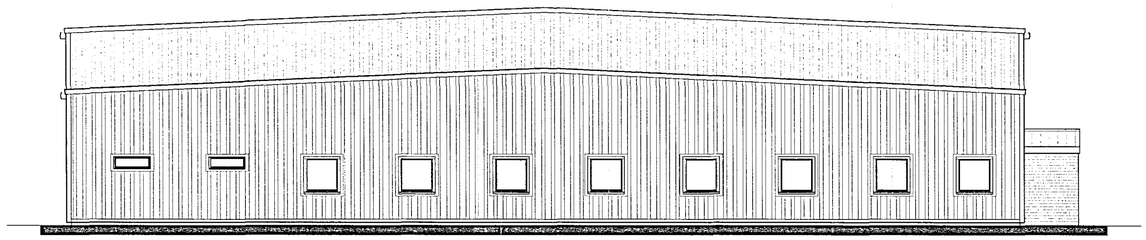


SOUTH ELEVATION

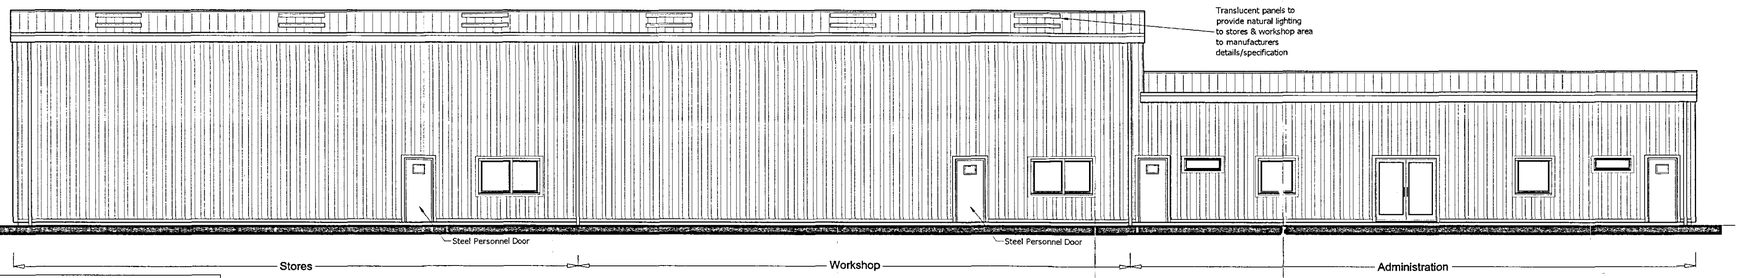

WEST ELEVATION

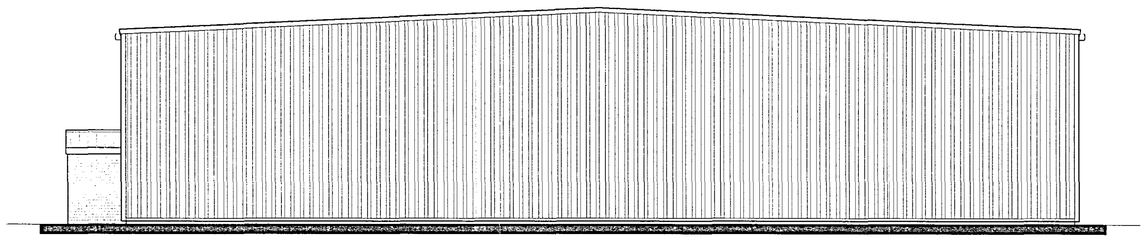

NORTH ELEVATION

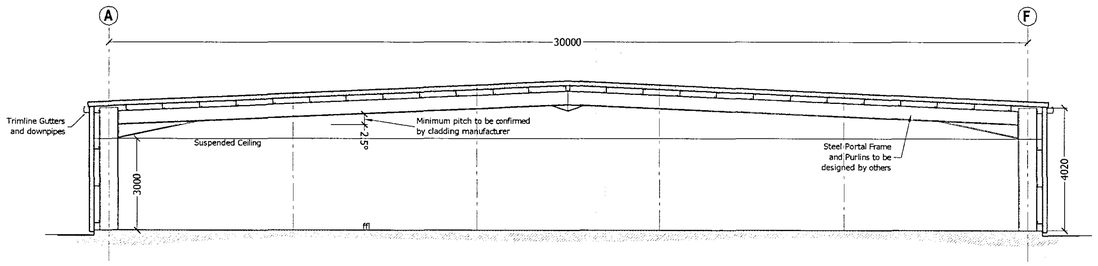

SECTION thro' Administration A - F

Notes

All Steelwork shown is indicative only. Refer to manufacturers details and specification for final Design

Foundations & Floor Slab to be designed by others.

SHDC
Planning & Development
10 JUN 2004
Ref: 0768/04

THIS DRAWING IS FOR THE PURPOSE OF OBTAINING PLANNING PERMISSION ONLY

DETERMINED PLAN
DRAWING
09 JUN 2004

ORIGINAL IF RED

Rev.	By	Notes	Date
B	JB	Vision panels added to personnel doors, skylights added to elevations	03-06-04
A	JB	Administration accomodation added (ground floor only) & general client revisions made	28-05-04

THE ROBERT DOUGHTY CONSULTANCY LIMITED
TOWN AND COUNTRY PLANNING-LANDSCAPE ARCHITECTURE
32 High Street, Helpringham, Sleaford, Lincolnshire, NG34 0RA
Tel: (01529) 421646 Fax: (01529) 421358
Website: www.rdc-landplan.demon.co.uk
E mail: admin@rdc-landplan.demon.co.uk

Client: Spalding Energy Co Ltd

Project: Proposed Administration, Store & Workshop Building

Drawing title: Design Details- Section & Elevations

Job No.	Drawing No.	Rev.	Drawn
573-3	PASW-02	B	jrb

Scale	Date	Checked
1:100	19/05/04	

DO NOT SCALE from this drawing. All measurements should be checked against on site conditions and any discrepancies should be brought to the attention of the Robert Doughty Consultancy.

P:\Projects\500-599\573-3 Spalding Energy Co Ltd\CAD Files\00-RDC Drawings\573-3-PASW-01.dwg, 02- Section & Elevs, 03/06/04 14:36:31, Robert Doughty Consultancy LLA, HP DesignJet 450C(D/A1)