
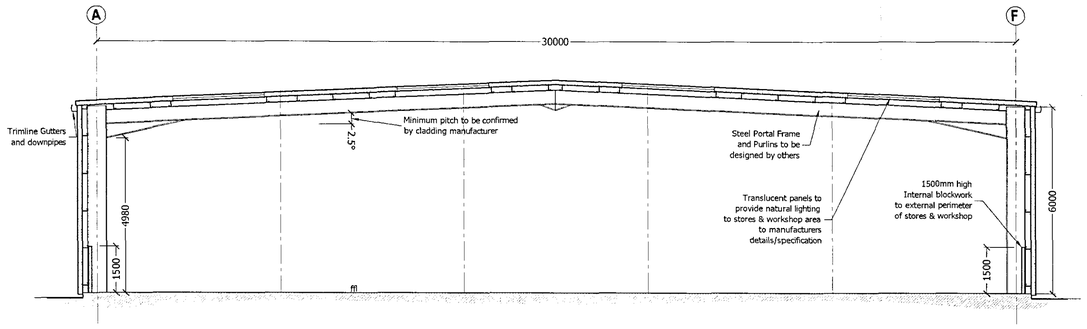


SECTION thro' Stores & Workshop A - F

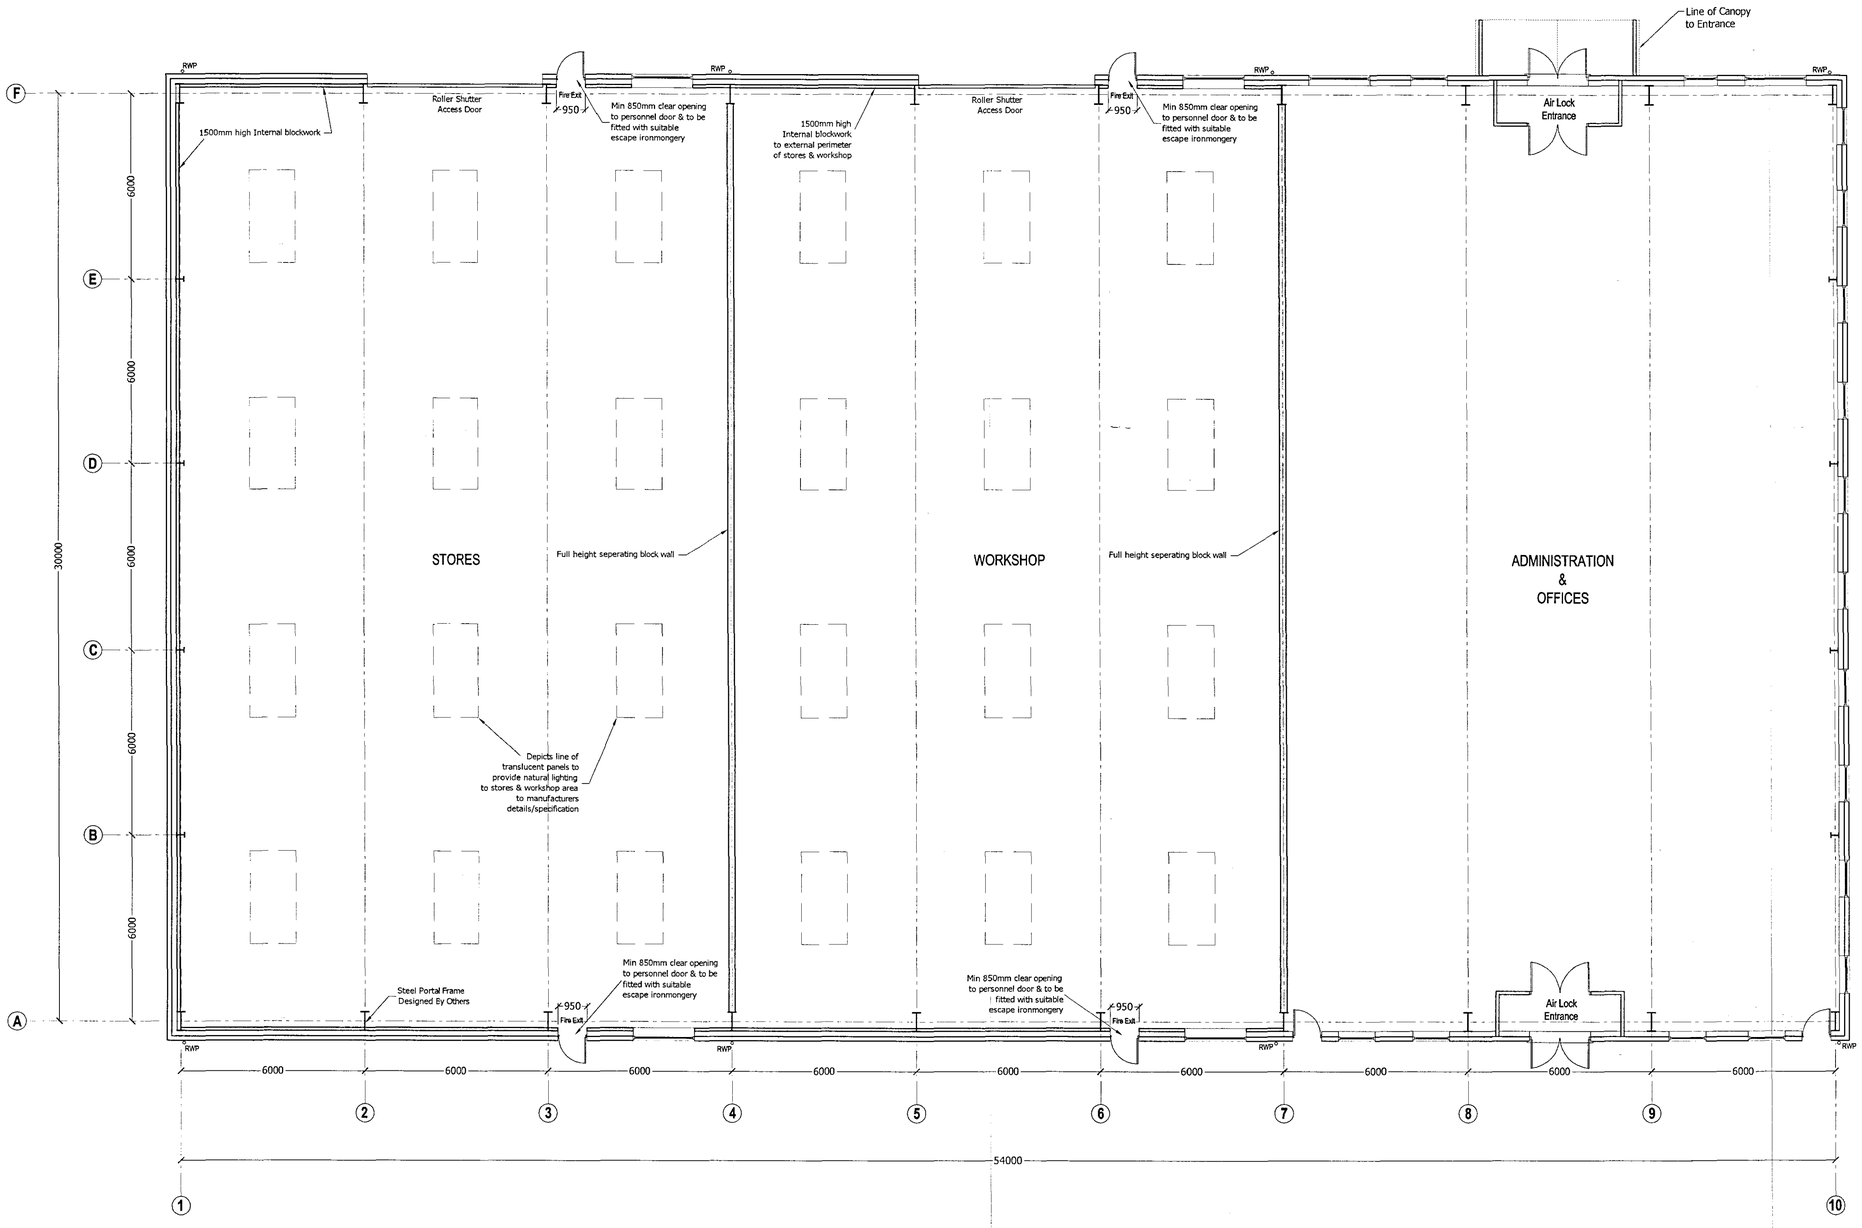

FLOOR LAYOUT

Notes

All Steelwork shown is indicative only. Refer to manufacturers details and specification for final Design

Foundations & Floor Slab to be designed by others.

DETERMINED PLAN

SHDC Planning & Development 10 JUN 2004 Ref: 0768/04

ORIGINAL IF RED

DRAWING 09 JUN 2004

THIS DRAWING IS FOR THE PURPOSE OF OBTAINING PLANNING PERMISSION ONLY

Rev.	By	Notes	Date
B	JB	Administration accomodation removed, internal blockwork and skylights added to stores & workshop, general client amendments made	03-06-04
A	JB	Administration accomodation added (ground floor only) & general client revisions made	28-05-04

THE ROBERT DOUGHTY CONSULTANCY LIMITED
TOWN AND COUNTRY PLANNING-LANDSCAPE ARCHITECTURE
32 High Street, Helpringham, Sleaford, Lincolnshire, NG34 0RA
Tel: (01529) 421646 Fax: (01529) 421358
Website: www.rdc-landplan.demon.co.uk
E mail: admin@rdc-landplan.demon.co.uk

Client:	Spalding Energy Co Ltd
Project:	Proposed Administration, Store & Workshop Building
Drawing title:	Design Details- Floor Plan & Section

Job No.	Drawing No.	Rev.	Drawn
573-3	PASW-01	B	jrb
Scale 1:100		Date 19/05/04	Checked

DO NOT SCALE from this drawing. All measurements should be checked against on site conditions and any discrepancies should be brought to the attention of the Robert Doughty Consultancy.

P: Projects\500-599\573-3 Spalding Energy Co Ltd\CAD Files\00-RDC Drawings\573-3-PASW-01.dwg, 01 - Floor Plan & Section, 03/06/04 14:35:50, Robert Doughty Consultancy Ltd, A1P DesignJet 450C (D - A1)