
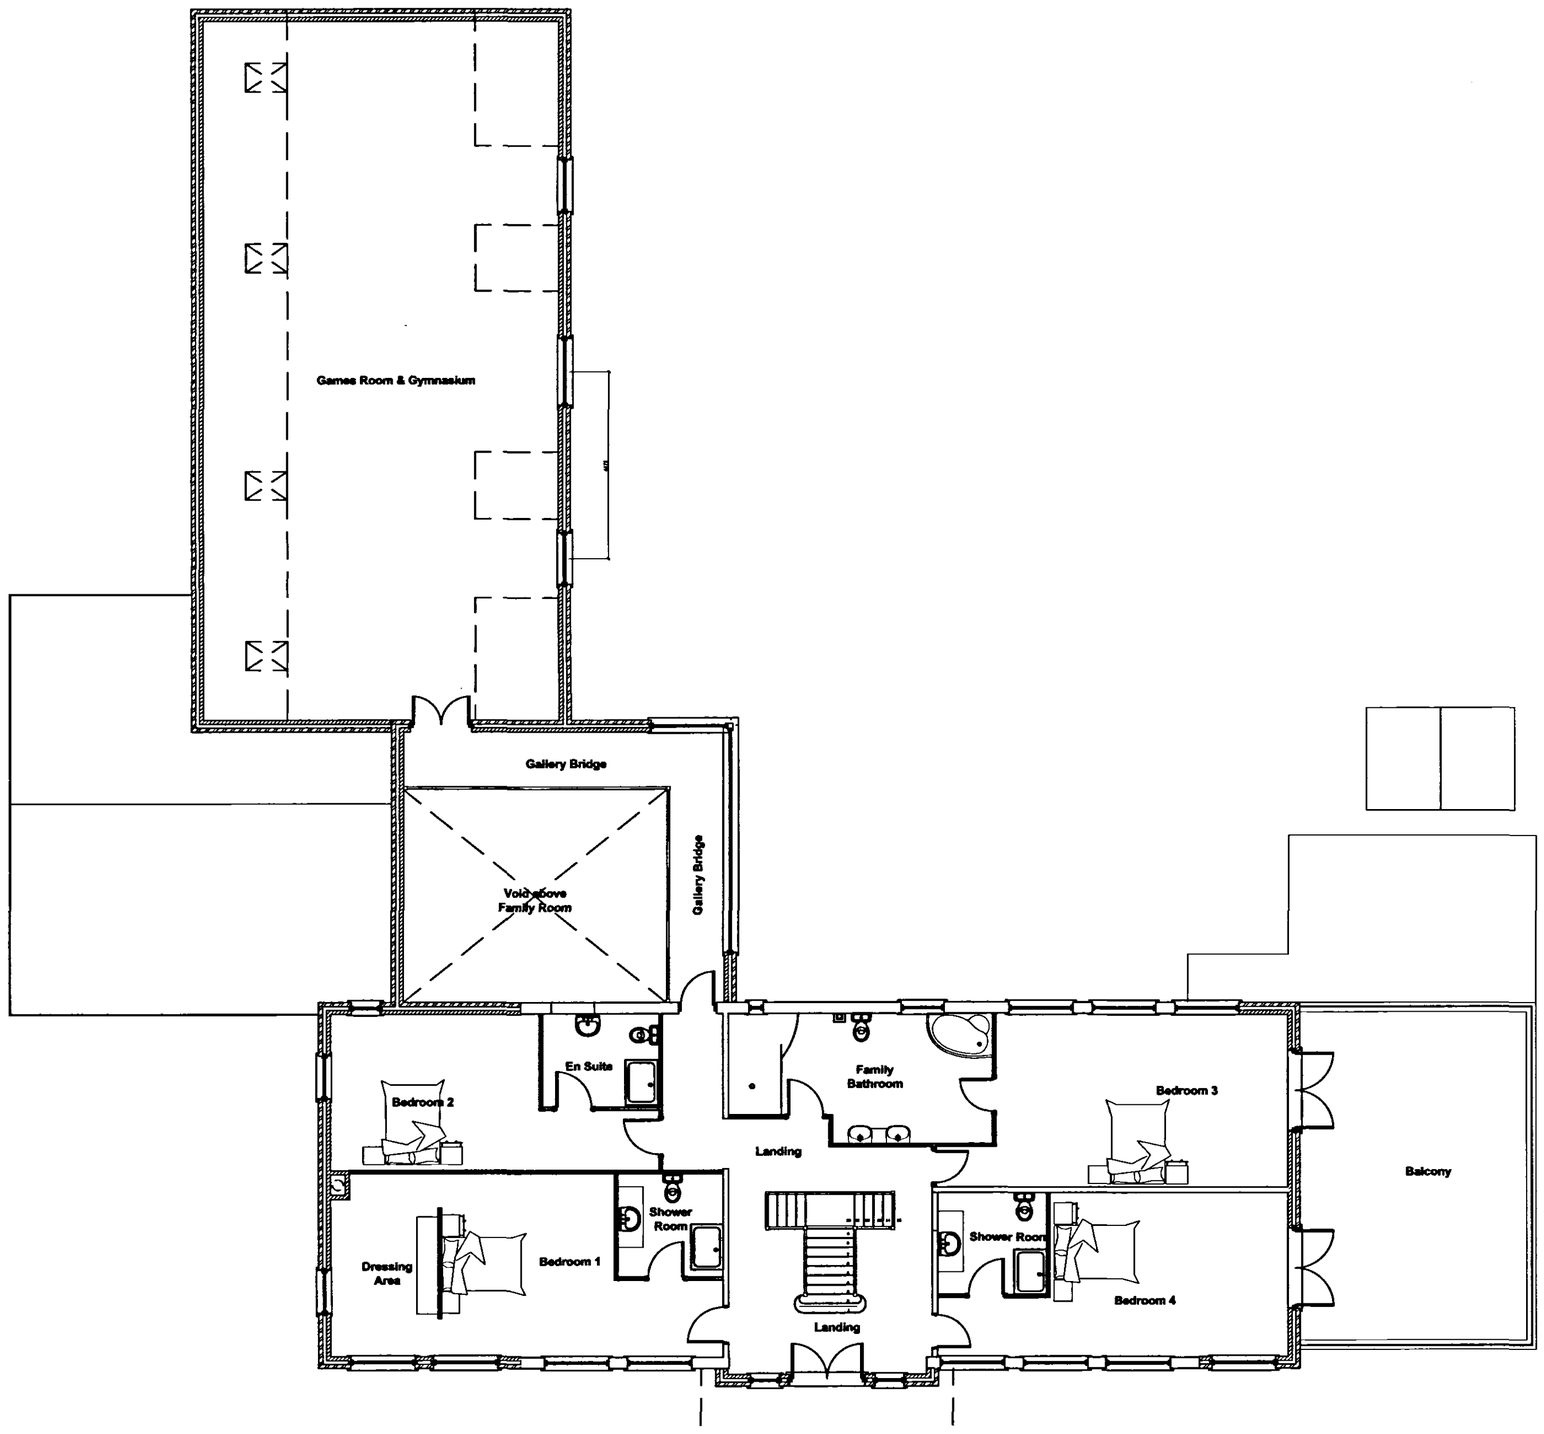


Proposed First Floor Plan
Scale 1:100

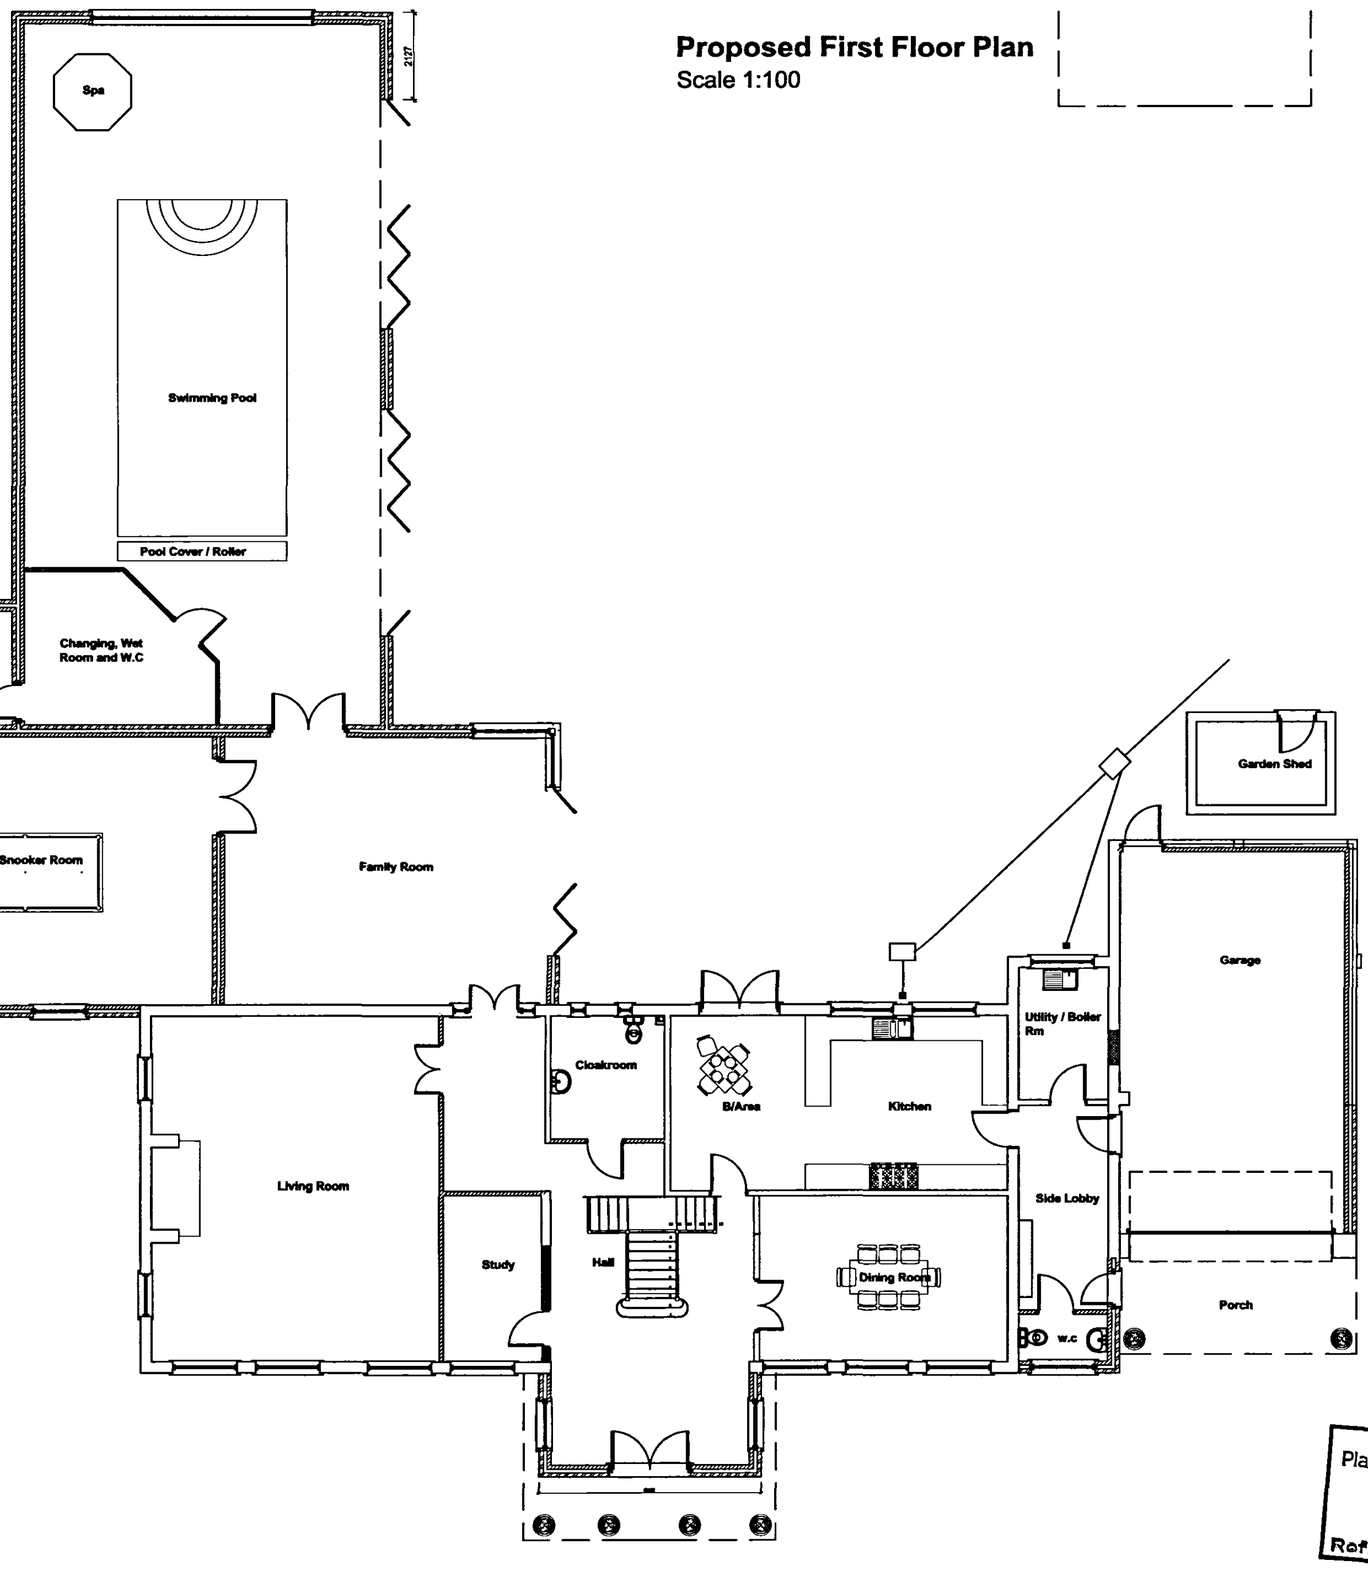

Proposed Ground Floor Plan
Scale 1:100

Contractor to check all Dimensions on site prior to ordering materials / commencing work.Do Not Scale from this Drawing - If In doubt then please ask

rev "C" - 30.04.08 - General Amendments

rev "B" - 29.04.08 - Amended to suit Clients comments

rev "A" - 24.04.08 - Amended to suit clients comments

Client :

Mr P Turnell
Woodhouse Farm
Holbeach Road
Spalding
PE12 6JP

Site :

Proposed Extension and Internal Alterations

remway Design Ltd
2 Red Lion Street
Spalding
PE11 1SX
Tel / Fax: 01775 768 921
Mobile : 07815 112 058
e-mail: jason@remwaydesign.co.uk

Date : mar06 | Scale : As Noted

Drawing No:

1479H - 04 "C"

SHDC
Planning & Development
- 7 JUL 2008
Ref: 0768/08

DETERMINED PLAN