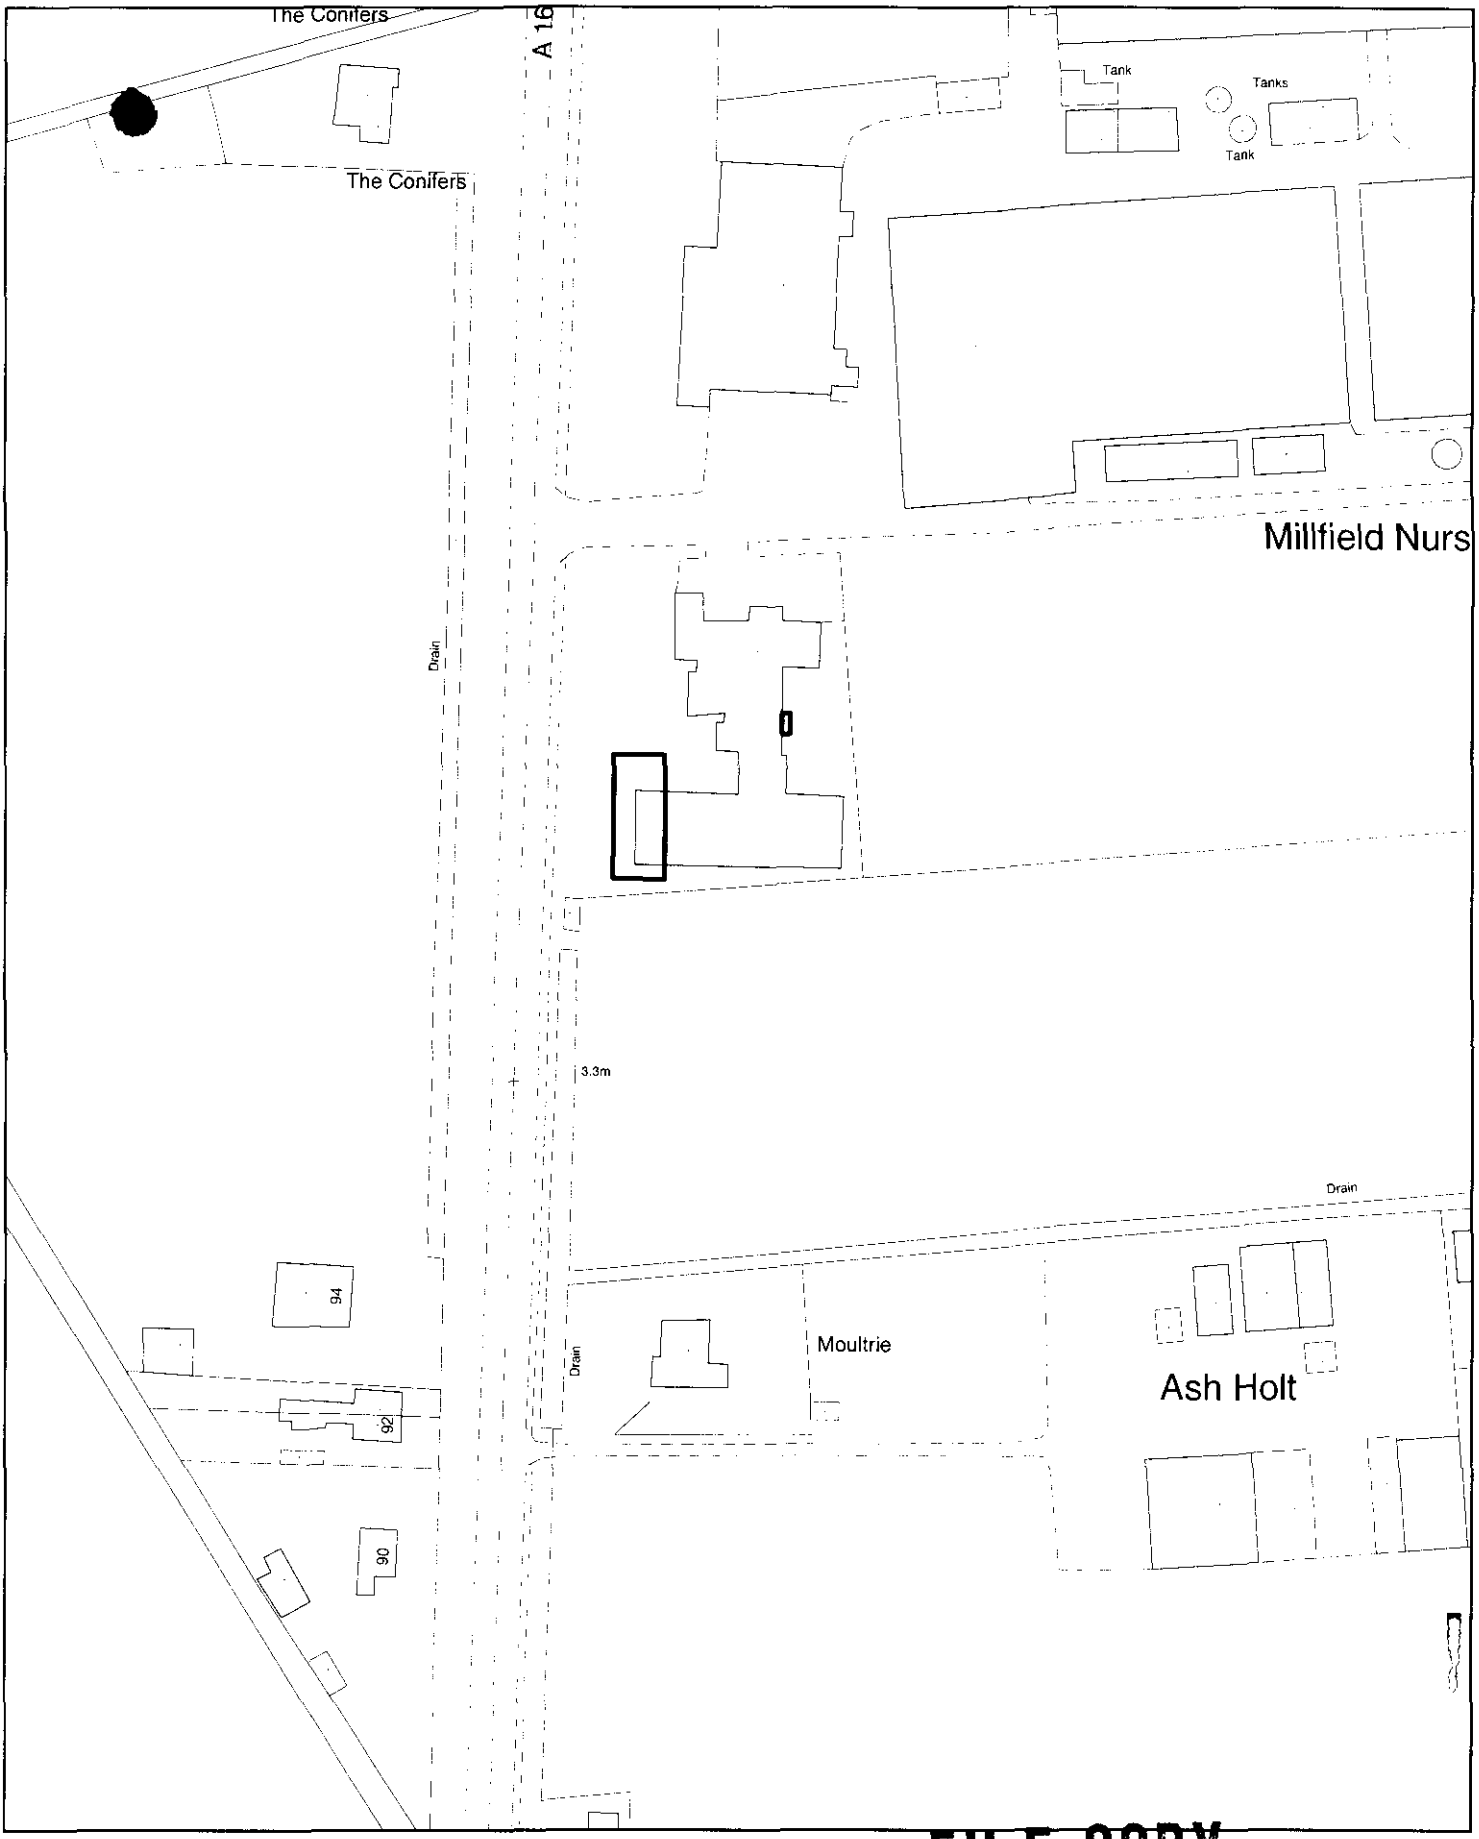


SOUTH HOLLAND DISTRICT COUNCIL

Planning Application Location Plan
Ward Member Notification

FILE COPY

H16/0771/00


Scale: 1:1250

Housing and Planning Services Department

Council Offices, Priory Road, Spalding, Lincolnshire
PE11 2XE

PLEASE DO NOT COPY THIS PLAN
This map is reproduced from Ordnance Survey material with permission of Ordnance Survey on behalf of Her Majesty's Stationery Office (c) Crown copyright. Unauthorised reproduction infringes Crown copyright and may lead to prosecution or civil proceedings. South Holland District Council LA079413 2000

N

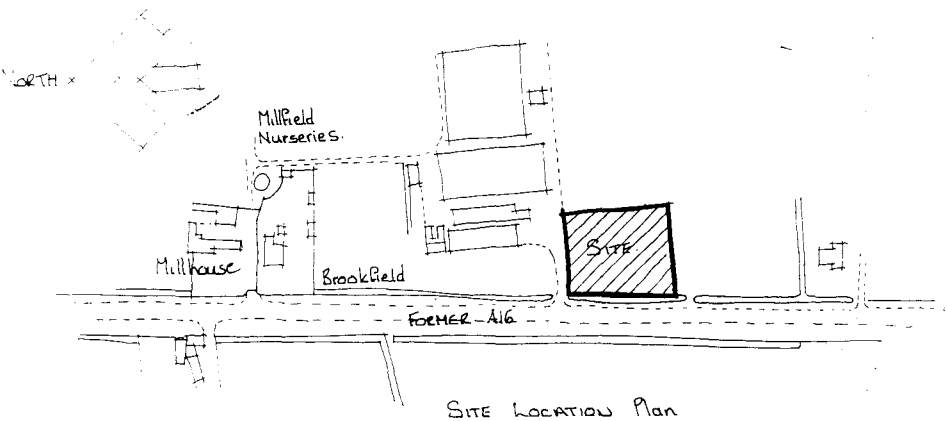

SITE LOCATION PLAN

SCALE :- 1: 1500

Note

New landscaping Proposals to be forwarded on.

SOUTH [illegible] HOUSE [illegible]

19 JUN 2000

Ref: 0771/00

DETERMINED PLAN

Area of Leylandii trees to be removed & replaced with low level shrubs flowers & fence.

SITE PLAN.

SCALE 1:500