
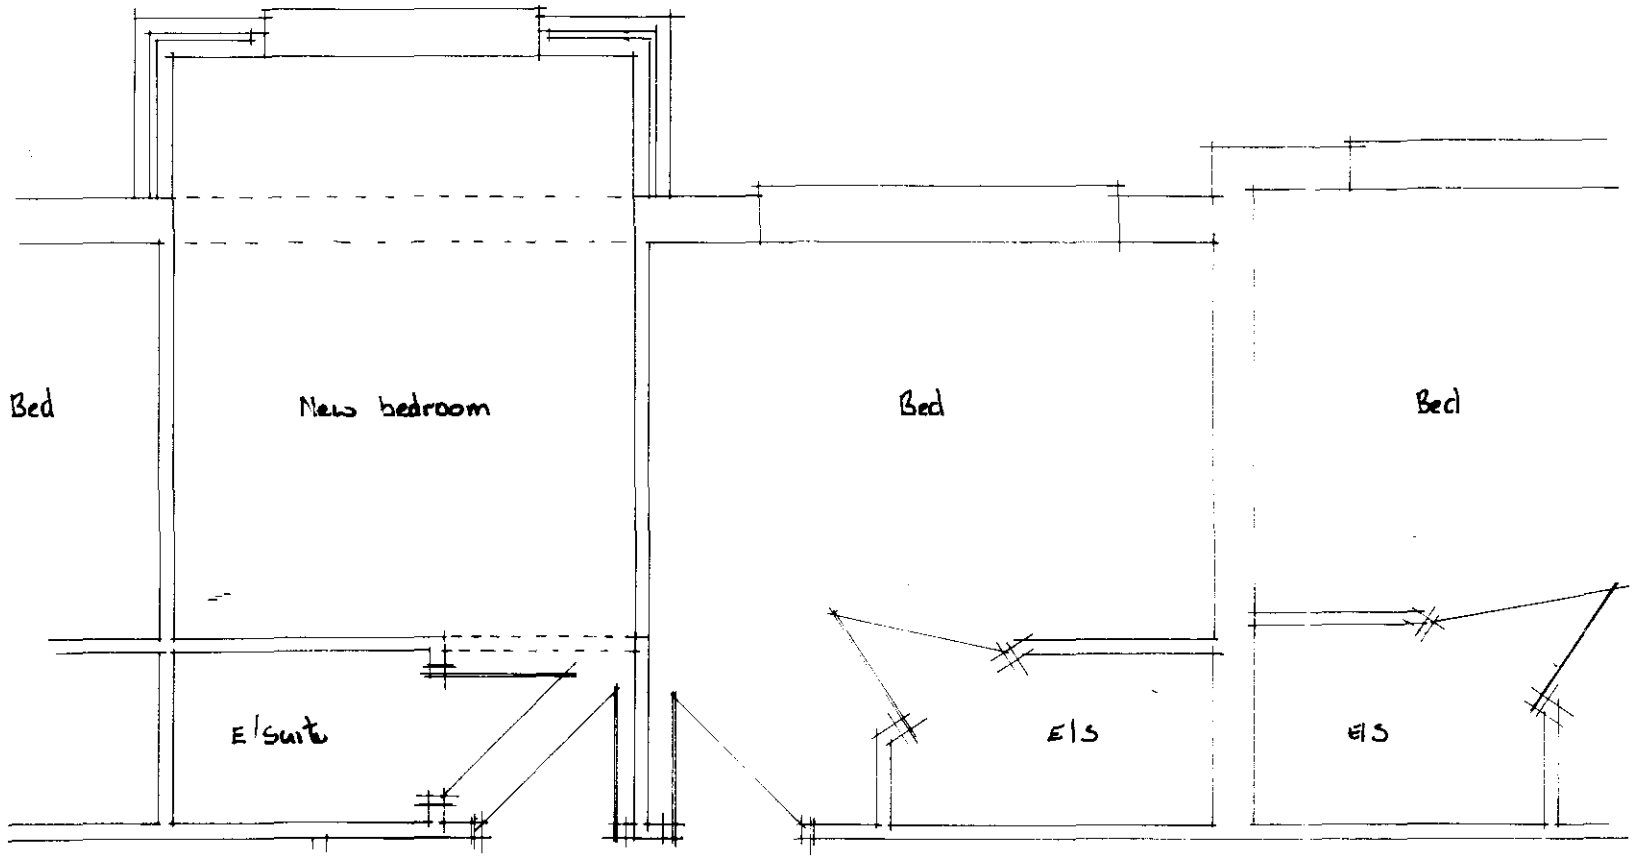


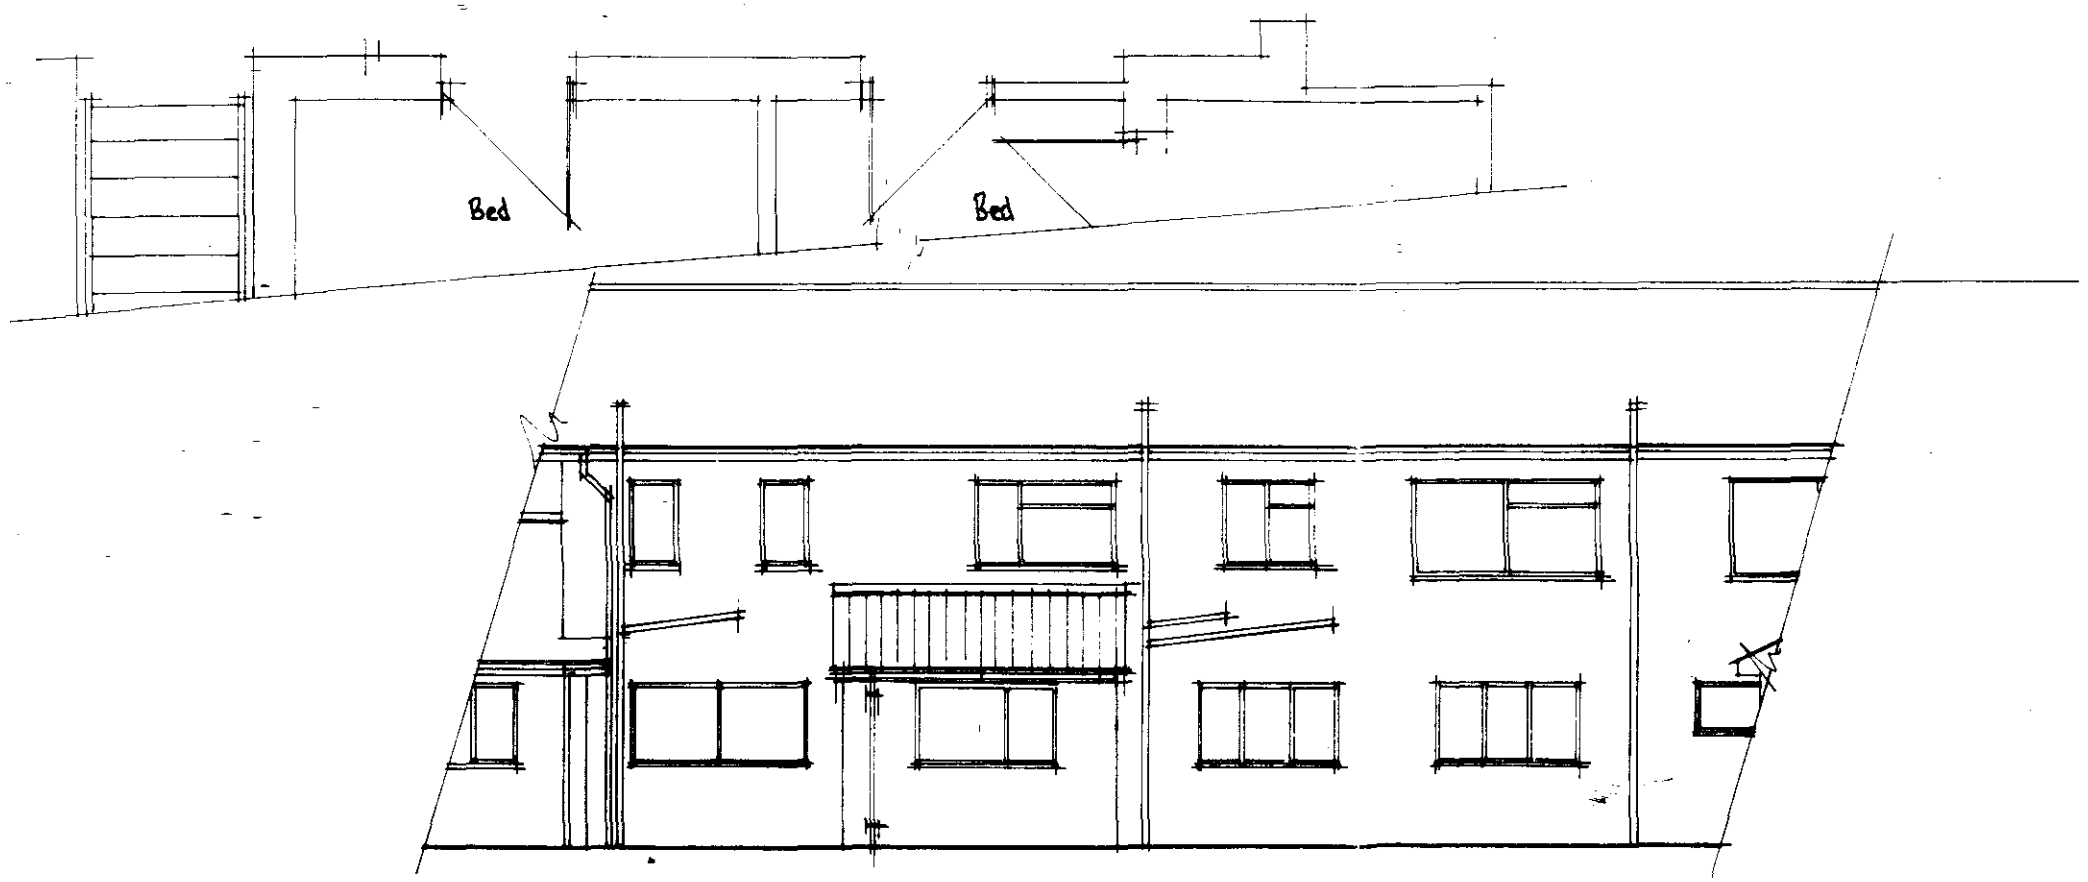

DETERMINED
PLAN


SC
HO
19 JUN 2000
Ref: 0771/00

Proposed Bathroom Conversion to New bed. At Ashwood Nursing Home.

Proposed Plan & Elevation.

Baxter & King BUILDERS

Squirrels Lodge
Hard's Lane, Frognall
Deeping St. James
PETERBOROUGH PE6 8RP
Tel: 01778 342516 Fax: 01778 341560

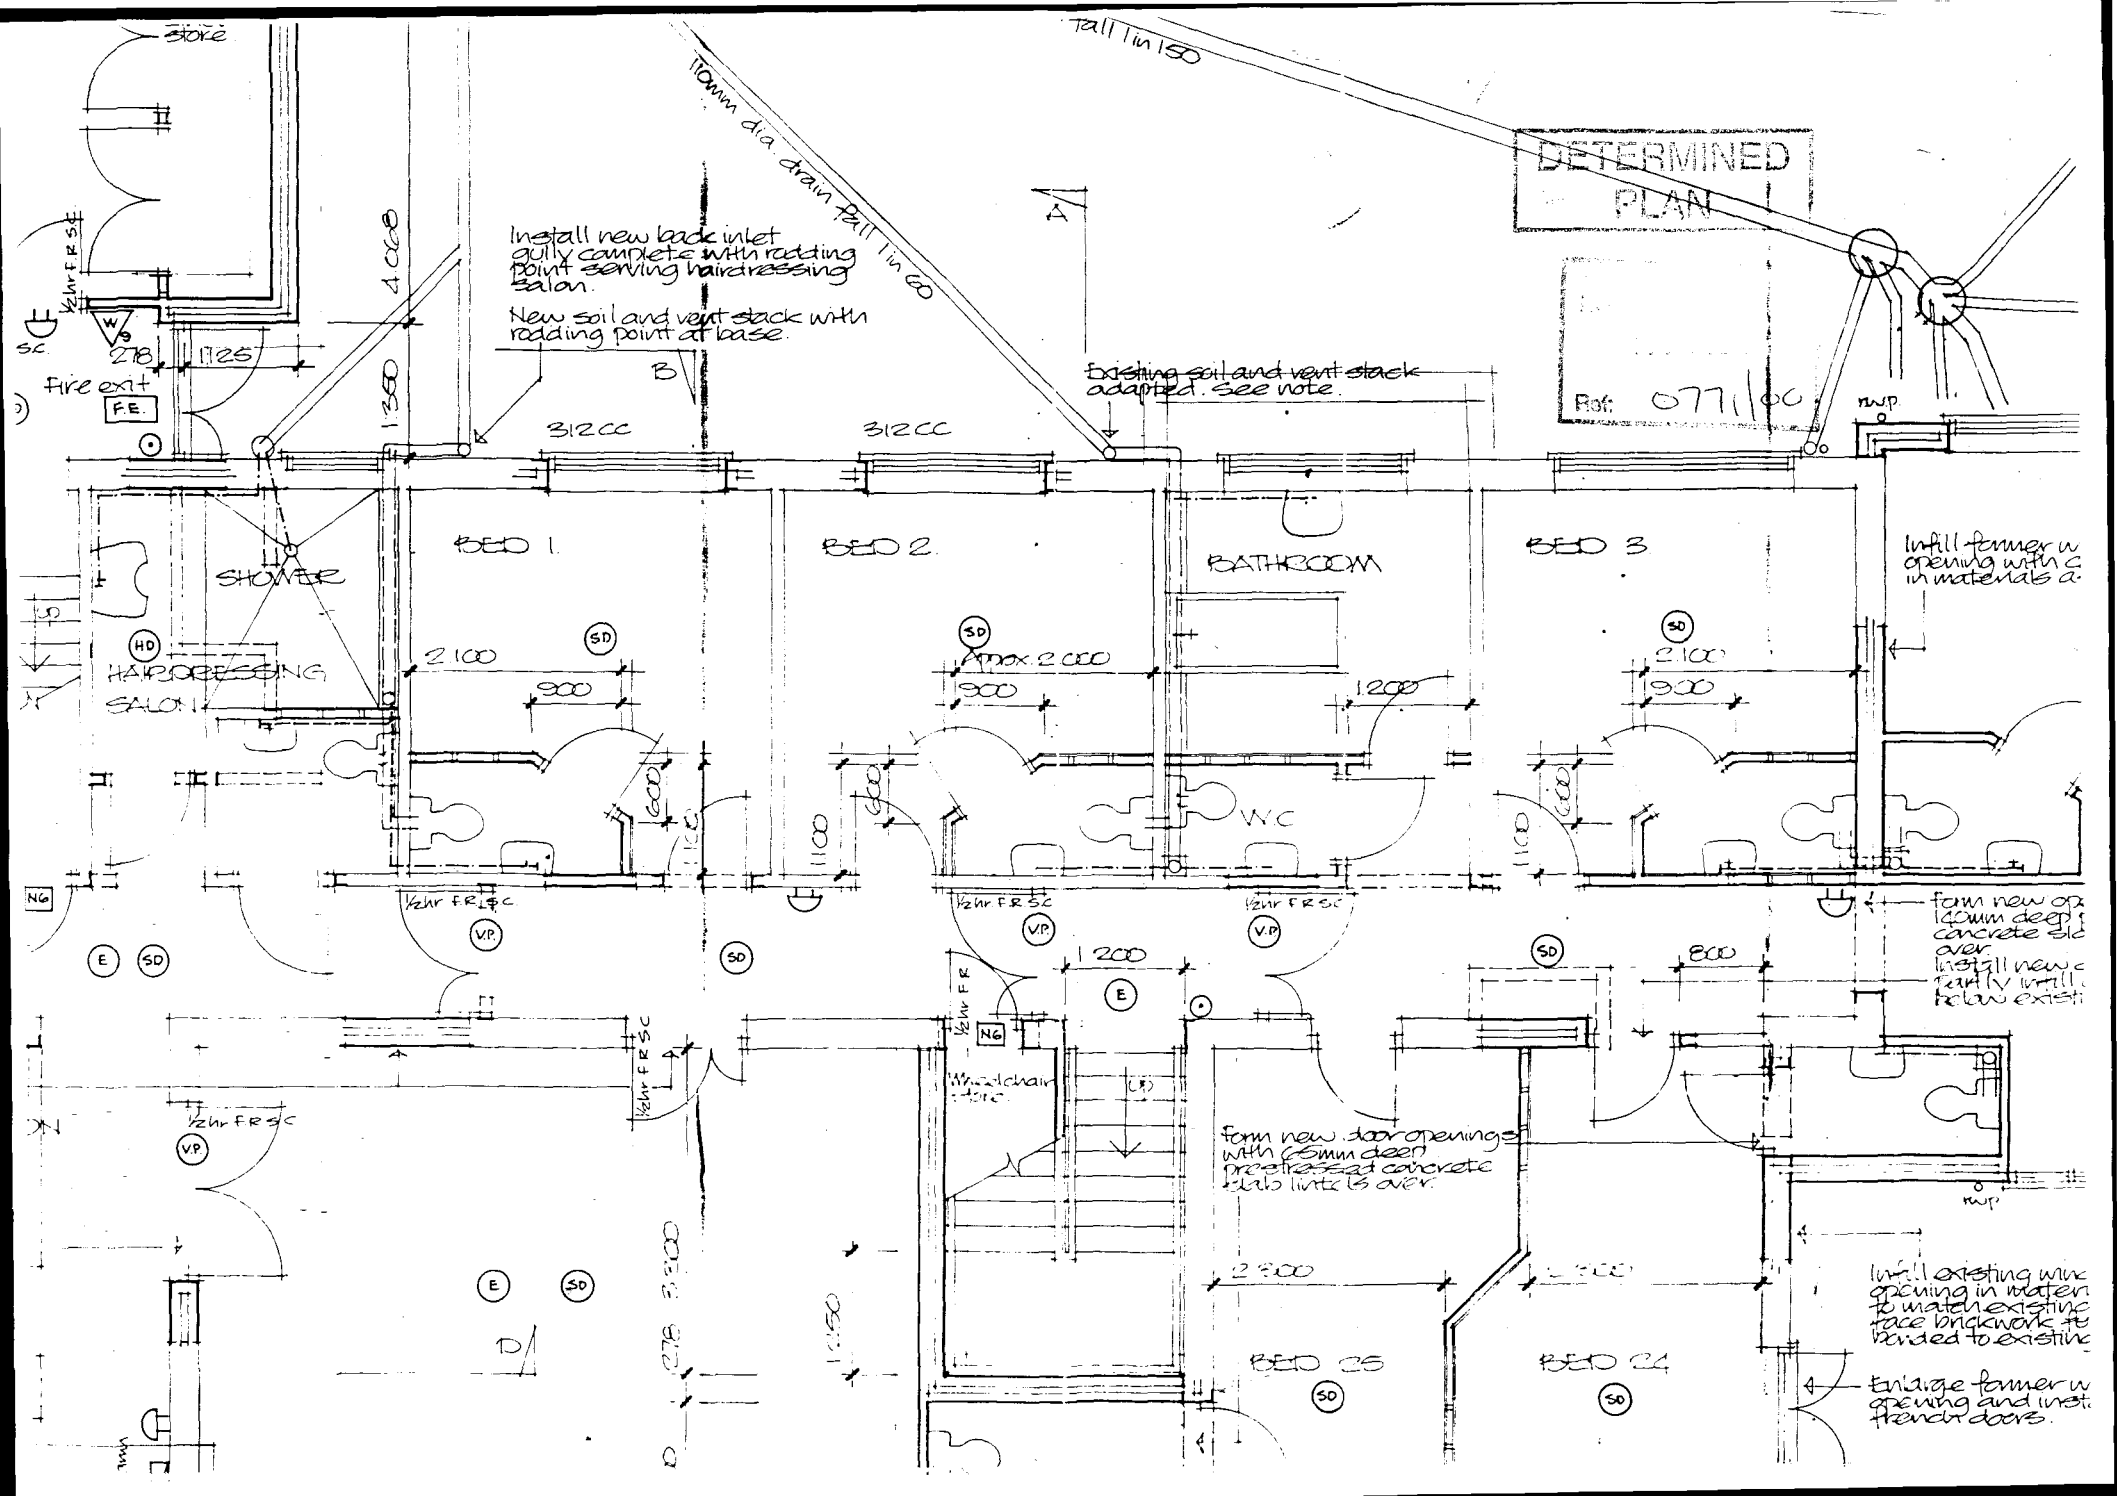
DETERMINED
PLAN
Ref: 07/1/00
store
fall 1 in 150
110mm dia. drain fall 1 in 60
Install new back inlet gully complete with rodding point serving hairdressing salon.
New soil and vent stack with rodding point at base.
Existing soil and vent stack adapted. See note.
fire ext+
F.E.
SHOWER
BED 1
BED 2
BATHROOM
BED 3
HAIRDRESSING SALON
W.C
Wheelchair store
BED 25
BED 24
Infill former w opening with c in materials a
form new op 150mm deep concrete sla over
Infill existing wind opening in materi to match existing face brickwork to bonded to existing
Enlarge former w opening and insta French doors.
form new door openings with 65mm deep precast concrete slab lintels over.
½hr F.R.S.C
V.P
SD
HD
E
NG
RWP

© Copyright. All Rights Reserved.
This drawing must not be reproduced without permission.
DO NOT SCALE.
The Contractor is responsible for checking all dimensions.

Notes

Contractor to check the foundations of the existing home, and the existing ground conditions, to ensure no clay sub soil present that would result in clay heave following removal of the Leylandii.

N

remove existing 50 lin metres of Leylandii hedge

new boundary fence to Architects specification

48m2 hedge mix

EXISTING NURSING HOME

4m2 sp arg
5m2 hn
5m2 hebe PG
3.5M2 Ro rug FOH
3.5m2 Ar syl K
4m2 lab WS
1m2 Al n
3m2 ceo
3m2 Rg mc
2m2 pot obb
4m2 Ru tri
3m2 symph HOP
REMOVE EXISTING 4NO TREES

SPALDING

DEEPING ST NICHOLAS

SOUTH HOLLAND DC
HOUSING & PLANNING
26 JUN 2000
Ref: 71/00

date	revision

ACCENT
WILKINSON
ARCHITECTS · LANDSCAPE ARCHITECTS
TOWN PLANNERS · CONSERVATIONISTS
Melbourne House, 1 Priory Gardens, Huntingdon, Orton Malborne, Peterborough PE2 5JZ
Telephone: 01733 234... Fax: 01733 234591

project
PROPOSED EXTENSION TO ASHWOOD NURSING HOME SPALDING COMMON, SPALDING FOR BAXTER AND KING LTD


drawing title
SOFT LANDSCAPE ALTERNATIVE SCHEME

scale	date
1.200	JUNE 2000


project number / drawing number
58400/101

revision


No.	DATE	REVISION

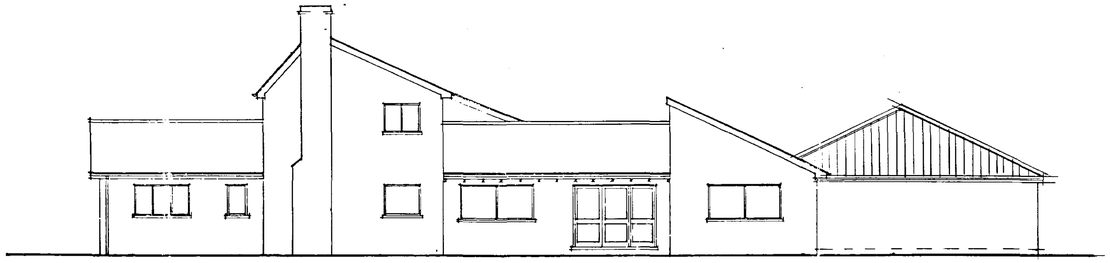


SIDE / MAIN ENTRANCE ELEVATION

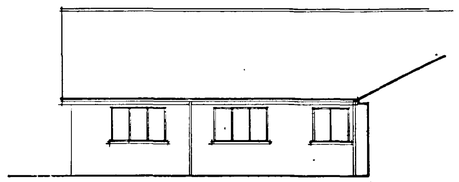


PART NORTH ELEVATION OF MAIN EXTENSION

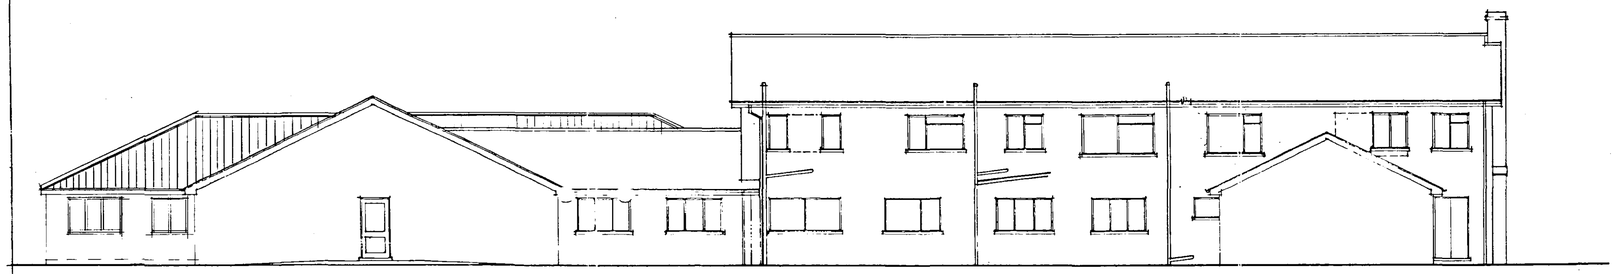


REAR ELEVATION

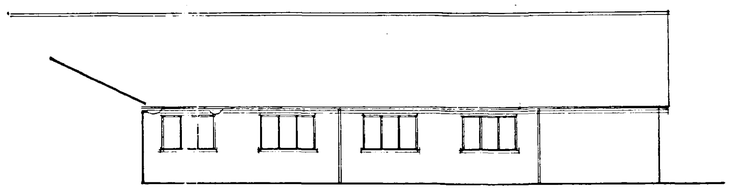


PART NORTH ELEVATION OF MAIN EXTENSION

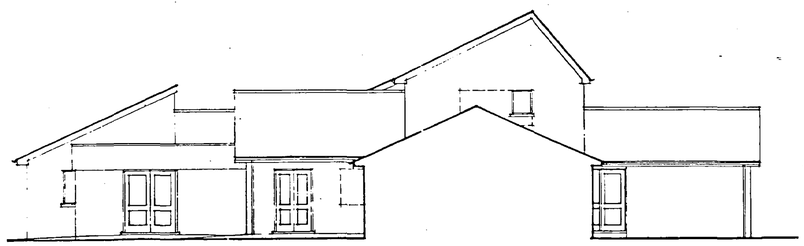

SIDE ELEVATION (SOUTH)

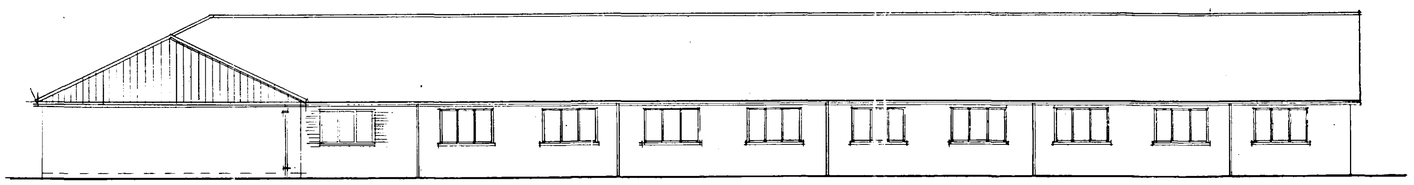

SOUTH ELEVATION OF MAIN EXTENSION

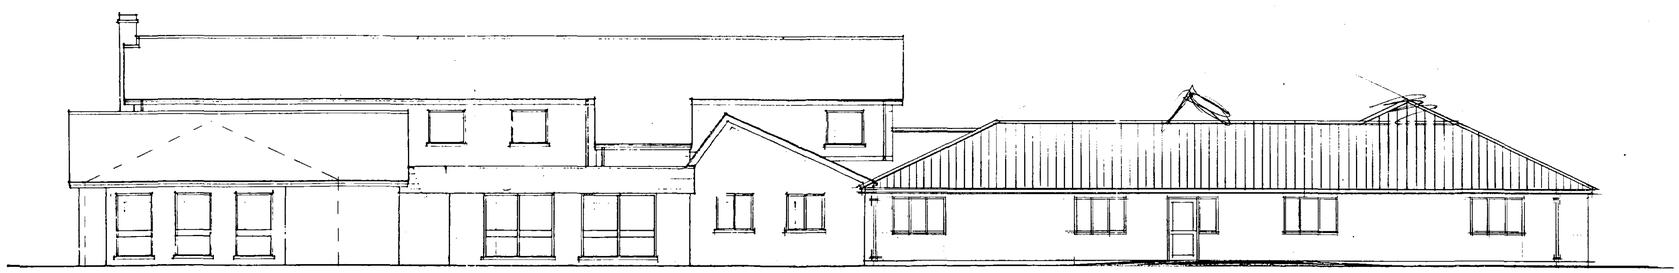

FRONT ELEVATION

HOUS... N
19 JU.. 2000
Ref: 0771/00

DETERMINED PLAN

USE FIGURED DIMENSIONS ONLY
DO NOT SCALE

CONTRACT
Proposed Extension At Ashward Nursing Home. Spalding Lincs
For Mr. D Mashra

TITLE
Proposed Elevations


SCALE 1:100
DATE Aug. 12... DRAWN

JOB No. 1181>A | SHEET 100 | REV.


Baxter & King BUILDERS

Squirrels Lodge
Hard's Lane, Frognall
Deeping St. James
PETERBOROUGH PE6 8RP
Tel: 01778 342516 Fax: 01778 341560


No.	DATE	REVISION

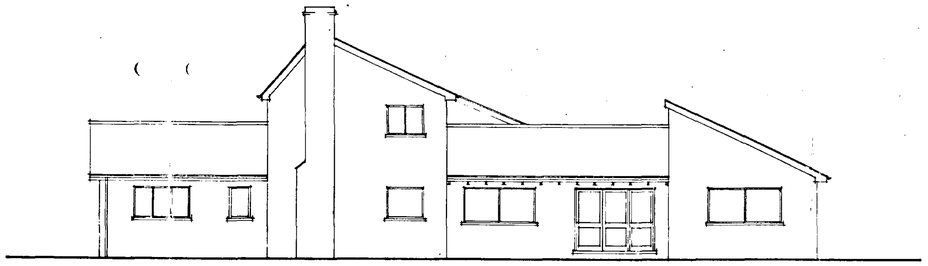


SIDE / MAIN ENTRANCE ELEVATION

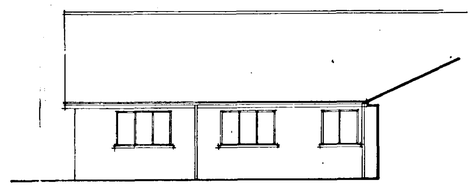

PART NORTH ELEVATION OF MAIN EXTENSION

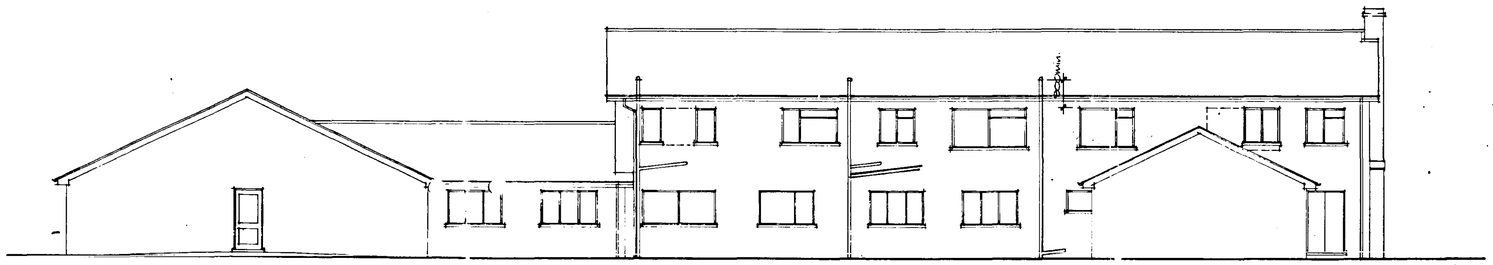


REAR ELEVATION

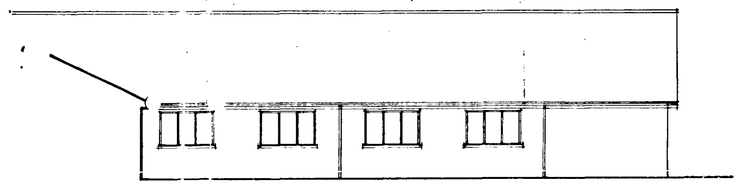


PART NORTH ELEVATION OF MAIN EXTENSION

Roof tiles to match existing in type and colour
Treatment of eaves and verge boards all to match existing
Pitch of new roofs to be 25°

Facing brickwork to match existing.

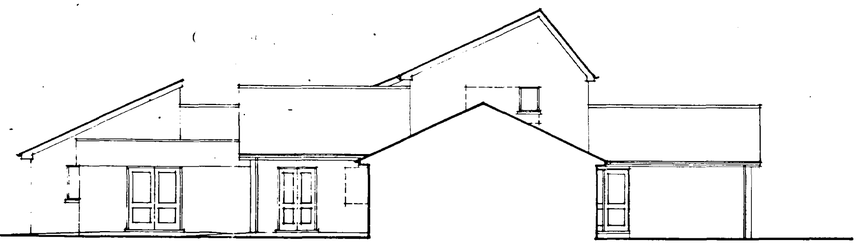


SIDE ELEVATION (SOUTH)

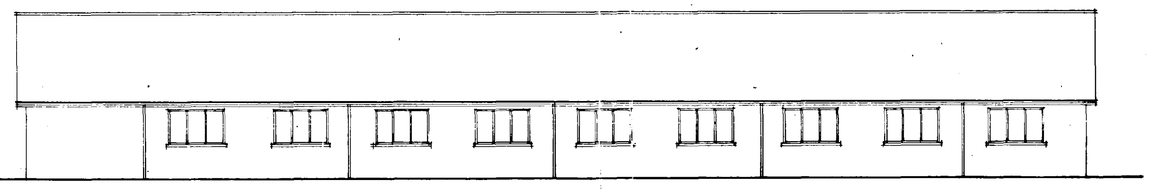

SOUTH ELEVATION OF MAIN EXTENSION.

Paving to be ramped up to all entrances / exits doors at max gradient of 1 in 15 with level platforms to each door min 1.200 from door
D.P.C. in external skin of new walls adjacent to raised paving to be raised to maintain 150mm level above paving.

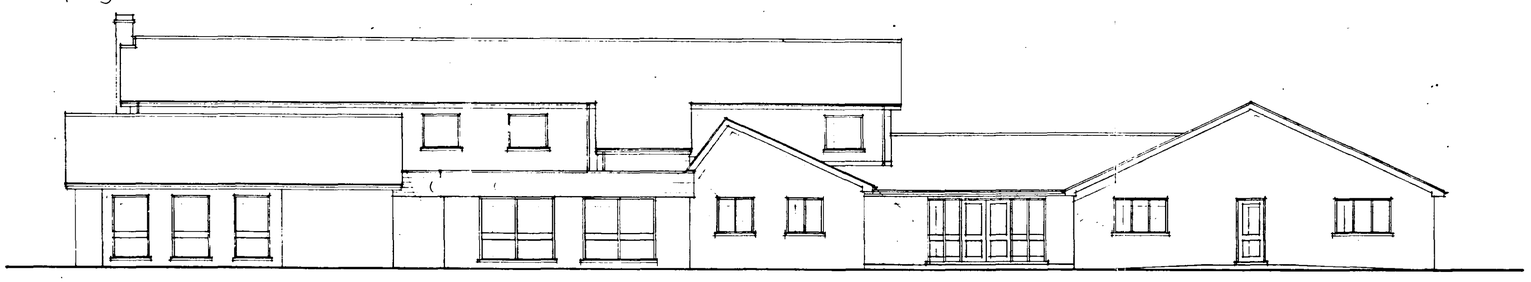

FRONT ELEVATION

S... HOUSING ... DIVISION
19 JUN 2000
Ref: 0771/00

DETERMINED
PLAN

USE FIGURED DIMENSIONS ONLY
DO NOT SCALE

CONTRACT
PROPOSED 30 BED RESIDENTIAL HOME FOR THE ELDERLY FOR MR A KACHERA

TITLE
ELEVATIONS AS EXISTING

SCALE 1:100	
DATE June '00	DRAWN ACH

JOB No.		SHEET	REV.
EE 3672	000	3	A

Baxter & King
BUILDERS

SQUIRRELS LODGE,
LANGTOFT,
PETERBOROUGH, PE6 9NQ

Amendment
'A' Nov '00 General re-design.

No.	DATE	REVISION

existing

proposed

BED 1

BED 2

BED 3

BED 4

BED 5

BED 6

BED 7

BED 8

C

ES

CORRIDOR

e/e

19 JUN 2000

Ref: 0771/00

DETERMINED PLAN

USE FIGURED DIMENSIONS ONLY
DO NOT SCALE

CONTRACT
Proposed Extension At Ashwood Nursing Home At Spalding Lincs
For Mr. Madera

TITLE
Proposed Plan.

SCALE 1:50

DATE April 2000 DRAWN S Hawkins

JOB No.		SHEET	REV.
118 SA!		101	

Baxter & King BUILDERS

SQUIRRELS LODGE,
LANGTOFT,
PETERBOROUGH, PE6 9NQ.
TEL. (01778) 342516 & (01733) 840080
FAX. (01778) 341560