


Do not scale directly from this drawing. All discrepancies are to be brought to the attention of the Practice.
The copyright to this drawing is owned by Trevor A Clay RIBA Ltd.

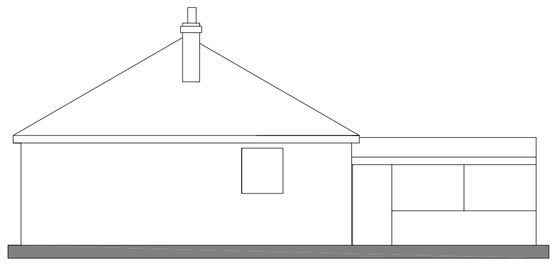


EXISTING SIDE ELEVATION (east)

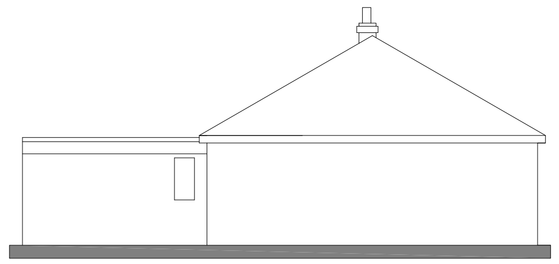


EXISTING SIDE ELEVATION (west)

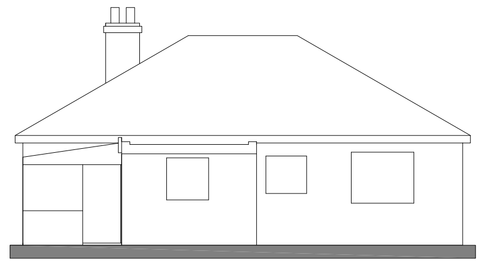

EXISTING REAR ELEVATION (north)

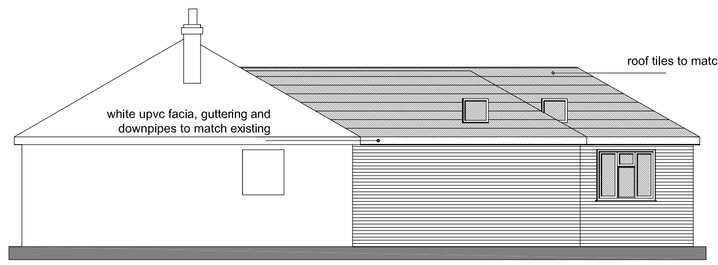


PROPOSED SIDE ELEVATION (east)

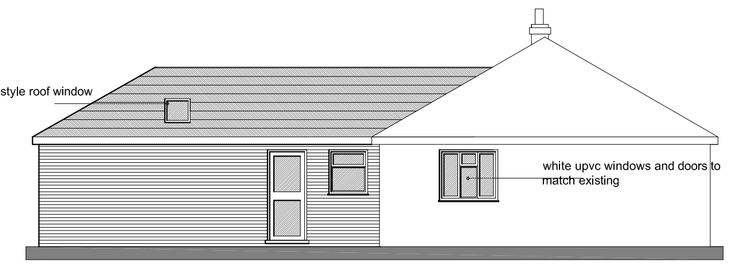


PROPOSED SIDE ELEVATION (west)




PROPOSED REAR ELEVATION (north)

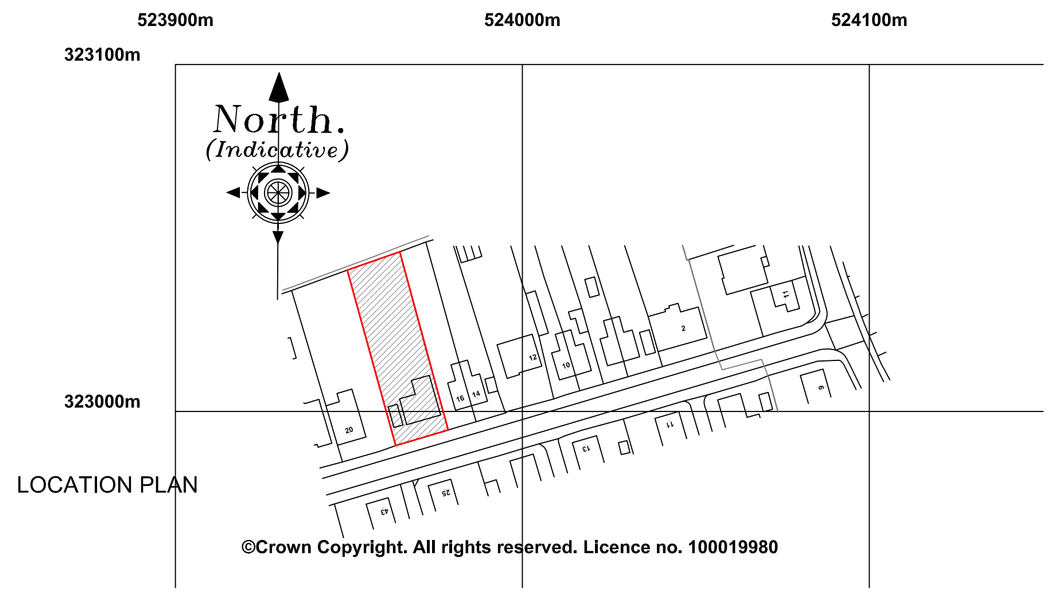


LOCATION PLAN

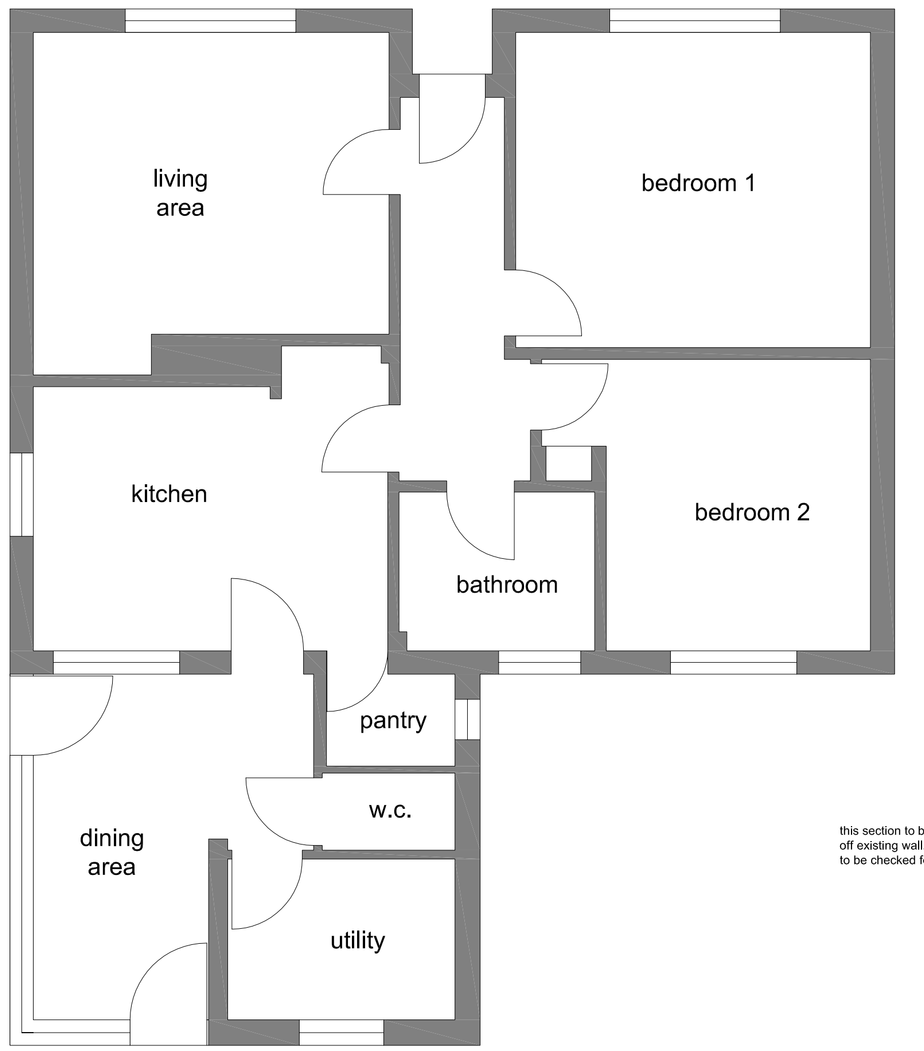

EXISTING FLOOR PLAN

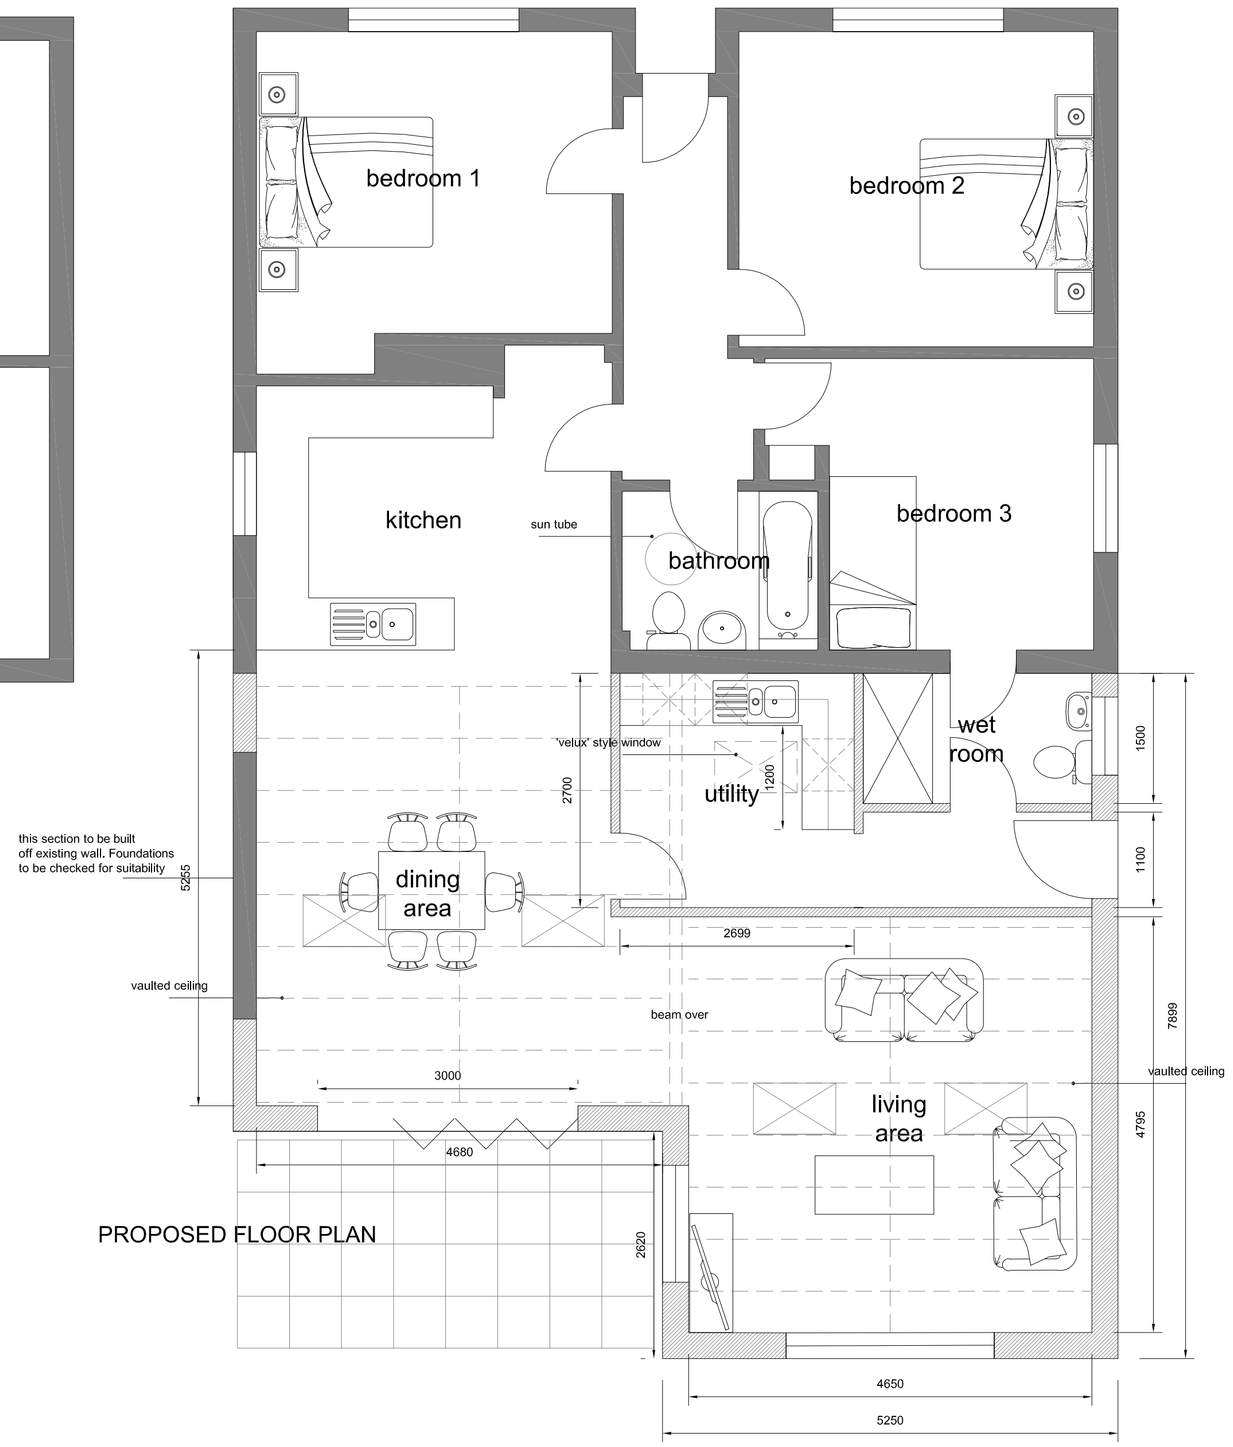

PROPOSED FLOOR PLAN

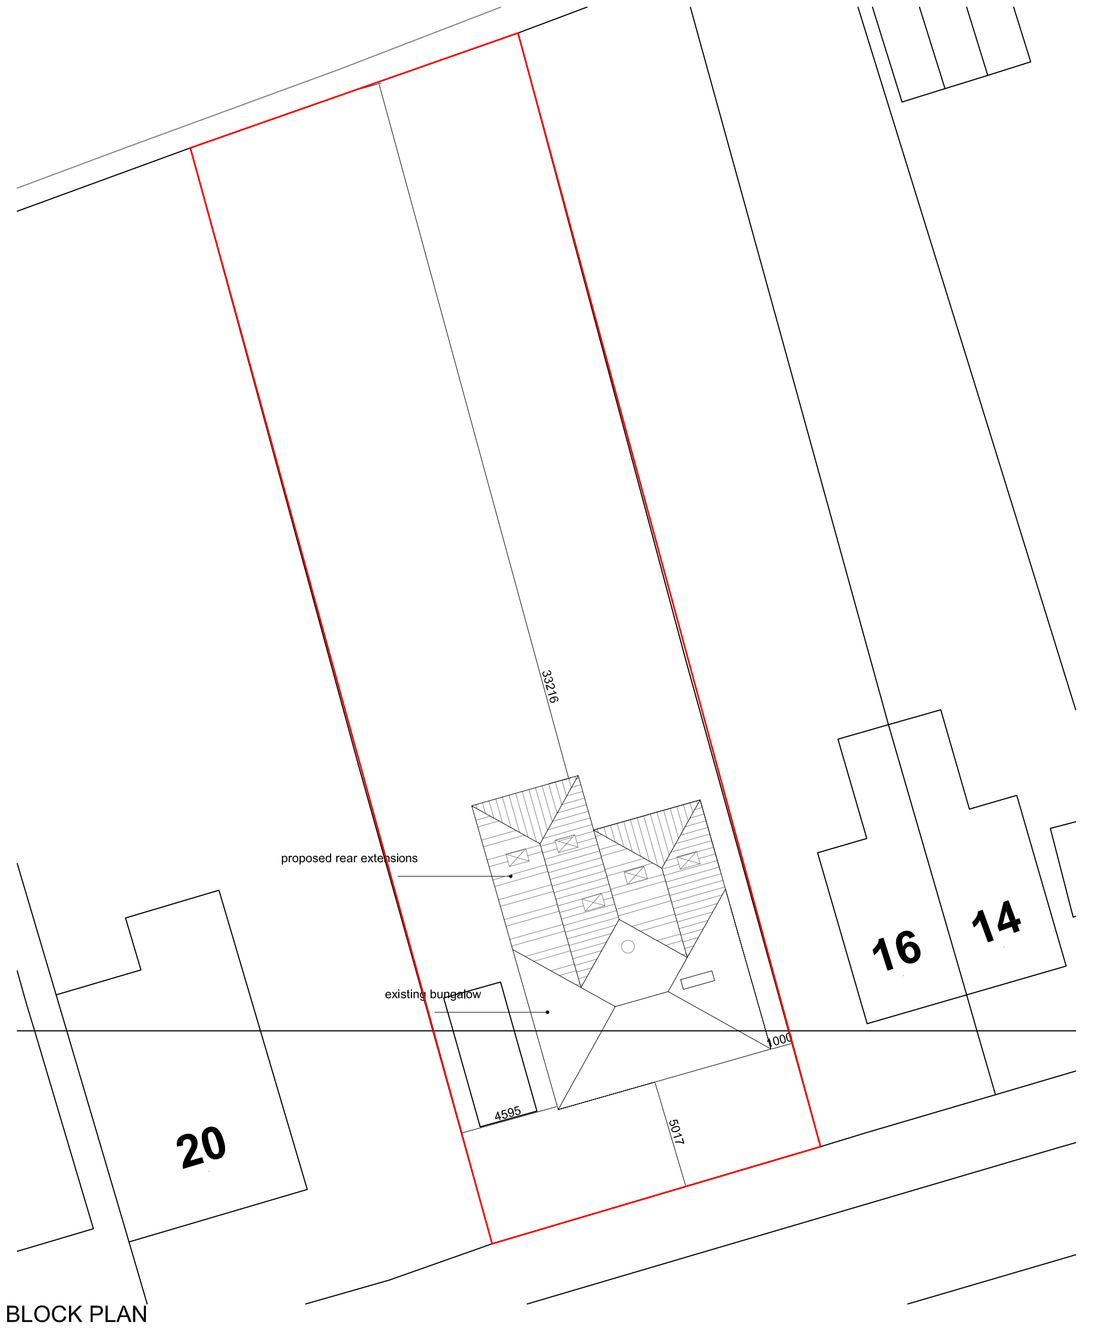

PROPOSED BLOCK PLAN

Revision	Date	Drawn	Description

Client: Mr & Mrs R Sharpe

Project: Alteration and extension to 18 Wygate Road, Spalding

Drawing: Planning Drawing

Scale 1:50, 1:100, 1:200 & 1:1250 @ A1 Drawn AWM Checked TAC Date 15/09/2014

Drawing No. 14/392/PA/004

Trevor A Clay RIBA Ltd, 14 Old Fendike Road, Weston Hills, Spalding, Lincs. PE126DD
01406 380027 07778 597975 trevor@tacarchitects.co.uk www.tacarchitects.co.uk