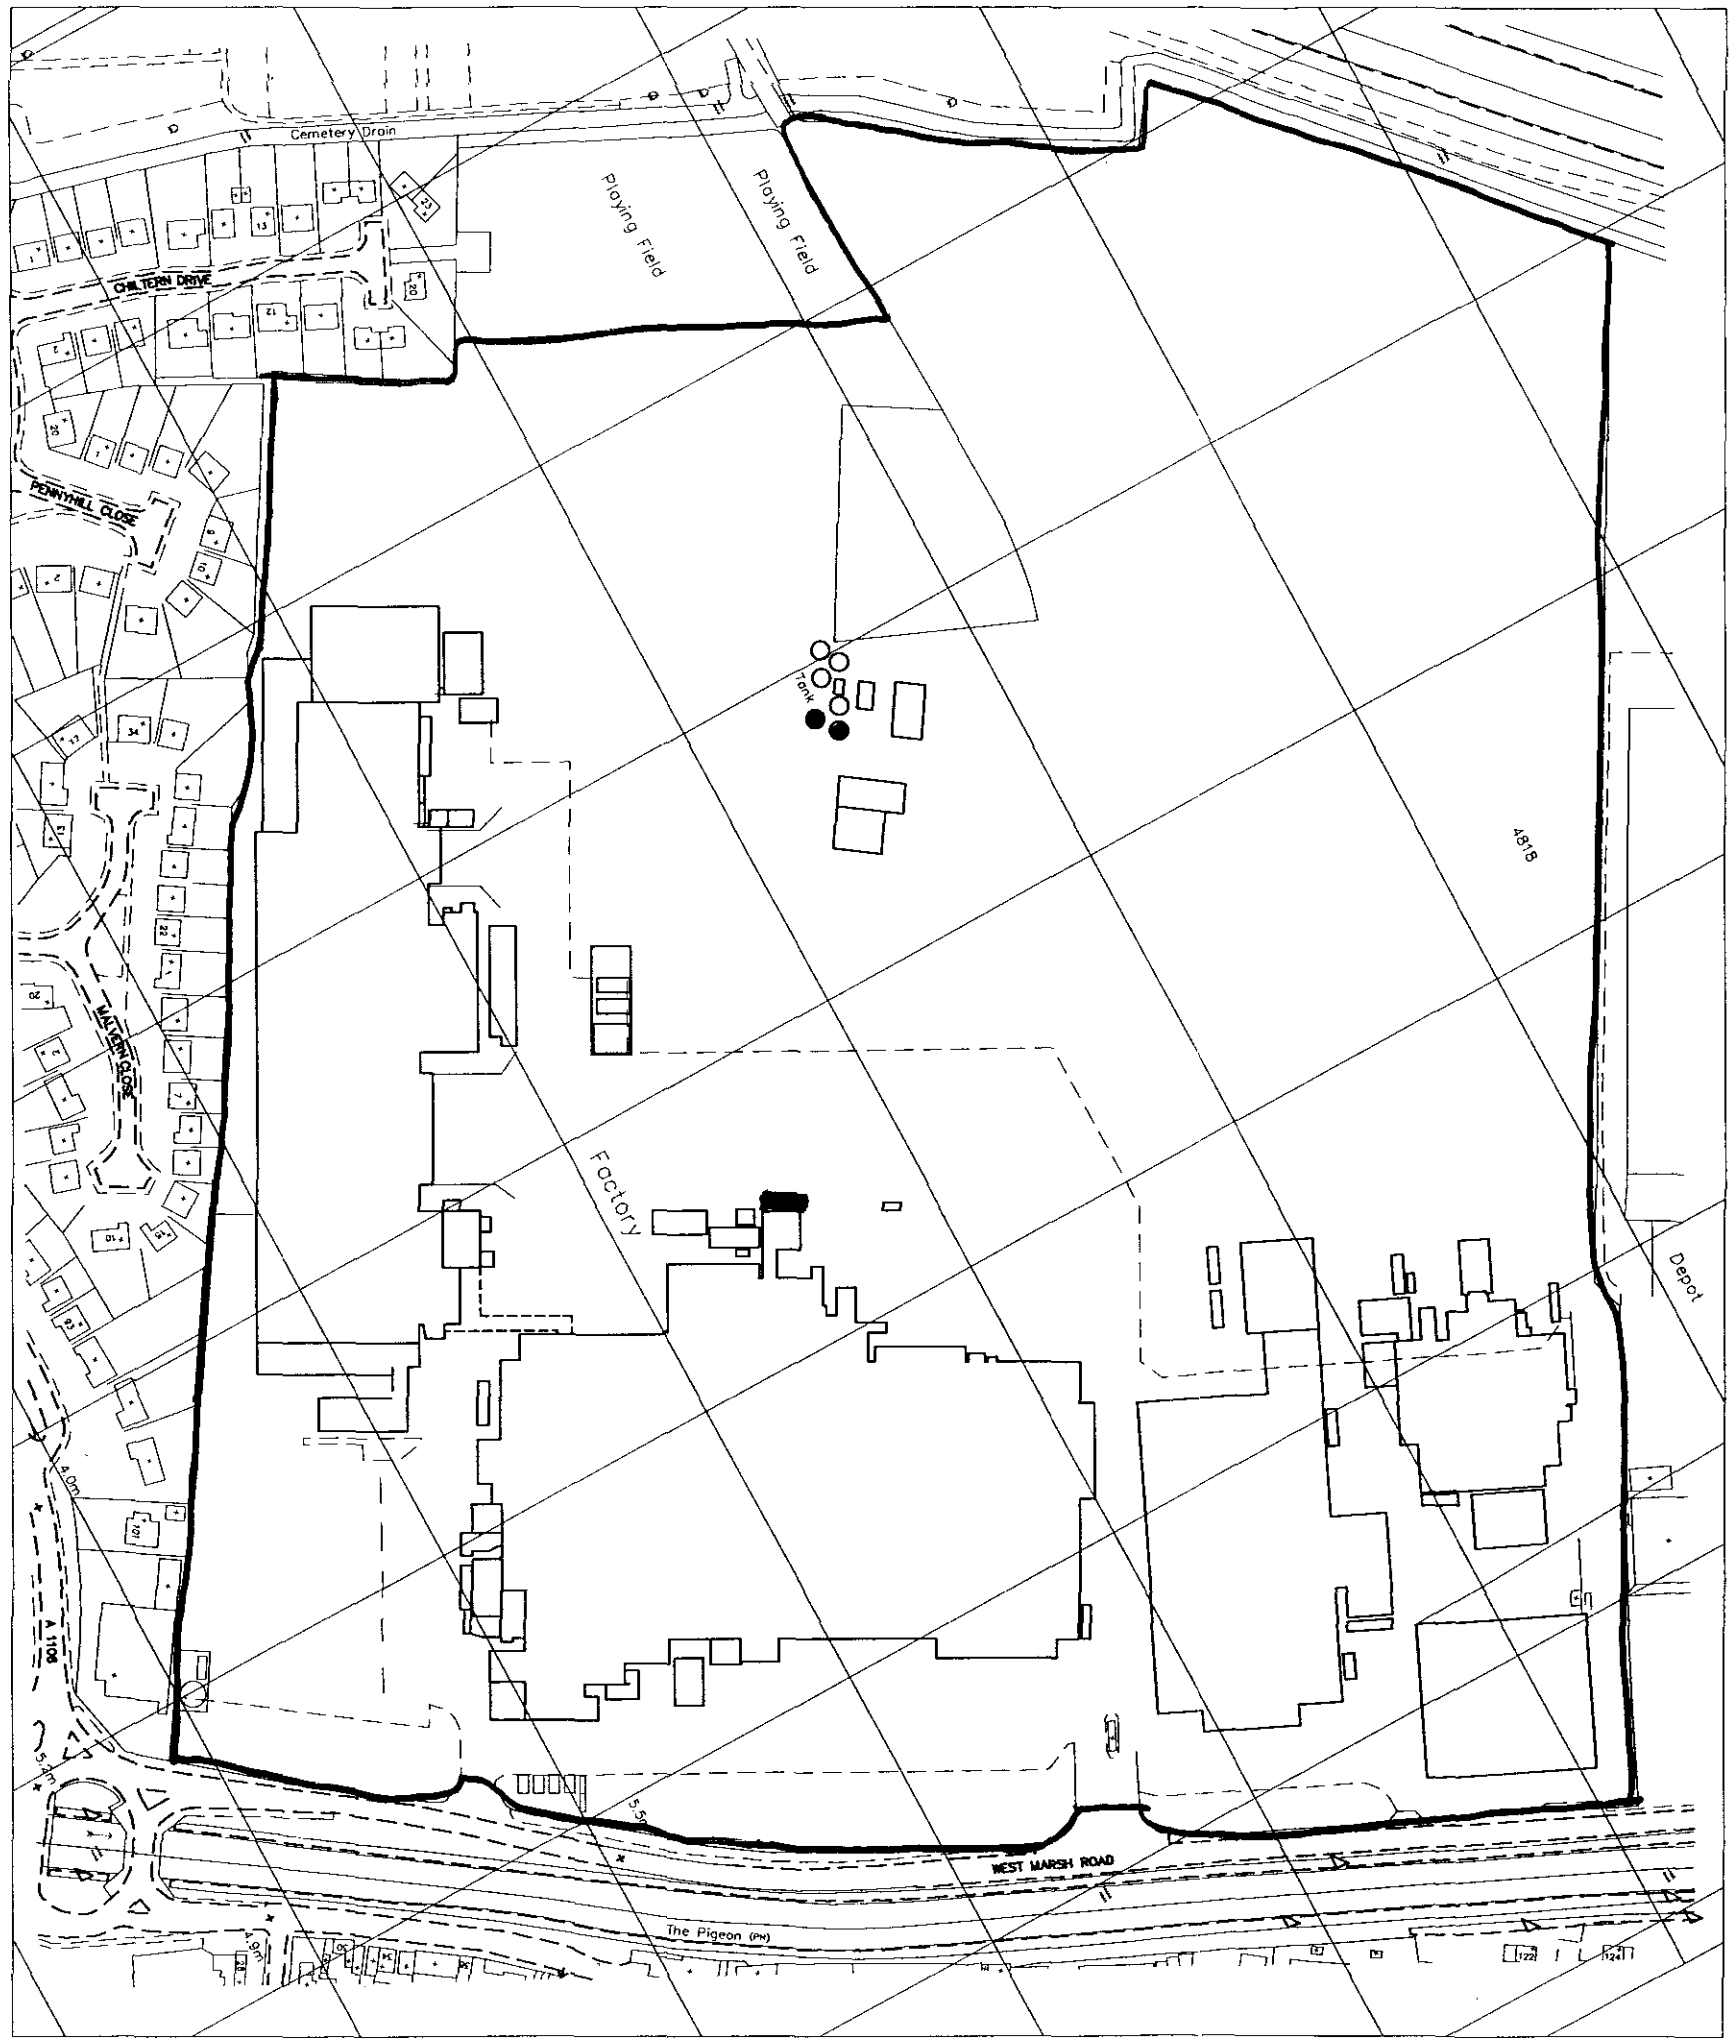


NO DIMENSIONS TO BE SCALED FROM THIS DRAWING, ALL DIMENSIONS TO BE CHECKED ON SITE. ANY DISCREPANCIES WITH THE DRAWINGS TO BE REPORTED AND CLARIFIED PRIOR TO COMMENCING WORKS ON SITE. IF IN DOUBT – ASK. THIS DRAWING IS COPYRIGHT.

DETERMINED PLAN

775/01

Checked by: | Date checked:

CORPORATE ARCHITECTURE Ltd

CLIENT
Geest Foods Ltd
West Marsh Road
Spalding
Lincs
PE11–2AB

TITLE
Effluent Treatment Plant
Project no.1890.GFL.01


site plan

DATE: June 2001 | SCALE: 1:2500
DRAWING NO.: 002 | ISSUE NO.:

CORPORATE ARCHITECTURE LIMITED
CHARTERED ARCHITECTS
35 Leicester Road, Ibstock, Leicester, LE8 4GR
Tel: 0116 278 9257 Fax: 0116 278 9259


THIS DRAWING HAS BEEN CREATED IN AutoCAD – IF IN DOUBT ASK.

NO DIMENSIONS TO BE SCALED FROM THIS DRAWING. ALL DIMENSIONS TO BE CHECKED ON SITE. ANY DISCREPANCIES WITH THE DRAWINGS TO BE REPORTED AND CLARIFIED PRIOR TO COMMENCING WORKS ON SITE, IF IN DOUBT – ASK. THIS DRAWING IS COPYRIGHT.

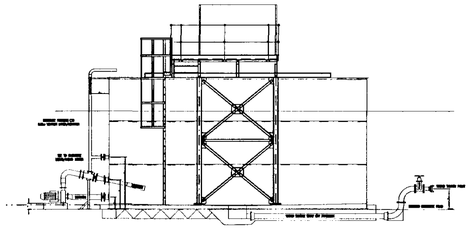

Balancing Tank
South East Elevation.
Scale 1:100

Site Plan
Scale 1:250

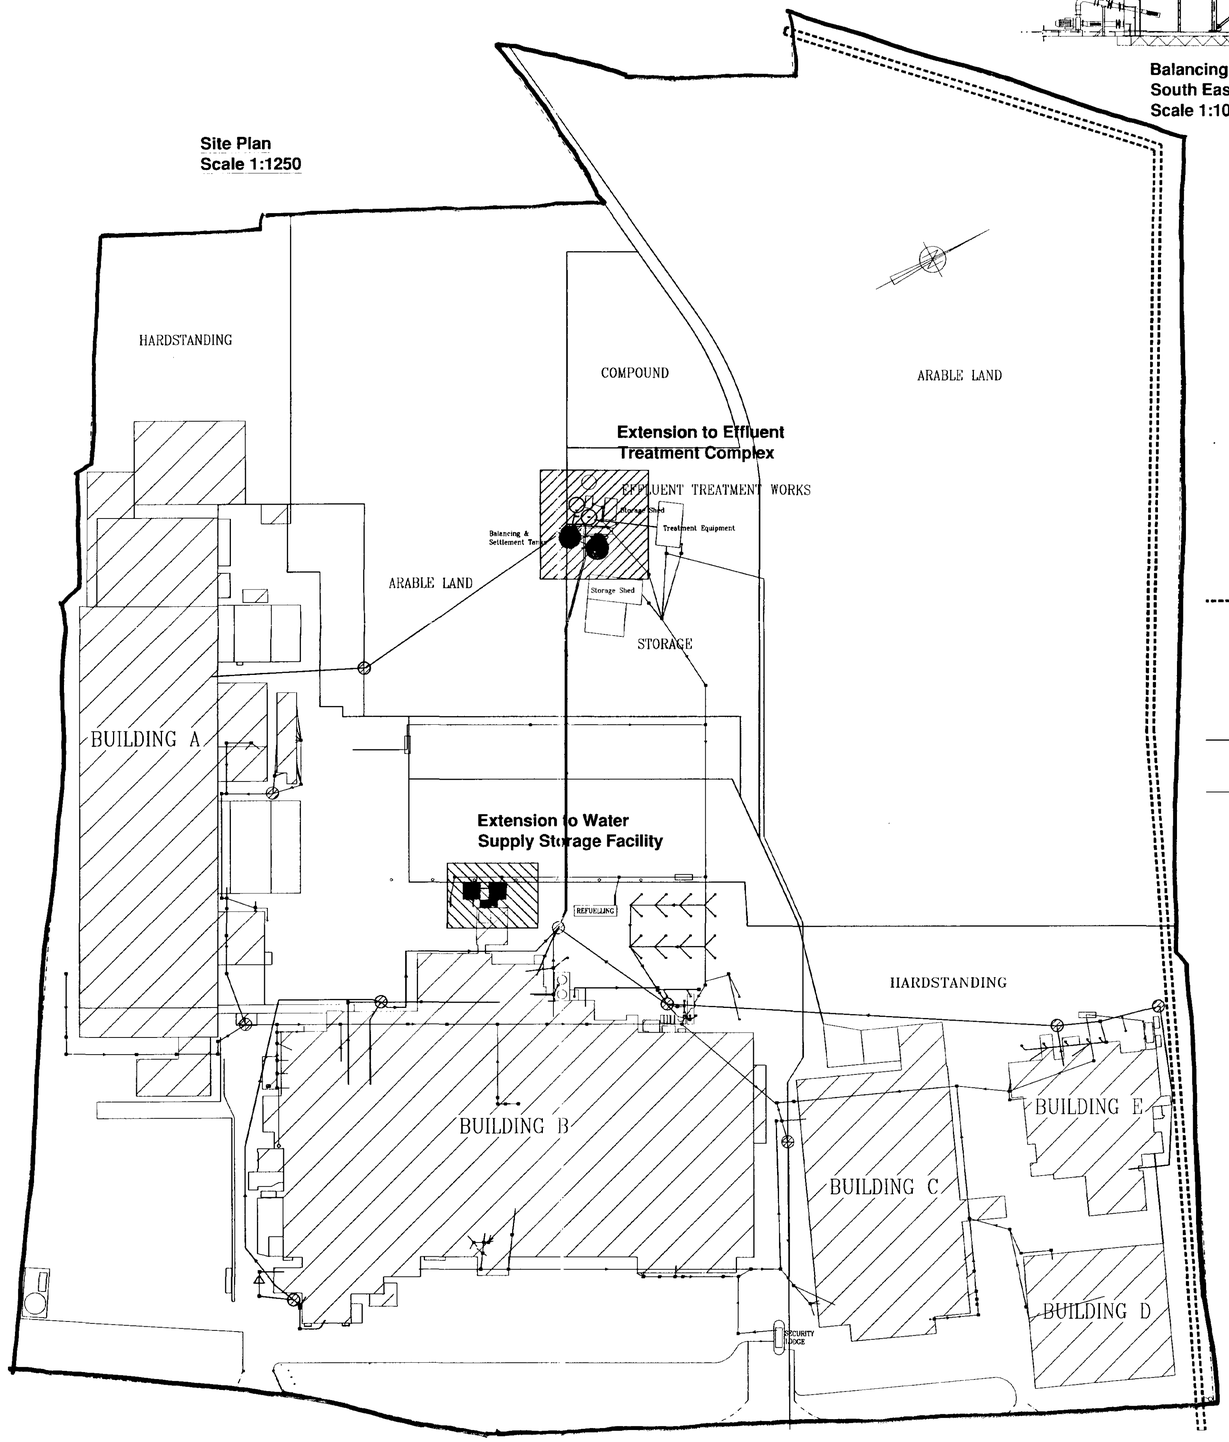


Main Sewer

Trade Effluent


Domestic Foul

Pumping Chambers

Grease Interceptor

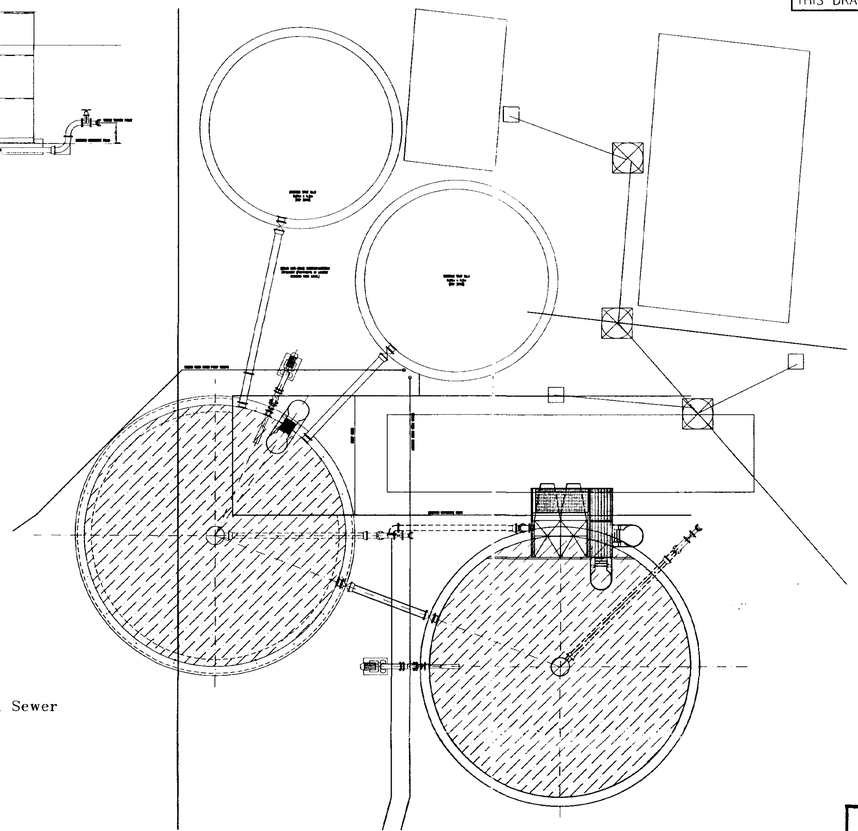

Balancing Tanks Plan.
Scale 1:100

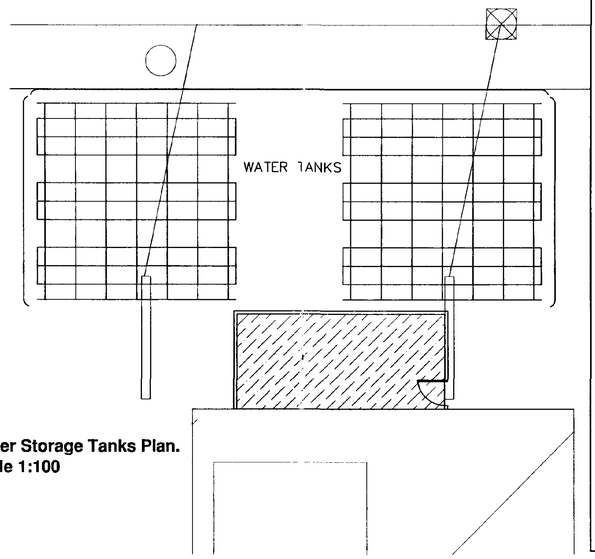

Water Storage Tanks Plan.
Scale 1:100

SOUTH HOLLAND DC
HOUSING & PLANNING
25 JUN 2001
Ref: H/6/0795/01

DETERMINED
PLAN
Checked by: Date Checked:

CORPORATE a Ltd ARCHITECTURE

CLIENT
Geest Foods Ltd
West Marsh Road
Spalding
Lincs
PE11–2AB

TITLE
Effluent Treatment Plant
Project no.1890.GFL.01

Site Plan & Details

DATE: June 2001
SCALE: Var
DRAWING NO.:
ISSUE NO.:

CORPORATE ARCHITECTURE LIMITED
CHARTERED ARCHITECTS
35 Leicester Road, Blaby, Leicester, LE8 4GR
Tel: 0116 278 9257 Fax: 0116 278 9259

THIS DRAWING HAS BEEN CREATED IN AutoCAD – IF IN DOUBT ASK.