
Do not scale drawing from this drawing. All discrepancies are to be brought to the attention of the Practice.
The copyright to this drawing is owned by Trevor A Clay RIBA Ltd.


first floor window to match existing

new shop signage


facing bricks to match existing

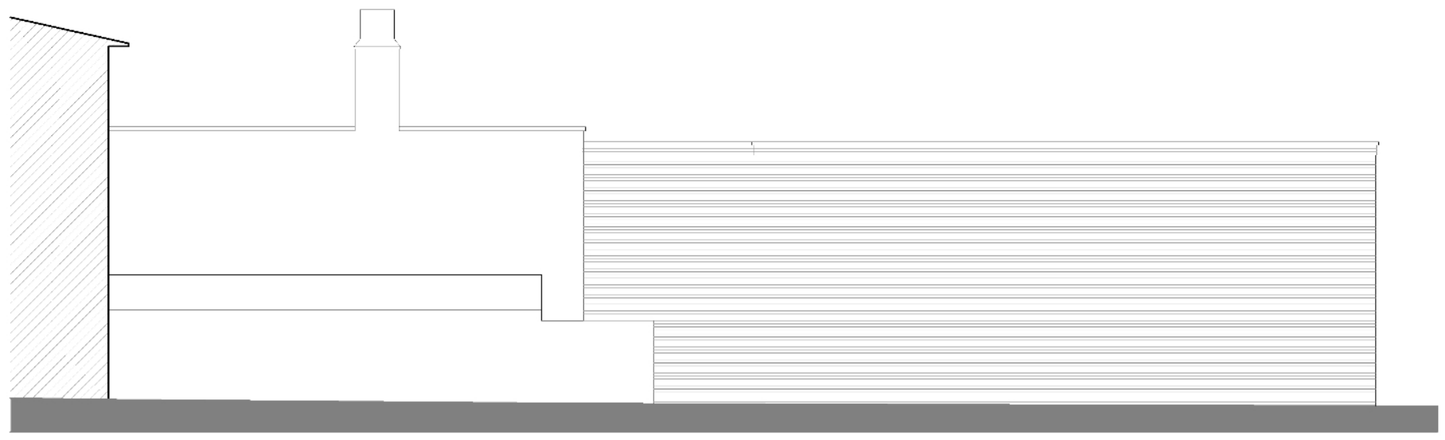




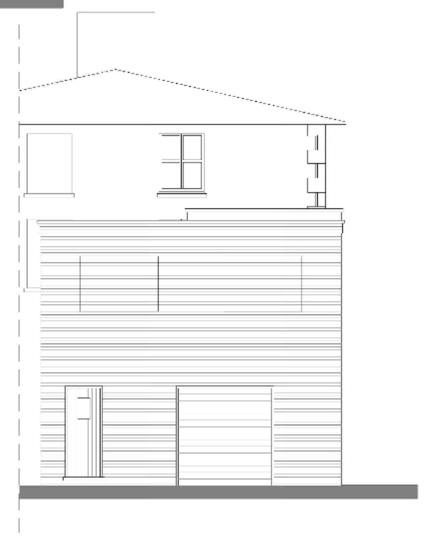

proposed elevations

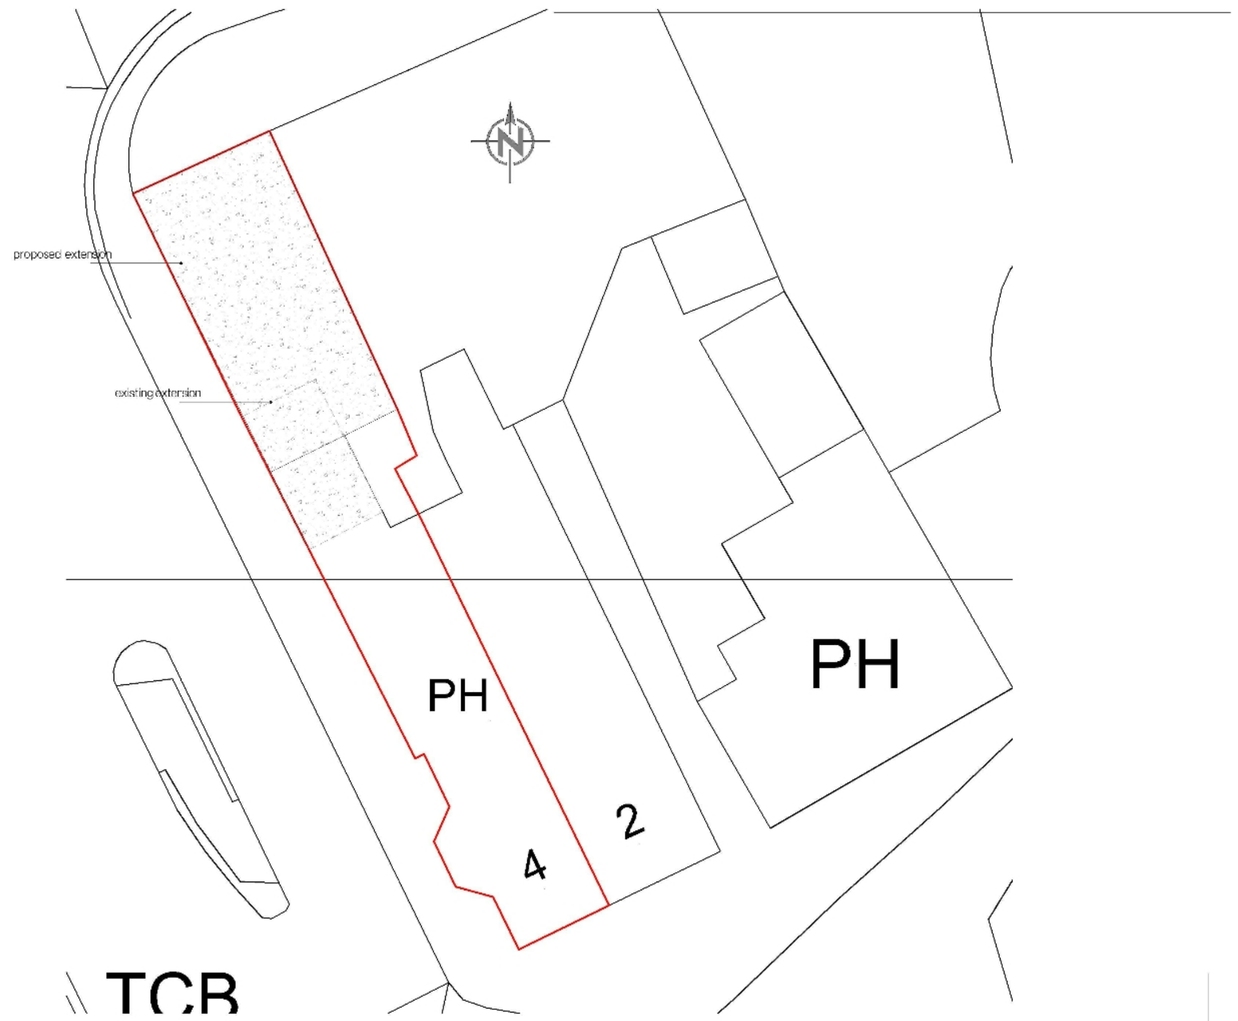

proposed block plan

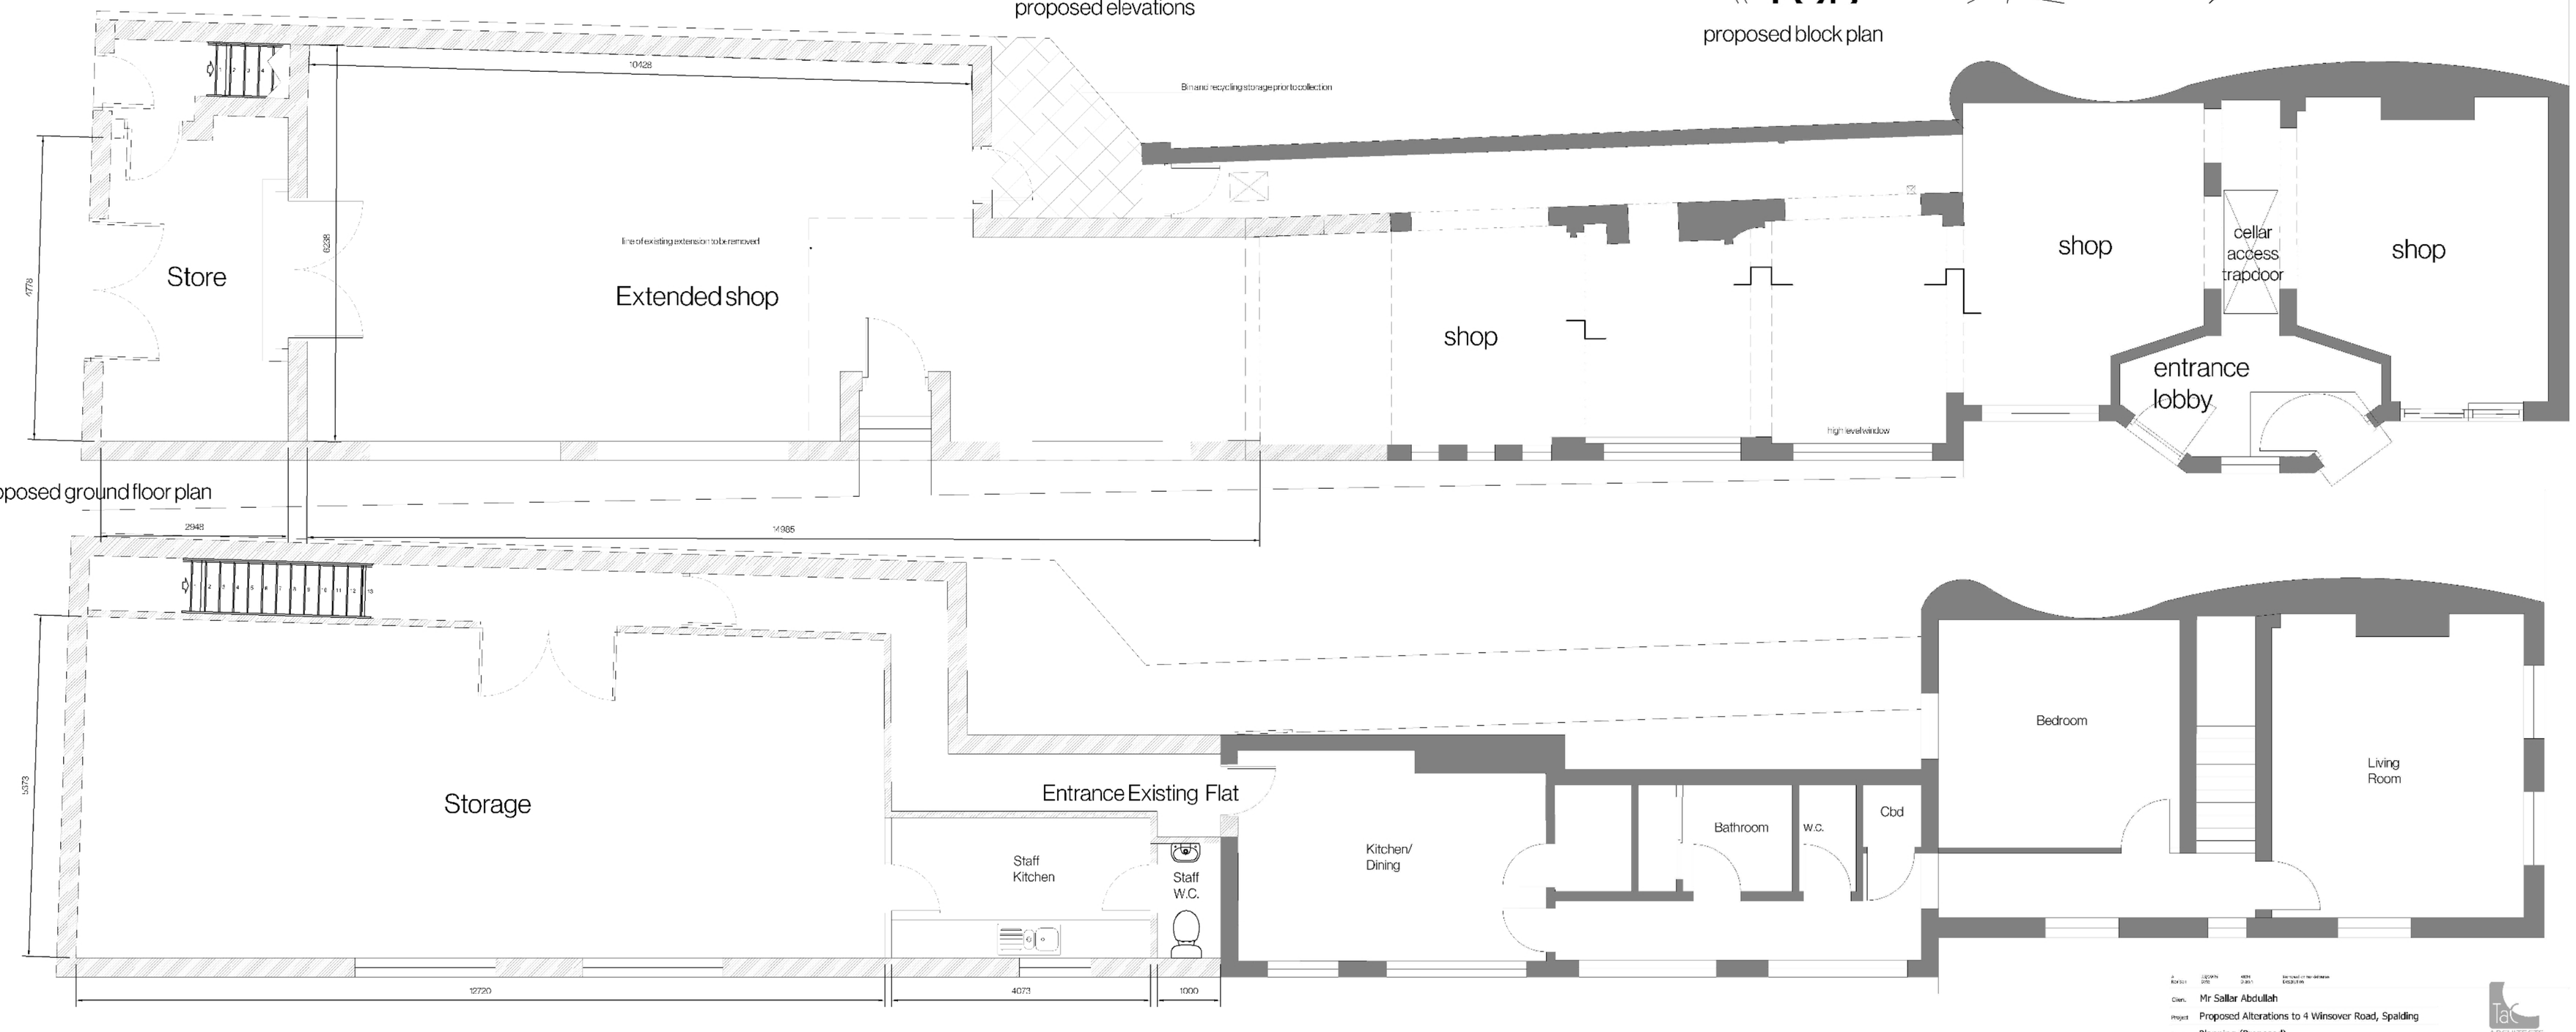

proposed ground floor plan

proposed first floor plan

Client Mr Saller Abdullah
Project Proposed Alterations to 4 Winsover Road, Spalding
Drawing Planning (Proposed)
Scale 1:50, 1:100, @A1 Drawn AWM Chkd TAC Date 10/08/2026
Drawing no. 25/696/PA/003A

Trevor A Clay RIBA Ltd, 1-4 Old Fendike Row, Weston Hills, Spalding, Lincs. PE12 6DD
01406 280022 07778 597575
trevor@tacarchitects.co.uk
www.tacarchitects.co.uk