
Do not scale directly from this drawing. All discrepancies are to be brought to the attention of the Practice.


The copyright to this drawing is owned by Trevor A Clar RIBA Ltd.






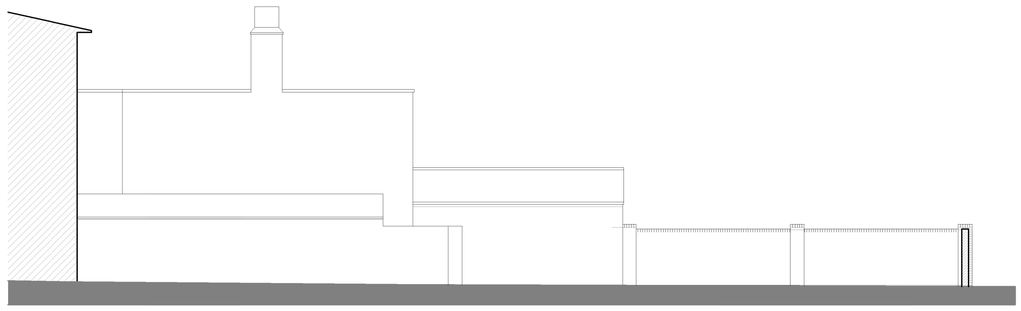


existing elevations

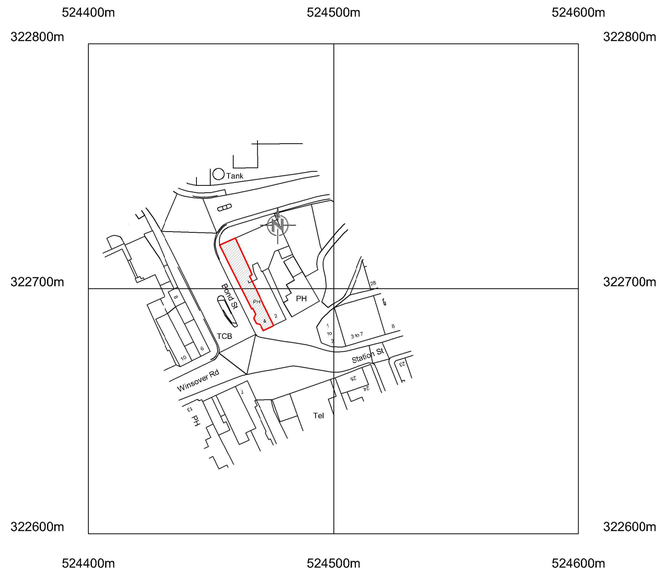

location plan

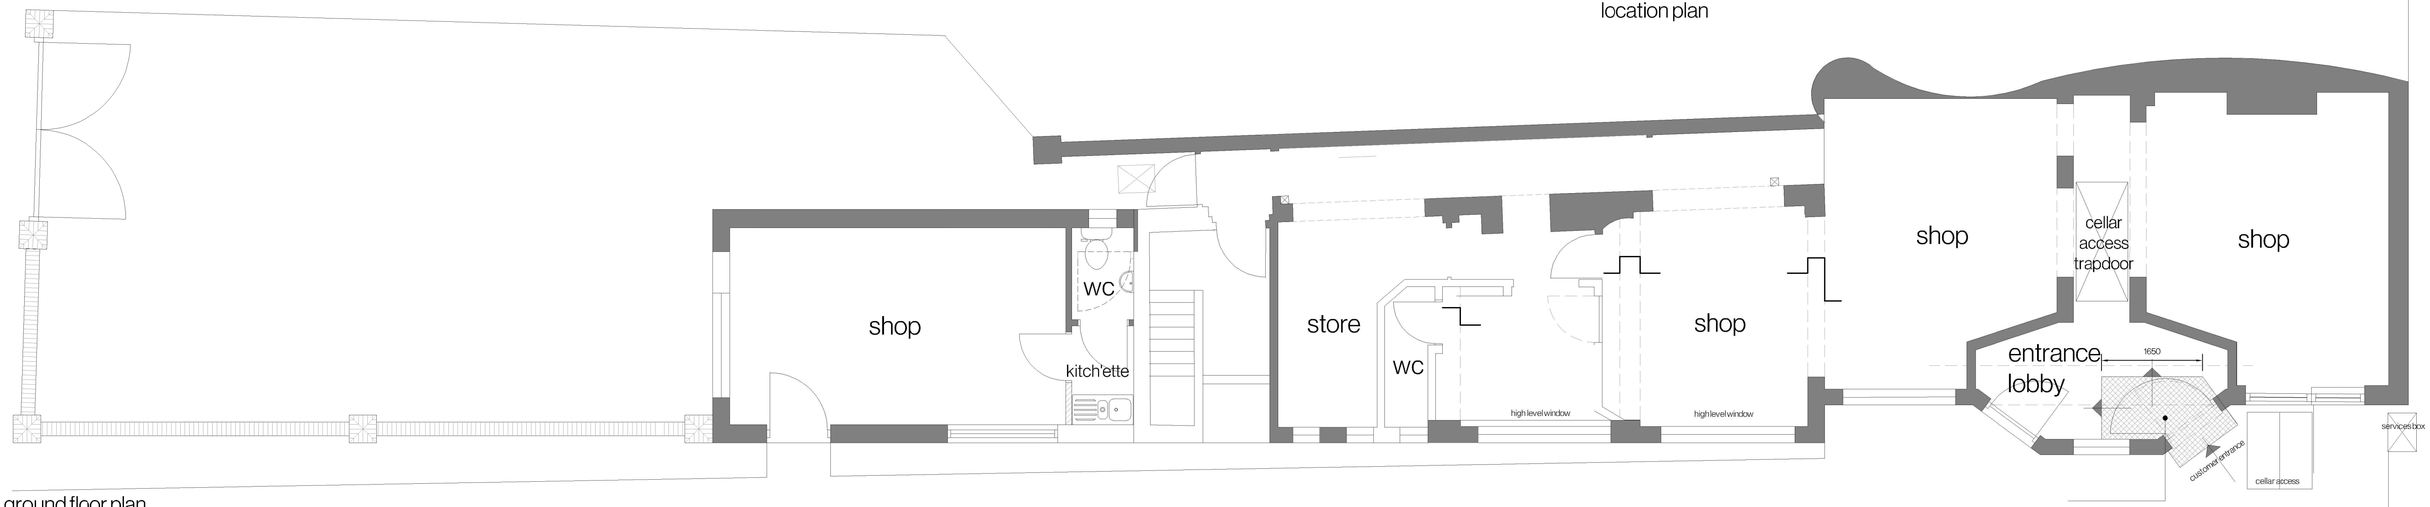

existing ground floor plan

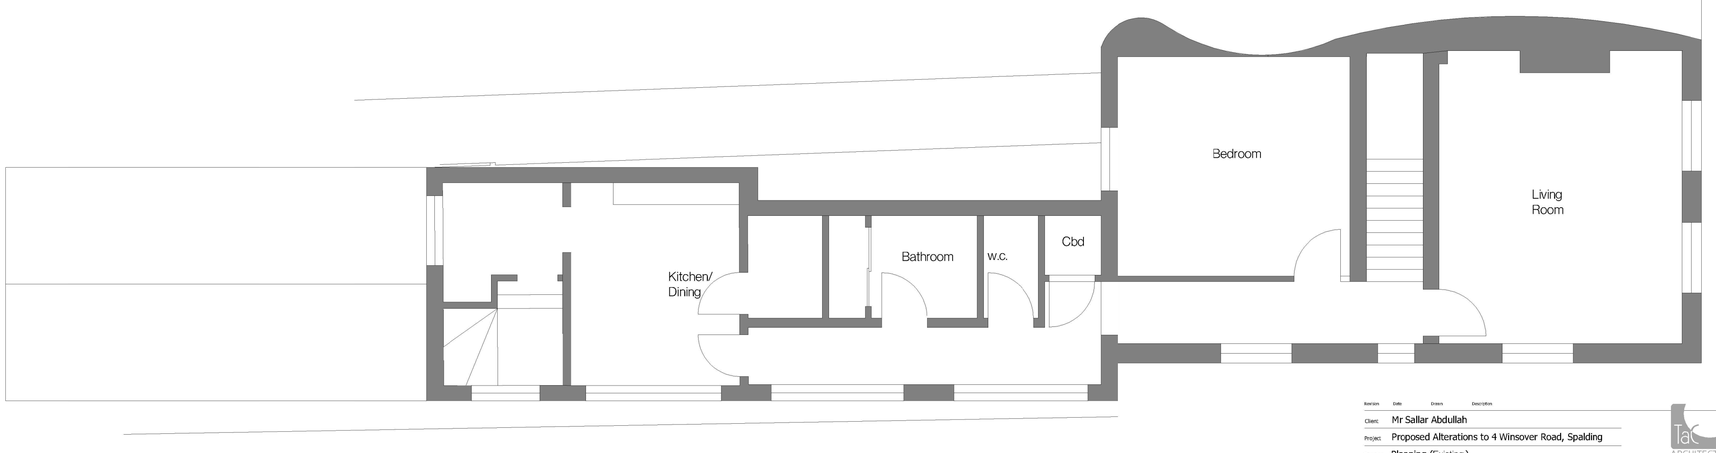

existing first floor plan

Revision	Date	Drawn	Description

Client: Mr Sallar Abdullah

Project: Proposed Alterations to 4 Winsover Road, Spalding

Drawing: Planning (Existing)

Scale: 1:50, 1:100, @A1 Drawn: AWM Chkd: TAC Date: 10/08/2026

Drawing No: 25/696/PA/004

Trevor A Clar RIBA Ltd, 14 Old Fendike Roa, Weston Hills, Spalding, Lincs. P ℓ12 6DD
01406 380027 07778 597975 trevor@tacarchitects.co.uk www.tacarchitects.co.uk