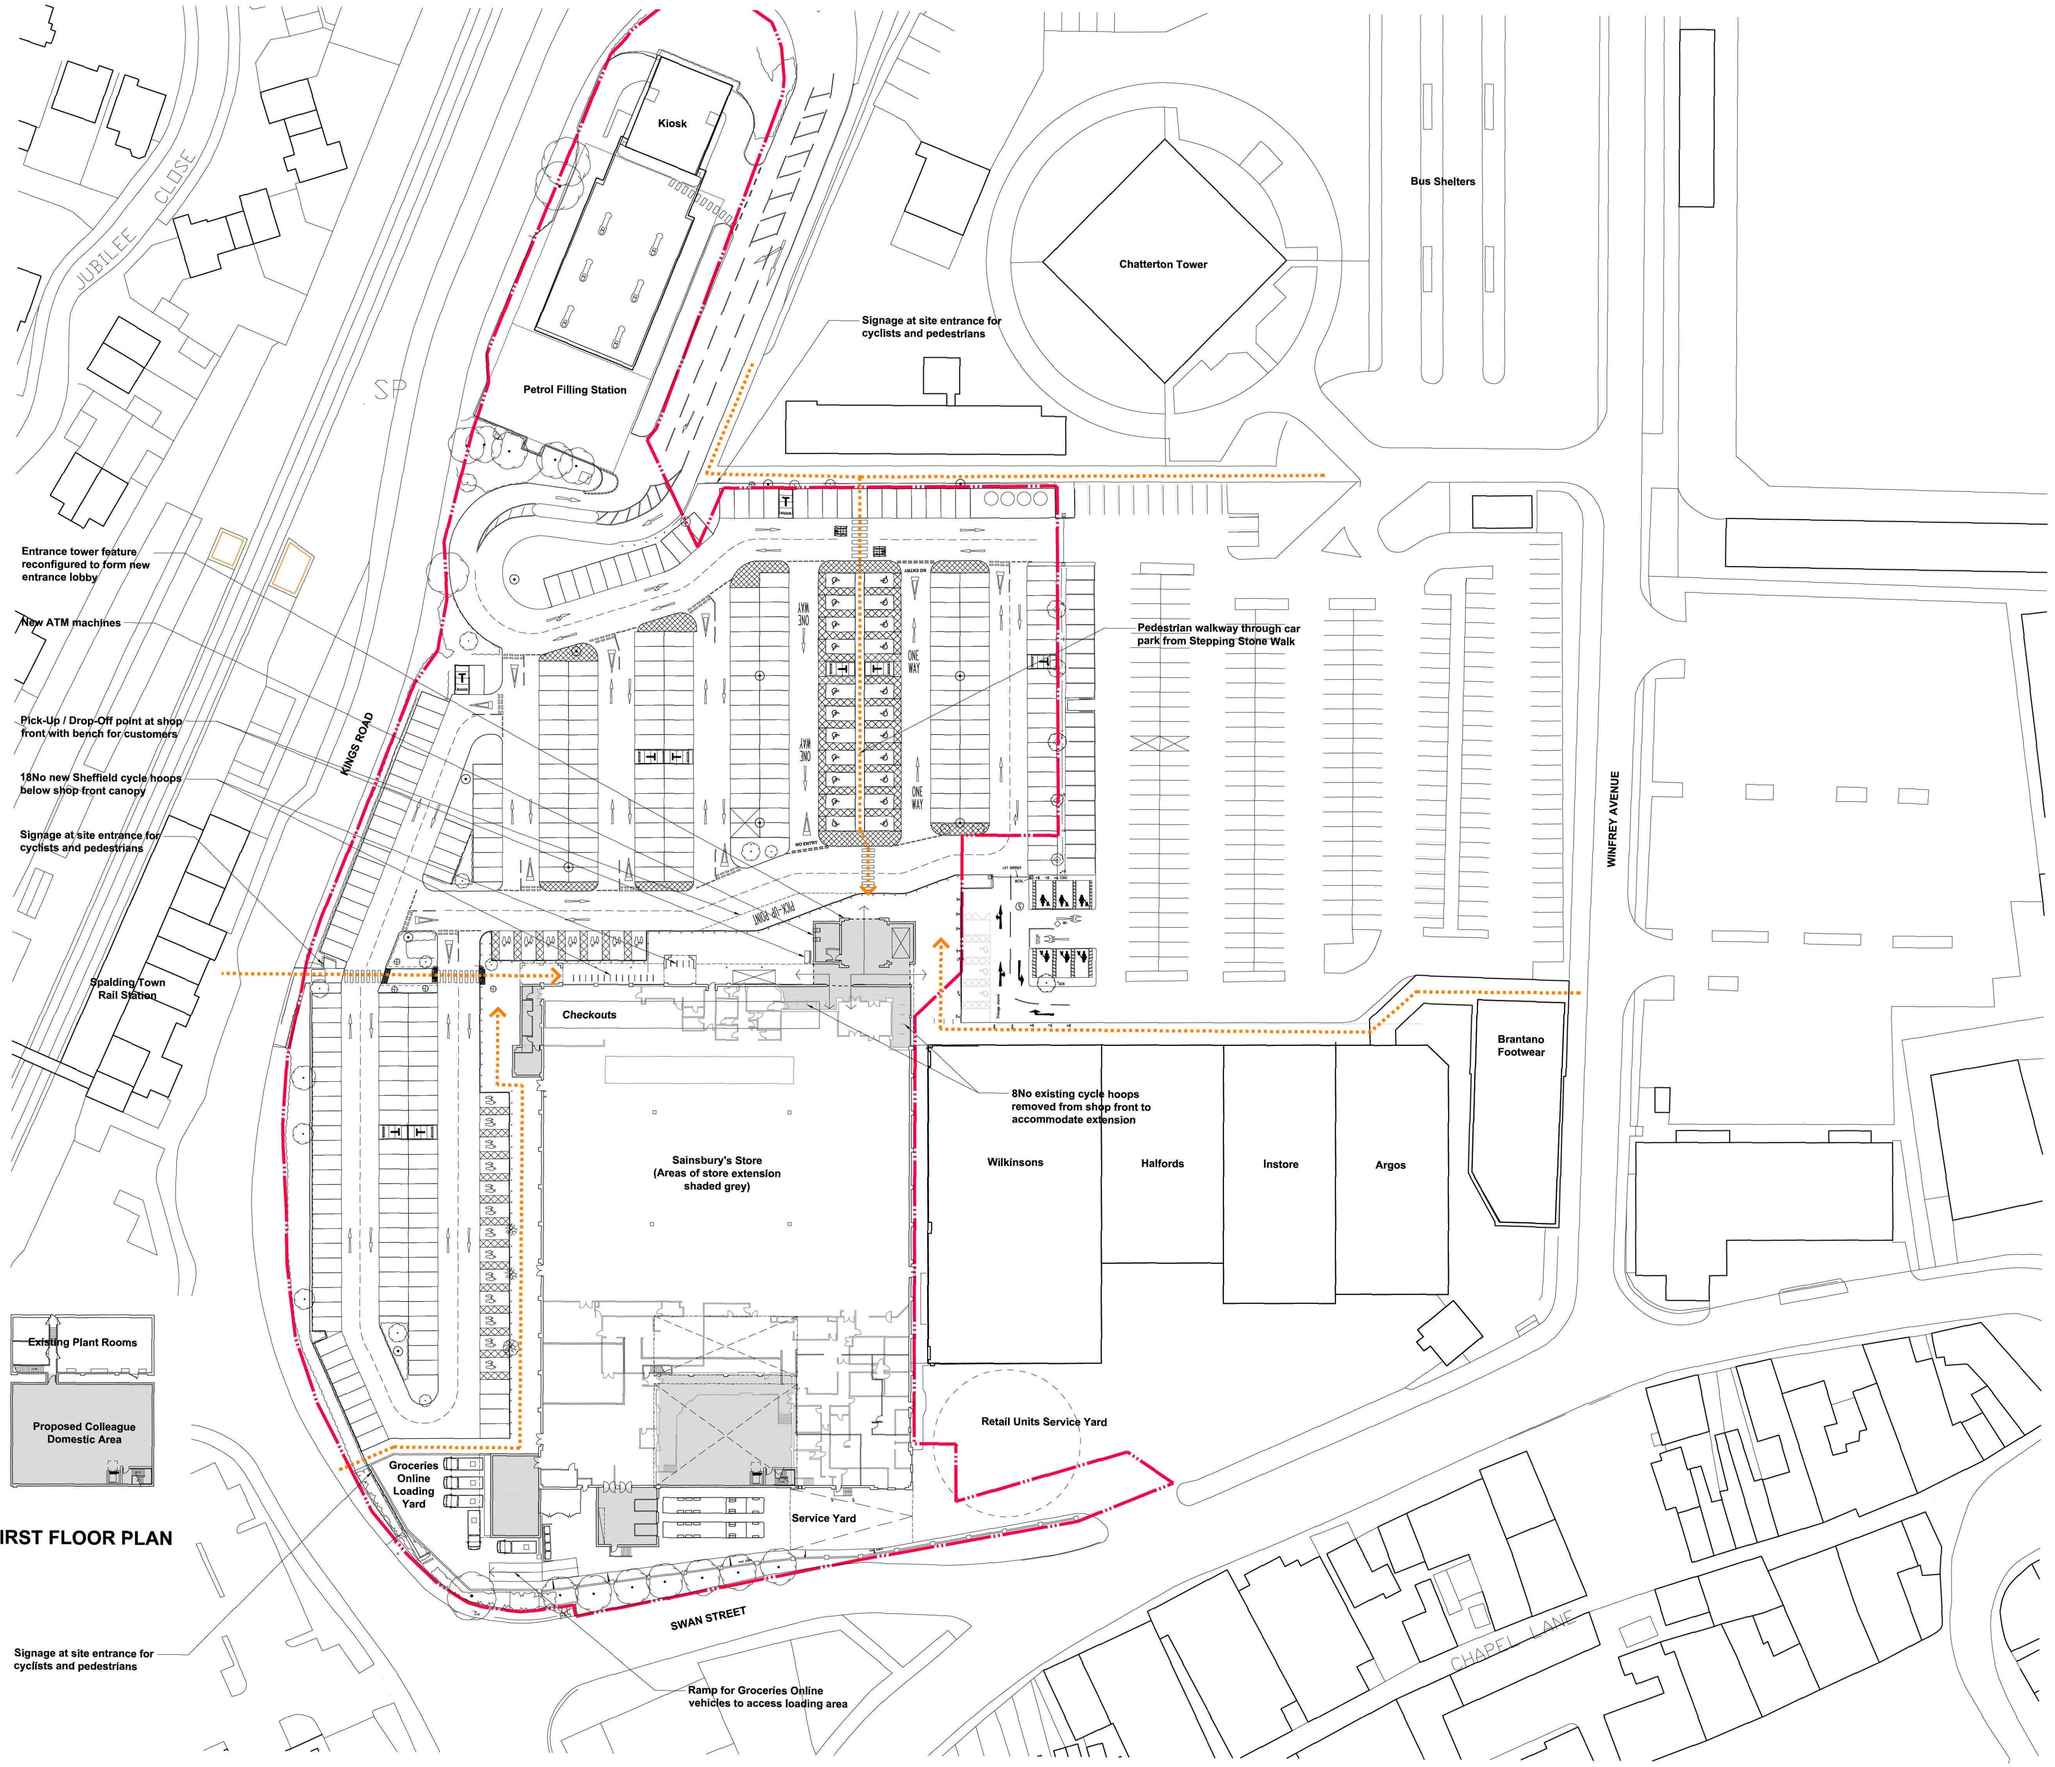


FIRST FLOOR PLAN

NOTES:

DO NOT SCALE FROM THIS DRAWING.
VERIFY ALL DIMENSIONS AND SETTING OUT ON SITE.
NOTIFY ANY DISCREPANCIES TO THE ARCHITECT.
***FOR STRUCTURAL INFORMATION,* REFER TO STRUCTURAL ENGINEER'S DRAWINGS.**
FOR M&E INFORMATION, REFER TO M&E ENGINEER'S AND SUB-CONTRACTOR'S DRAWINGS.
***FOR HEALTH & SAFETY INFORMATION,* REFER TO HEALTH & SAFETY RISK ASSESSMENTS.**

PROPOSED STORE AREAS

GROSS INTERNAL	(GF)	57,156 sq.ft.	5,310 sq.m.
GROSS INTERNAL	(FF)	6,211 sq.ft.	577 sq.m.
TOTAL GROSS INTERNAL AREA (GIA)		**62,312 sq.ft.**	***5,887 sq.m.***
TOTAL GROSS EXTERNAL AREA (GEA)		**65,261 sq.ft.**	**6,063 sq.m.**

Arrows denote routes of Pedestrian and Cyclist access to store entrance from surrounding highways network.
All main points of Pedestrian and Cyclist access into the site will be defined by Sainsbury's branded signage at the site entrance.
In the interest of customer safety, cyclists will be encouraged to dismount cycles when using shared pedestrian footpaths within the demise of the customer car park.

Amended Plan
Received 21 January 2011

0 10 20 m
1:500

N

REVISION: B BY: AJB CHECKED: DATE: 21.01.2010
Revised for planning committee meeting.
REVISION: A BY: AJB CHECKED: DATE: 25.08.2010
Issued for planning submission.
REVISION: * BY: AJB CHECKED: DATE: 24.06.2010
Initial issue for consultant comments.

PLANNING

PLOT DATE:

Sainsbury's

CLIENT:

STORE EXTENSION
SPALDING

PROJECT:

PROPOSED SITE PLAN
GROUND FLOOR

DRAWING:
DRAWN BY: **DSO** SCALE: **1:500 @A1** DATE: **AUGUST 2010**

Hadfield Cawkwell Davidson
17 Broomgrove Rd, Sheffield, S10 2LZ. T 0114 266 8181 F 0114 266 6246 www.hcd.co.uk
Architecture | Engineering | Interior Design | Masterplanning | Urban Design

DISCIPLINE: **ARCH** JOB NO: **2007-096** DRAWING NO: **PL03** REV: **B**
R:\Architecture\2007-096\Drawings\Plot Sheets\Planning\PL03.dwg
© HCD