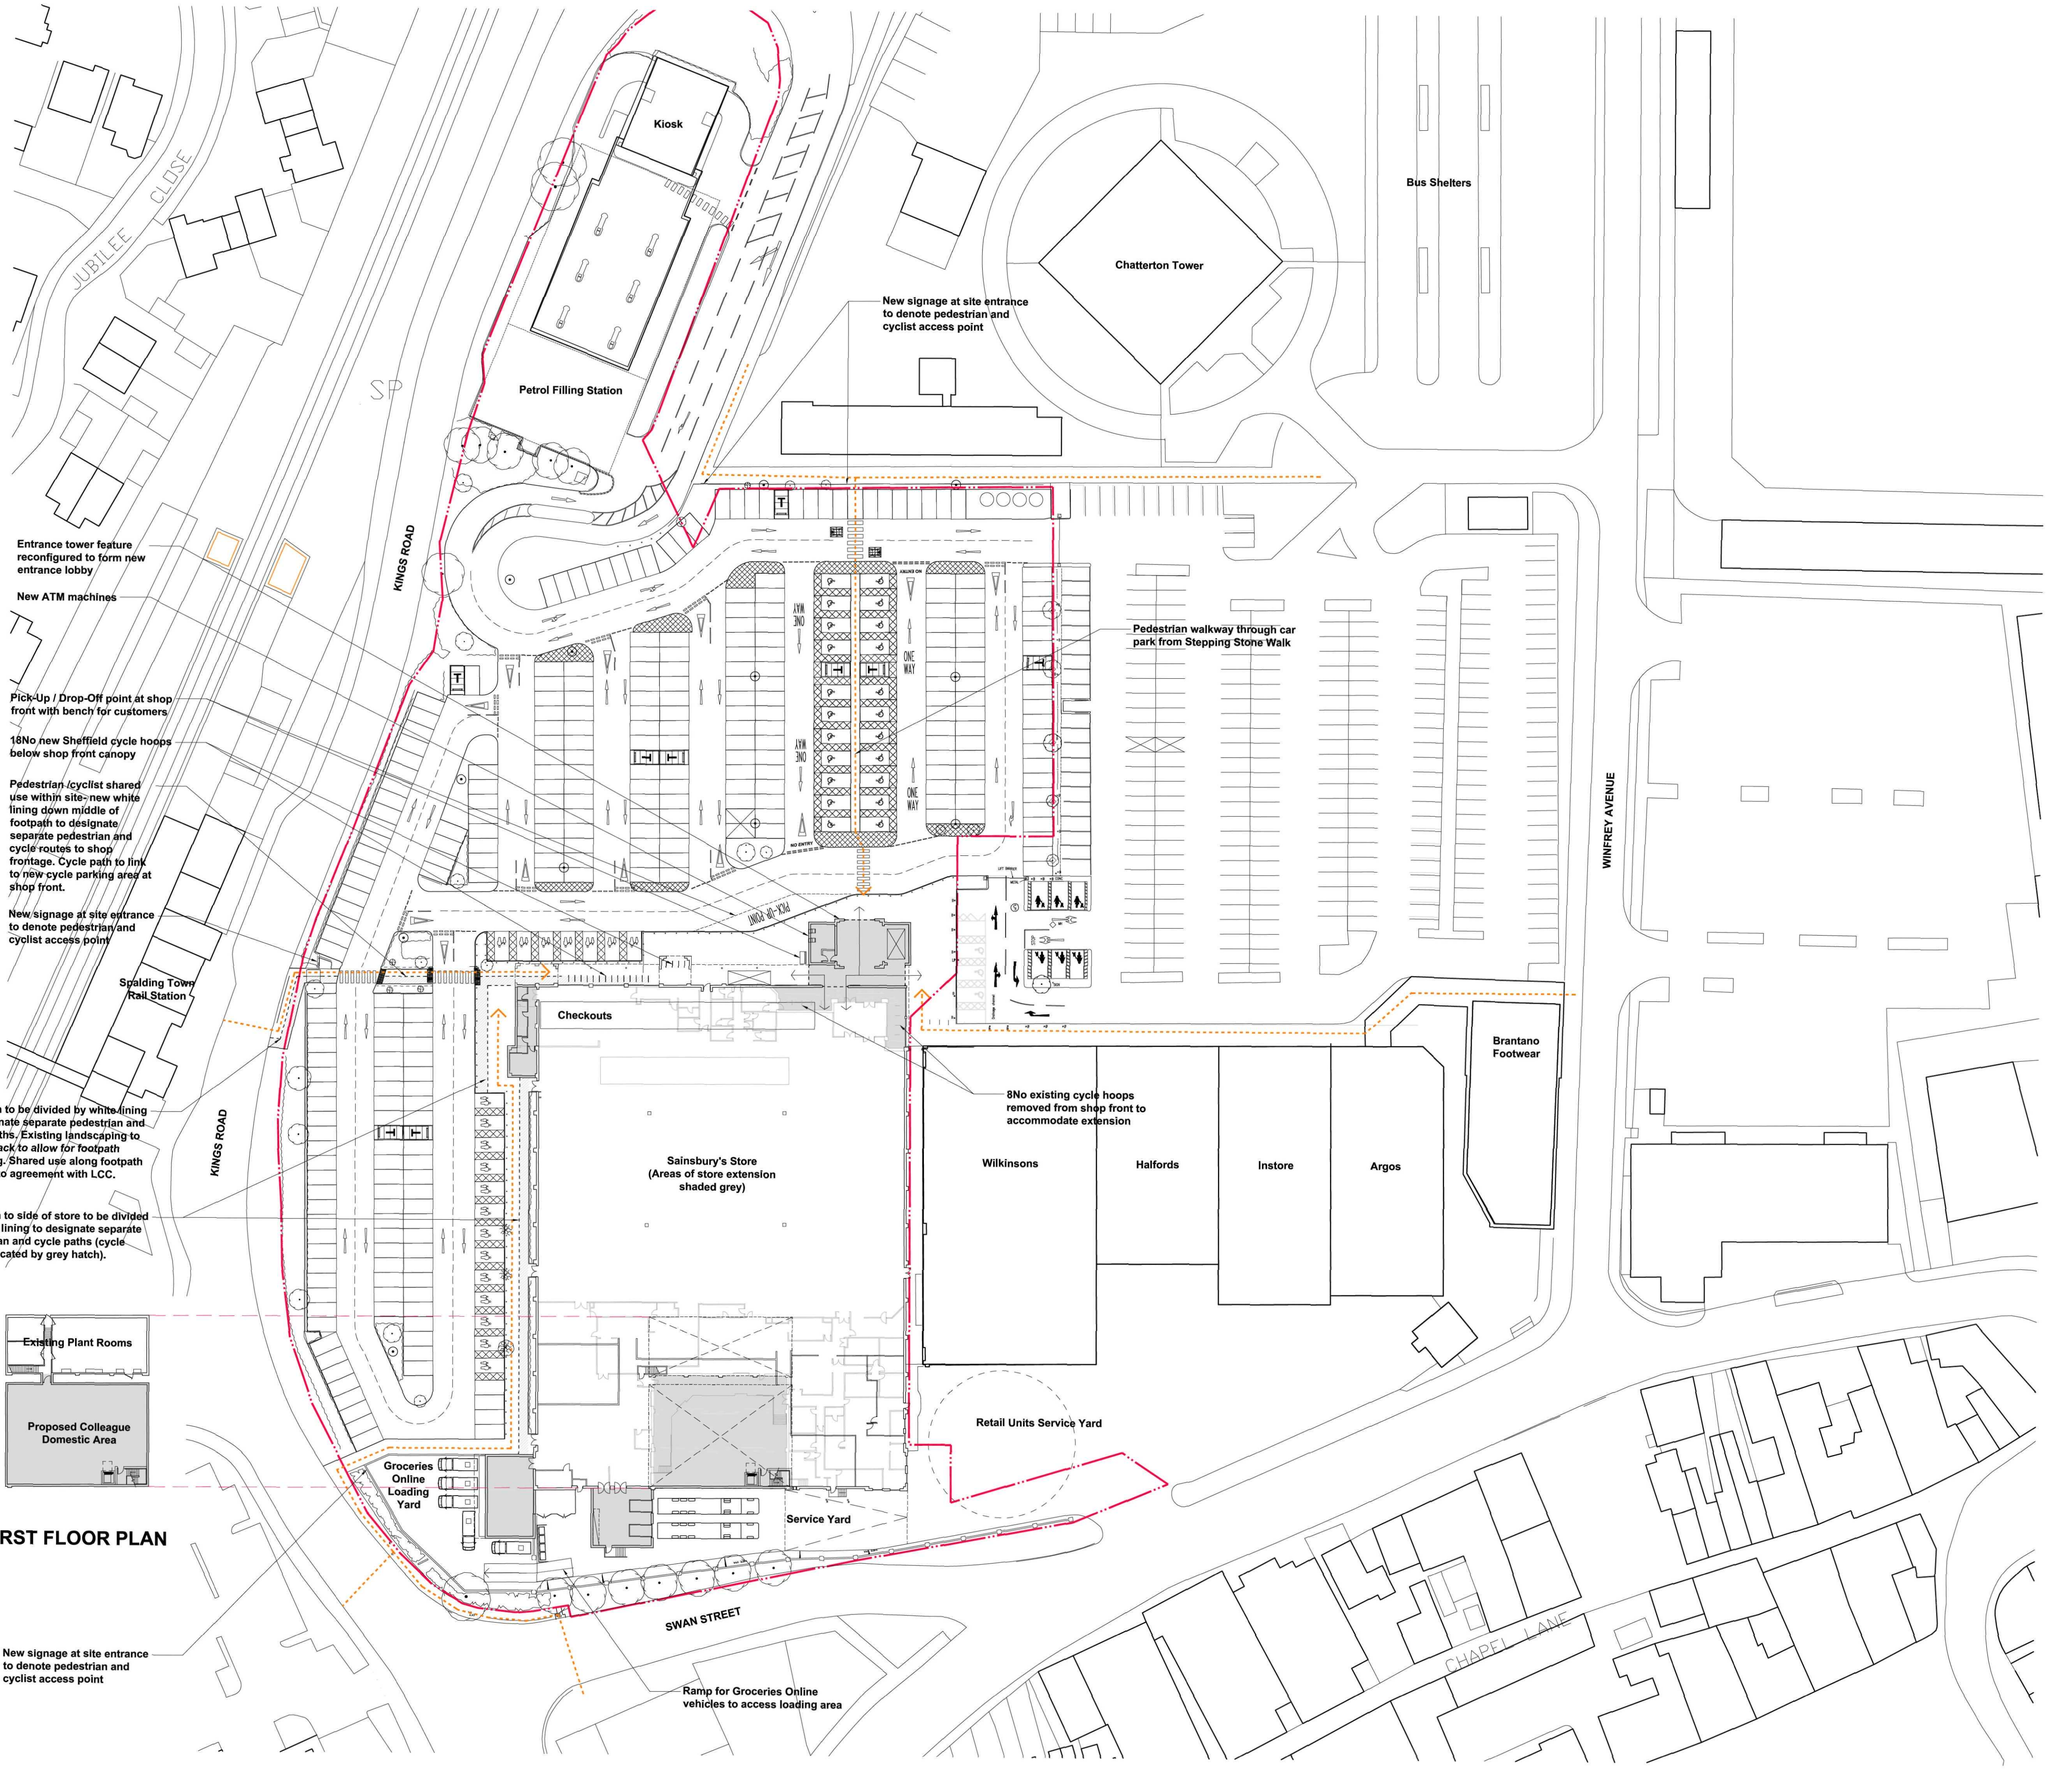


FIRST FLOOR PLAN

NOTES:

DO NOT SCALE FROM THIS DRAWING.
VERIFY ALL DIMENSIONS AND SETTING OUT ON SITE.
NOTIFY ANY DISCREPANCIES TO THE ARCHITECT.
FOR STRUCTURAL INFORMATION, REFER TO STRUCTURAL ENGINEER'S DRAWINGS.
FOR M&E INFORMATION, REFER TO M&E ENGINEER'S AND SUB-CONTRACTOR'S DRAWINGS.
FOR HEALTH & SAFETY INFORMATION, REFER TO HEALTH & SAFETY RISK ASSESSMENTS.

PROPOSED STORE AREAS

GROSS INTERNAL	(GF)	57,156 sq.ft.	5,310 sq.m.
GROSS INTERNAL	(FF)	6,211 sq.ft.	577 sq.m.
TOTAL GROSS INTERNAL AREA (GIA)		62,312 sq.ft.	5,887 sq.m.
TOTAL GROSS EXTERNAL AREA (GEA)		65,261 sq.ft.	6,063 sq.m.

Arrows denote routes of Pedestrian and Cyclist access to store entrance from surrounding highways network. All main points of Pedestrian and Cyclist access into the site will be defined by Sainsbury's branded signage at the site entrance.

Grey hatched areas denote designated cycle paths within site (white lining used to separate footpaths into designated *pedestrian and cycle paths where footpaths are wide enough* to accommodate shared use. Cycle paths to be denoted using new signage and white lining symbols on surface of cycle path).

AMENDED PLAN RECEIVED 28 JANUARY 2011

0 10 20 m
1:500

N

REVISION: C BY: AJB CHECKED: DATE: 26.01.2010
Amended following meeting with PEDALS representative 25.01.2011. Shared pedestrian/cycle routes proposed within site from Kings Road (Rail Station link) and from south west corner of site.

REVISION: B BY: AJB CHECKED: DATE: 21.01.2010
Revised for planning committee meeting.

REVISION: A BY: AJB CHECKED: DATE: 25.08.2010
Issued for planning submission.

REVISION: * BY: AJB CHECKED: DATE: 24.08.2010
Initial Issue for consultant comments.

PLANNING

PLOT DATE:

Sainsbury's

CLIENT:

STORE EXTENSION SPALDING

PROJECT:

PROPOSED SITE PLAN GROUND FLOOR

DRAWING:

DRAWN BY: **DSO** SCALE: **1:500 @A1** DATE: **AUGUST 2010**

Hadfield Cawkwell Davidson
17 Broomgrove Rd, Sheffield, S10 2LZ. T 0114 266 8181 F 0114 266 6246 www.hcd.co.uk
Architecture | Engineering | Interior Design | Masterplanning | Urban Design

DISCIPLINE: **ARCH** JOB NO: **2007-096** DRAWING NO: **PL03** REV: **C**

©HCD

\\HCD-DS1\Project Data\Architecture\2007-096\Drawings\Plot Sheets\Planning\PL03.dwg