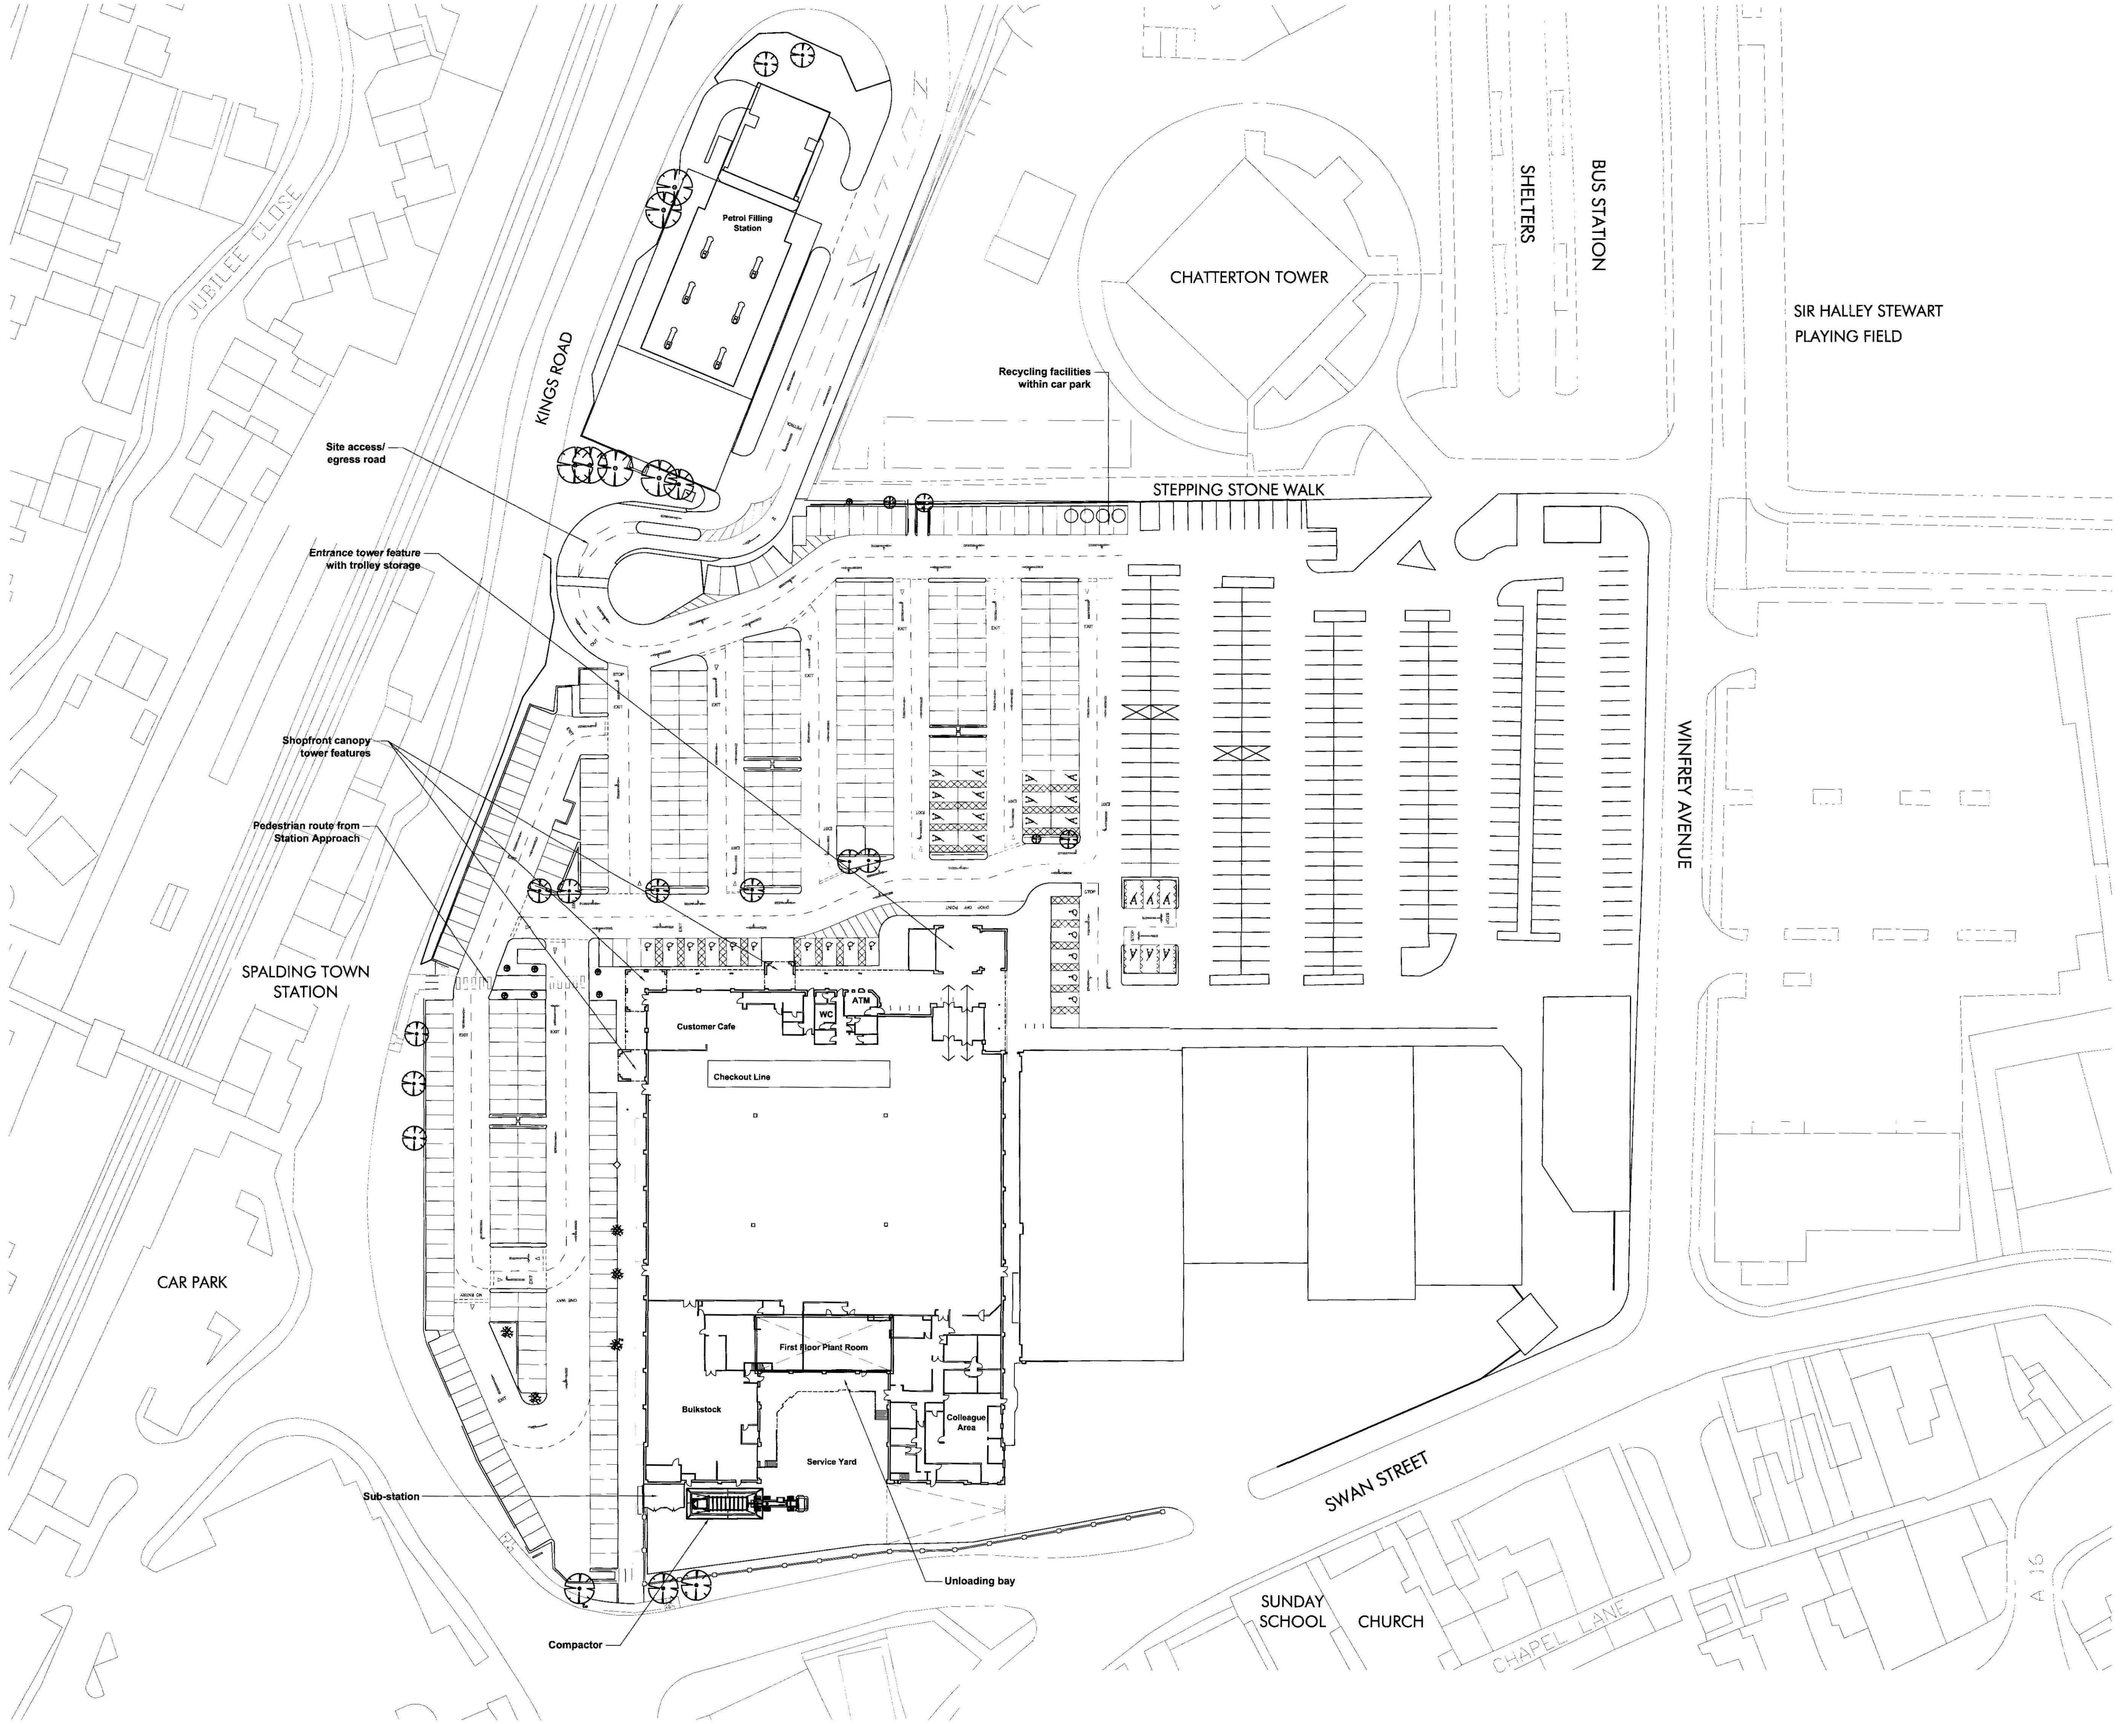


NOTES:

DO NOT SCALE FROM THIS DRAWING.
VERIFY ALL DIMENSIONS AND SETTING OUT ON SITE.
NOTIFY ANY DISCREPANCIES TO THE ARCHITECT.
FOR STRUCTURAL INFORMATION, REFER TO STRUCTURAL ENGINEER'S DRAWINGS.
FOR M&E INFORMATION, REFER TO M&E ENGINEER'S AND SUB-CONTRACTOR'S DRAWINGS.
FOR HEALTH & SAFETY INFORMATION, REFER TO HEALTH & SAFETY RISK ASSESSMENTS.

EXISTING STORE AREAS

GROSS INTERNAL	**(GF)**	46,952 sq.ft.	4,362 sq.m.
GROSS INTERNAL	**(FF)**	2,185 sq.ft.	203 sq.m.
TOTAL GROSS INTERNAL AREA (GIA)		**49,137 sq.ft.**	**4,565 sq.m.**
TOTAL GROSS EXTERNAL AREA (GEA)		**50,720 sq.ft.**	**4,712 sq.m.**

SHDC
Planning & Development
17 SEP 2010
Ref: 0776-10

0 10 20 m
1:500

REVISION: A BY: AJB CHECKED: DATE: 25.08.2010
Issued for planning submission.

REVISION: * BY: AJB CHECKED: DATE: 24.08.2010
Initial issue for consultant comments.

PLANNING

PLOT DATE:

Sainsbury's

CLIENT:

STORE EXTENSION
SPALDING

PROJECT:

EXISTING SITE PLAN
GROUND FLOOR

DRAWING:

DRAWN BY:	SCALE:	DATE:
DSO	**1:500 @A1**	**AUGUST 2010**

Hadfield Cawkwell Davidson
17 Broomgrove Rd, Sheffield, S10 2LZ. T 0114 266 8181 F 0114 266 6246 www.hcd.co.uk
Architecture | Engineering | Interior Design | Masterplanning | Urban Design

DISCIPLINE: **ARCH** / JOB NO: **2007-096** / DRAWING NO: **PL02** / REV: **A**

S:\Architecture\2007-096\Drawings\Plot Sheets\Planning\PL02.dwg

©HCD